SITE PLAN

MADISON TOWNSHIP — LAKE COUNTY, OHIO

for HALL MARK (OWNER)

2252 (ADDRESS) St James (STREET) Madison (CITY) 44057 (ZIP)

APPROVED
MADISON TWP. ZONING
Permit: 8657
Zoning Inspector: OKB

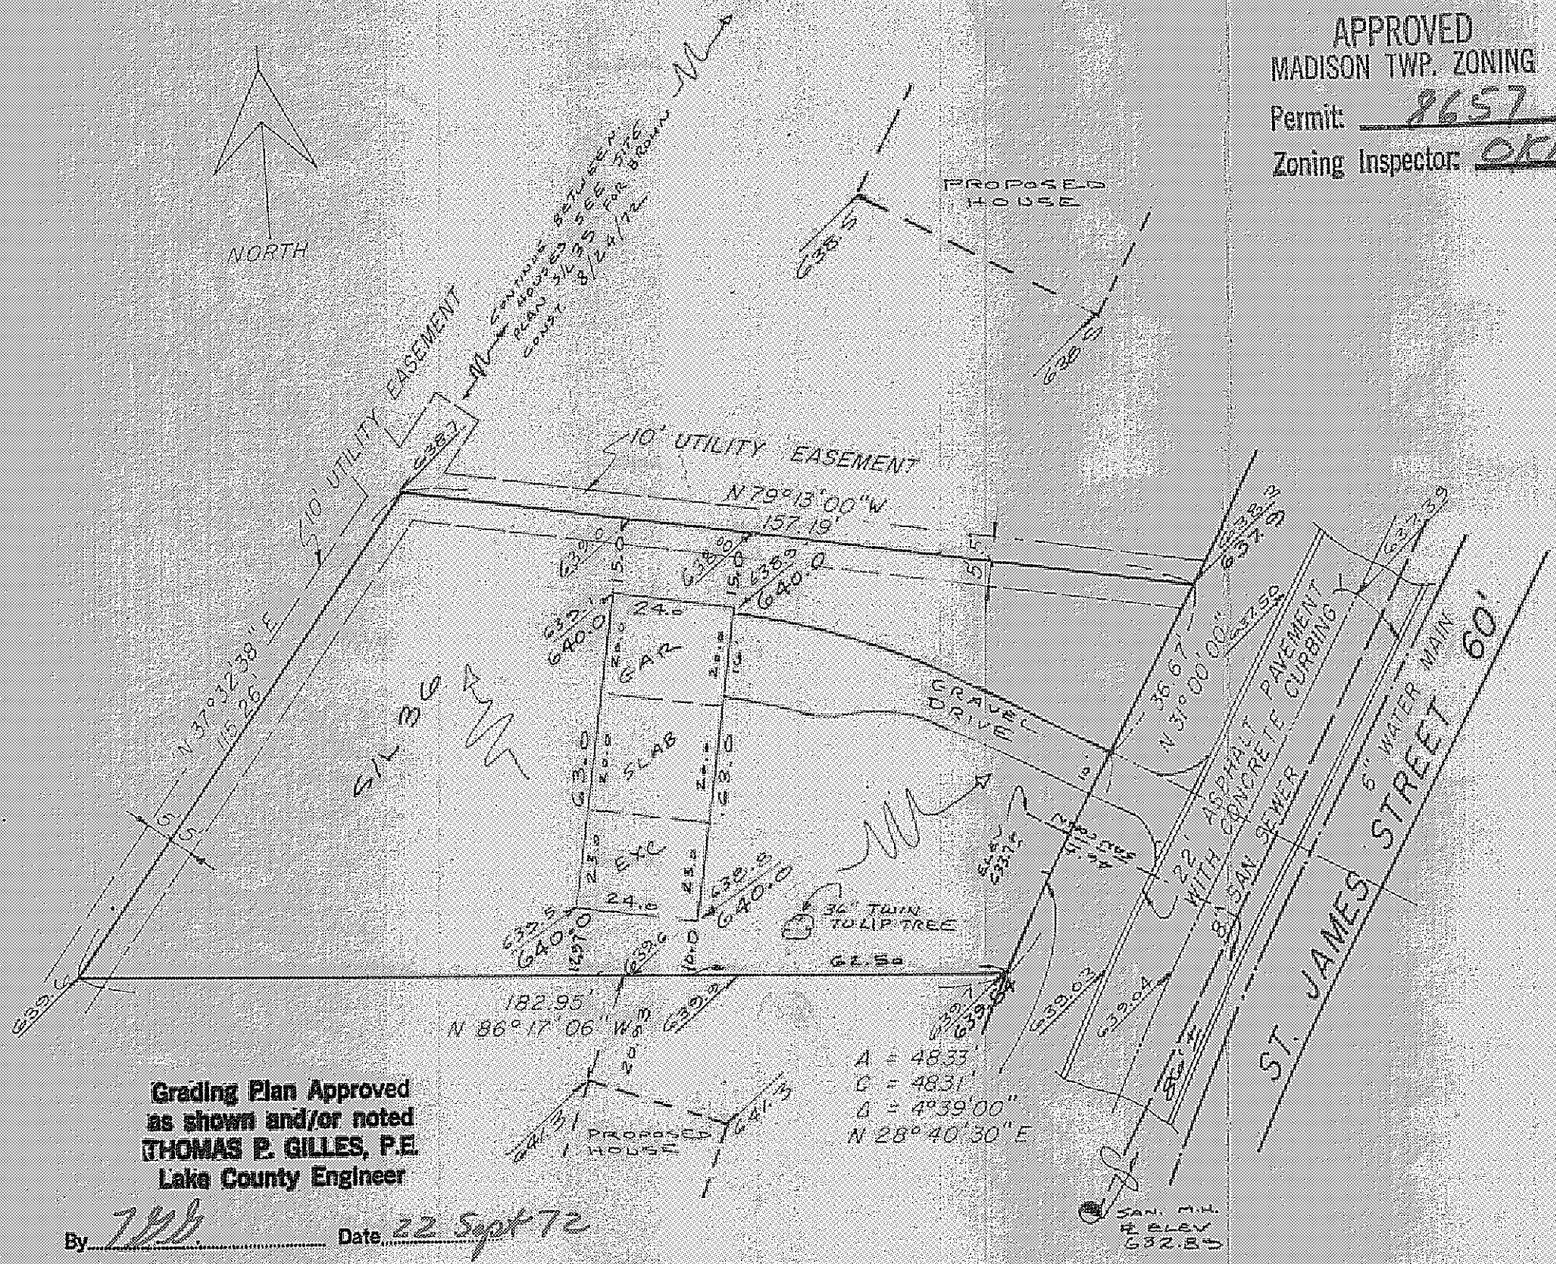

Grading Plan Approved
as shown and/or noted
THOMAS P. GILLES, P.E.
Lake County Engineer

By TPG Date 22 Sept 72

"AS BUILT" CERTIFICATION

I, HEREBY CERTIFY THAT THE CIRCLED GRADES ARE EXISTING FIN. GRADES CHECKED IN FIELD ON _____ 19__ BY _____ SURVEYING AND ARE CORRECT TO THE BEST OF MY KNOWLEDGE AND BELIEF

_____ NO.
REGISTERED SURVEYOR

CHAPEL GROVE (RECORD SUBDIVISION) — LOT — TRACT
0 — 14
VOLUME 30 — PAGE — VOLUME — PAGE
SUBLOT NO — ST JAMES ST. (STREET) — PERM PARCEL # — STREET

LEGEND

- SANITARY MANHOLE
- STORM MANHOLE
- INLET OR CATCH BASIN
- HYDRANT
- EXISTING CONTOURS
- PROPOSED CONTOURS
- EXIST ELEV 100.0
- 638.0 — PROP ELEV.
- WATER VALVE (GAS)
- WATER METER (GAS)
- BUILT ELEVATION
- DIRECTION OF SURFACE DRAINAGE

REMARKS

ALL BOUNDARY DATA SHOWN WAS OBTAINED FROM (DEEDS, RECORDED SUBDIVISION PLAT, OR OTHER PUBLIC RECORDS)

DESIGN CERTIFICATION

THIS PLAT WAS PREPARED BY ME, AND IS CORRECT TO THE BEST OF MY KNOWLEDGE AND BELIEF

Richard J. Kloda PS #5244
NAME SURVEYOR REGISTRATION NO.

CHECK LIST

DIMENSIONS
BEARINGS
TIE TO NEAREST STREET
SUBLOT NO PARCEL NO
SURROUNDING OWNERS
BLDG DIMENSIONS FIN GR
BLDG TIES FLR GRADES
APRON TYPE WIDTH THICKNESS
SIDEWALK TYPE WIDTH THICKNESS
CULVERT TYPE DIA LENGTH

WATER MAIN SIZE LOCATION
SAN SEWER SIZE % GR LOC
SAN M.H. CAST ELEV INV ELEV
SAN CONN SIZE LOC DEPTH
STORM SEWER SIZE % GR LOC
STORM MH. CAST ELEV INV. ELEV.
PAVT TYPE GRADE CURBS
GAS LINE LOC SIZE PRESSURE
SEPTIC TANK SIZE LOC
WELL LOCATION

REVISIONS		
NO	DATE	BY
1		
2		
3		
4		
5		

PLAN PREPARED BY:
DEBEVEC-SALO & ASSOC., INC.
CIVIL ENGINEERS - SURVEYORS
150 E. JACKSON ST PAINESVILLE, O.

DRAWN BY WB — SCALE 1" = 30' — PROJ.
CHKD RJB — DATE 9/12/72 — JOB 3609-36