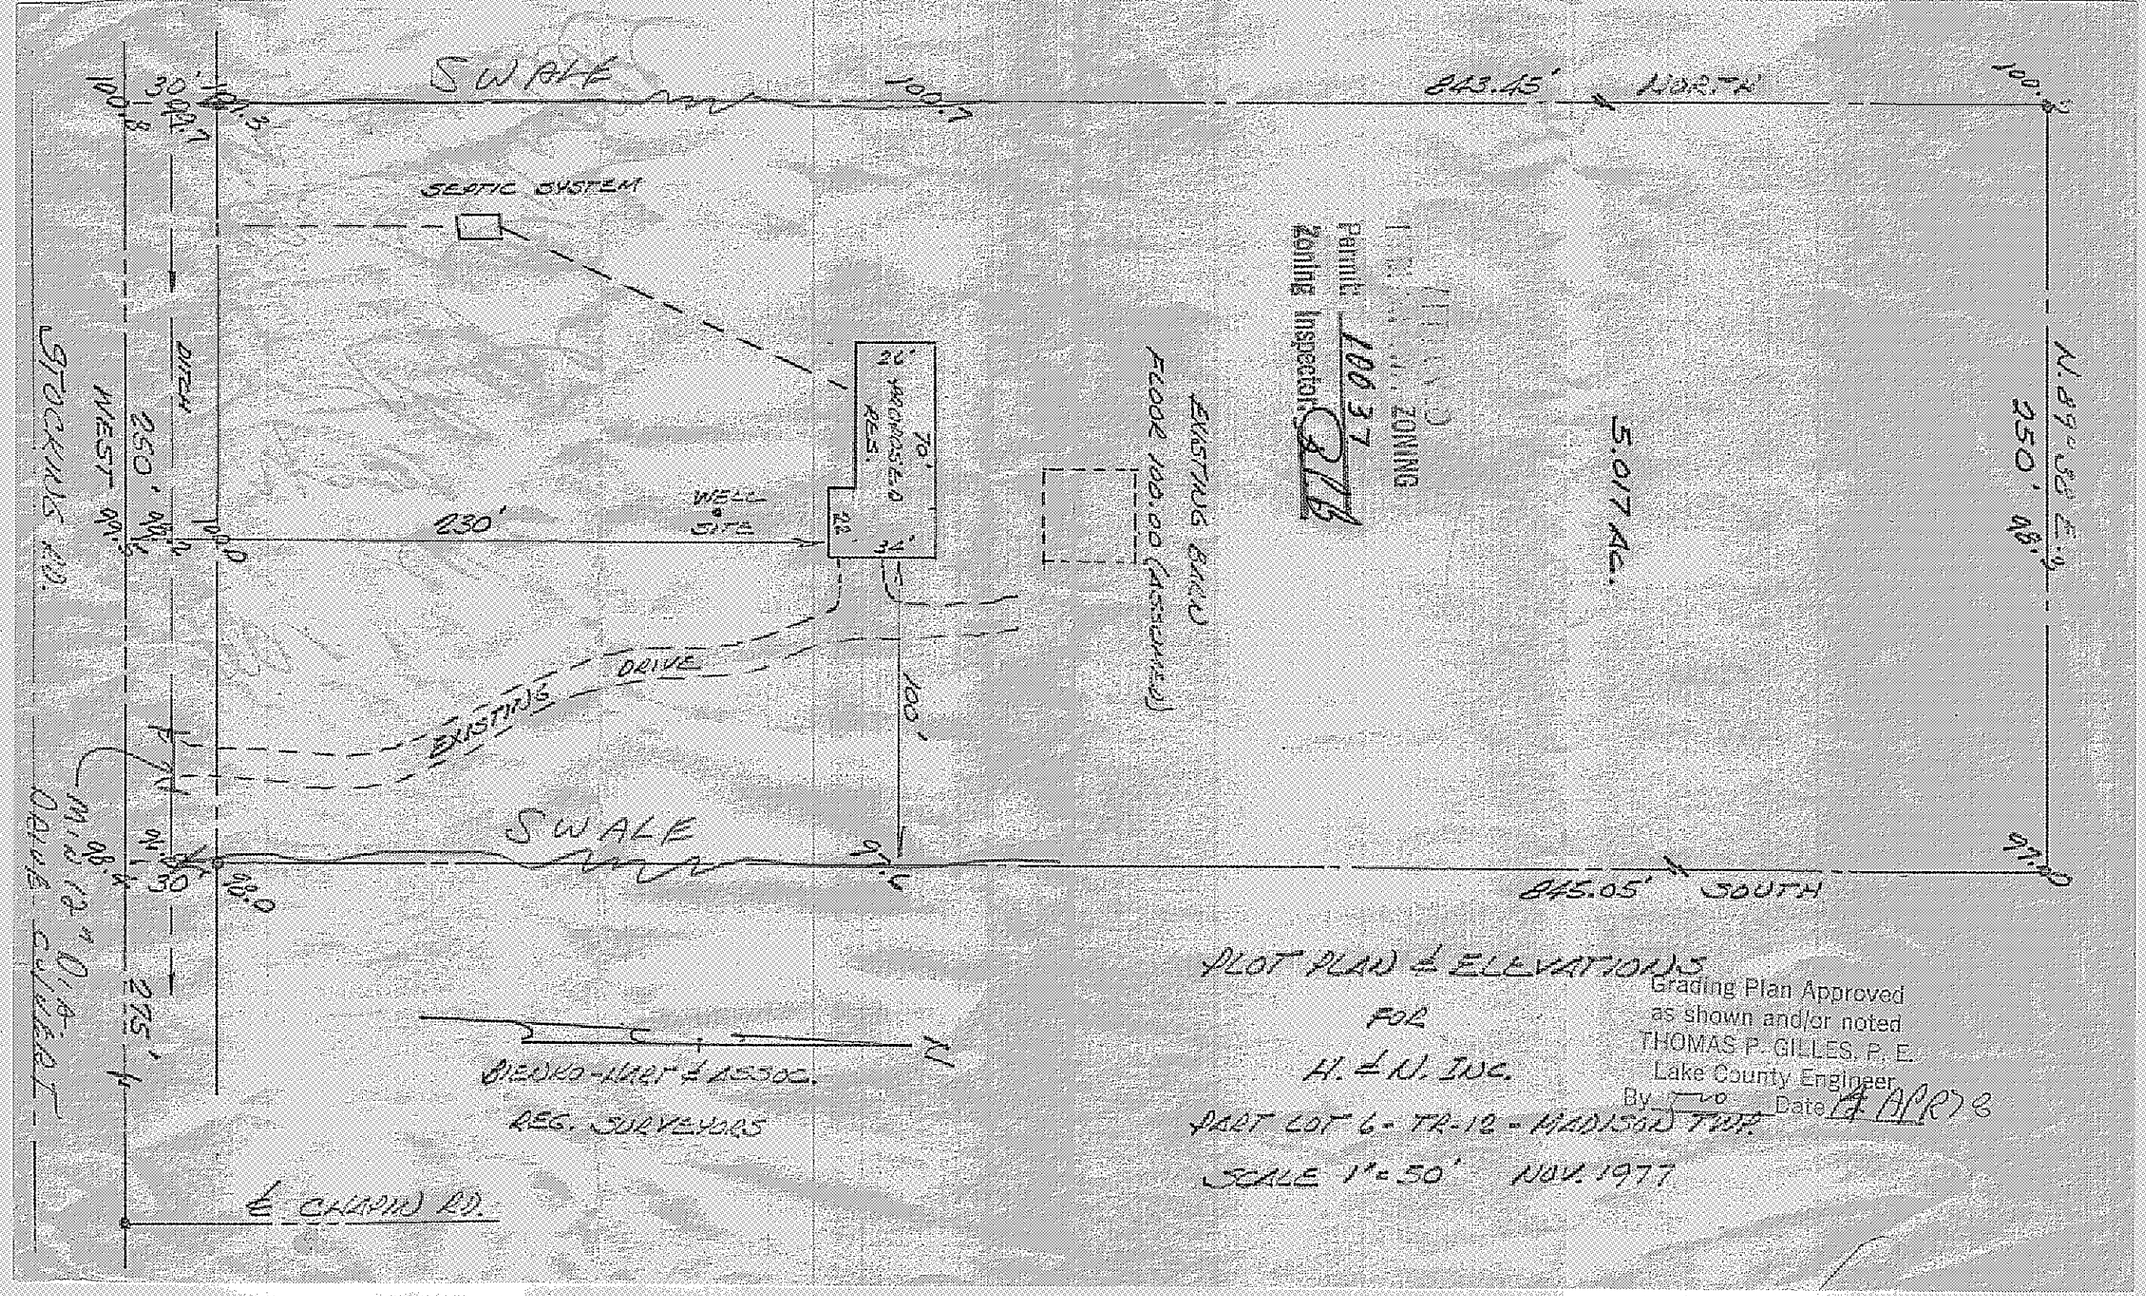
SWALE
843.45' NORTH
SEPTIC SYSTEM
DITCH
250' WEST
STOCKING RD.
230'
WELL SITE
26'
70' PROPOSED RES.
22'
34'
EXISTING BARN
FLOOR 100.00 (ASSUMED)
5.017 AC.
N. 89° 38' E.
250'
EXISTING DRIVE
100'
SWALE
845.05' SOUTH
MIN 12" DIA. DRIVE CULVERT
275'
BIENKO-HART & ASSOC.
REG. SURVEYORS
℄ CHAPIN RD.
PLOT PLAN & ELEVATIONS
FOR
H. & N. INC.
PART LOT 6 - TR-12 - MADISON TWP.
SCALE 1" = 50' NOV. 1977
Grading Plan Approved
as shown and/or noted
THOMAS P. GILLES, P. E.
Lake County Engineer
By
Date 4 APR 78
ZONING
Permit: 10037
Zoning Inspector: