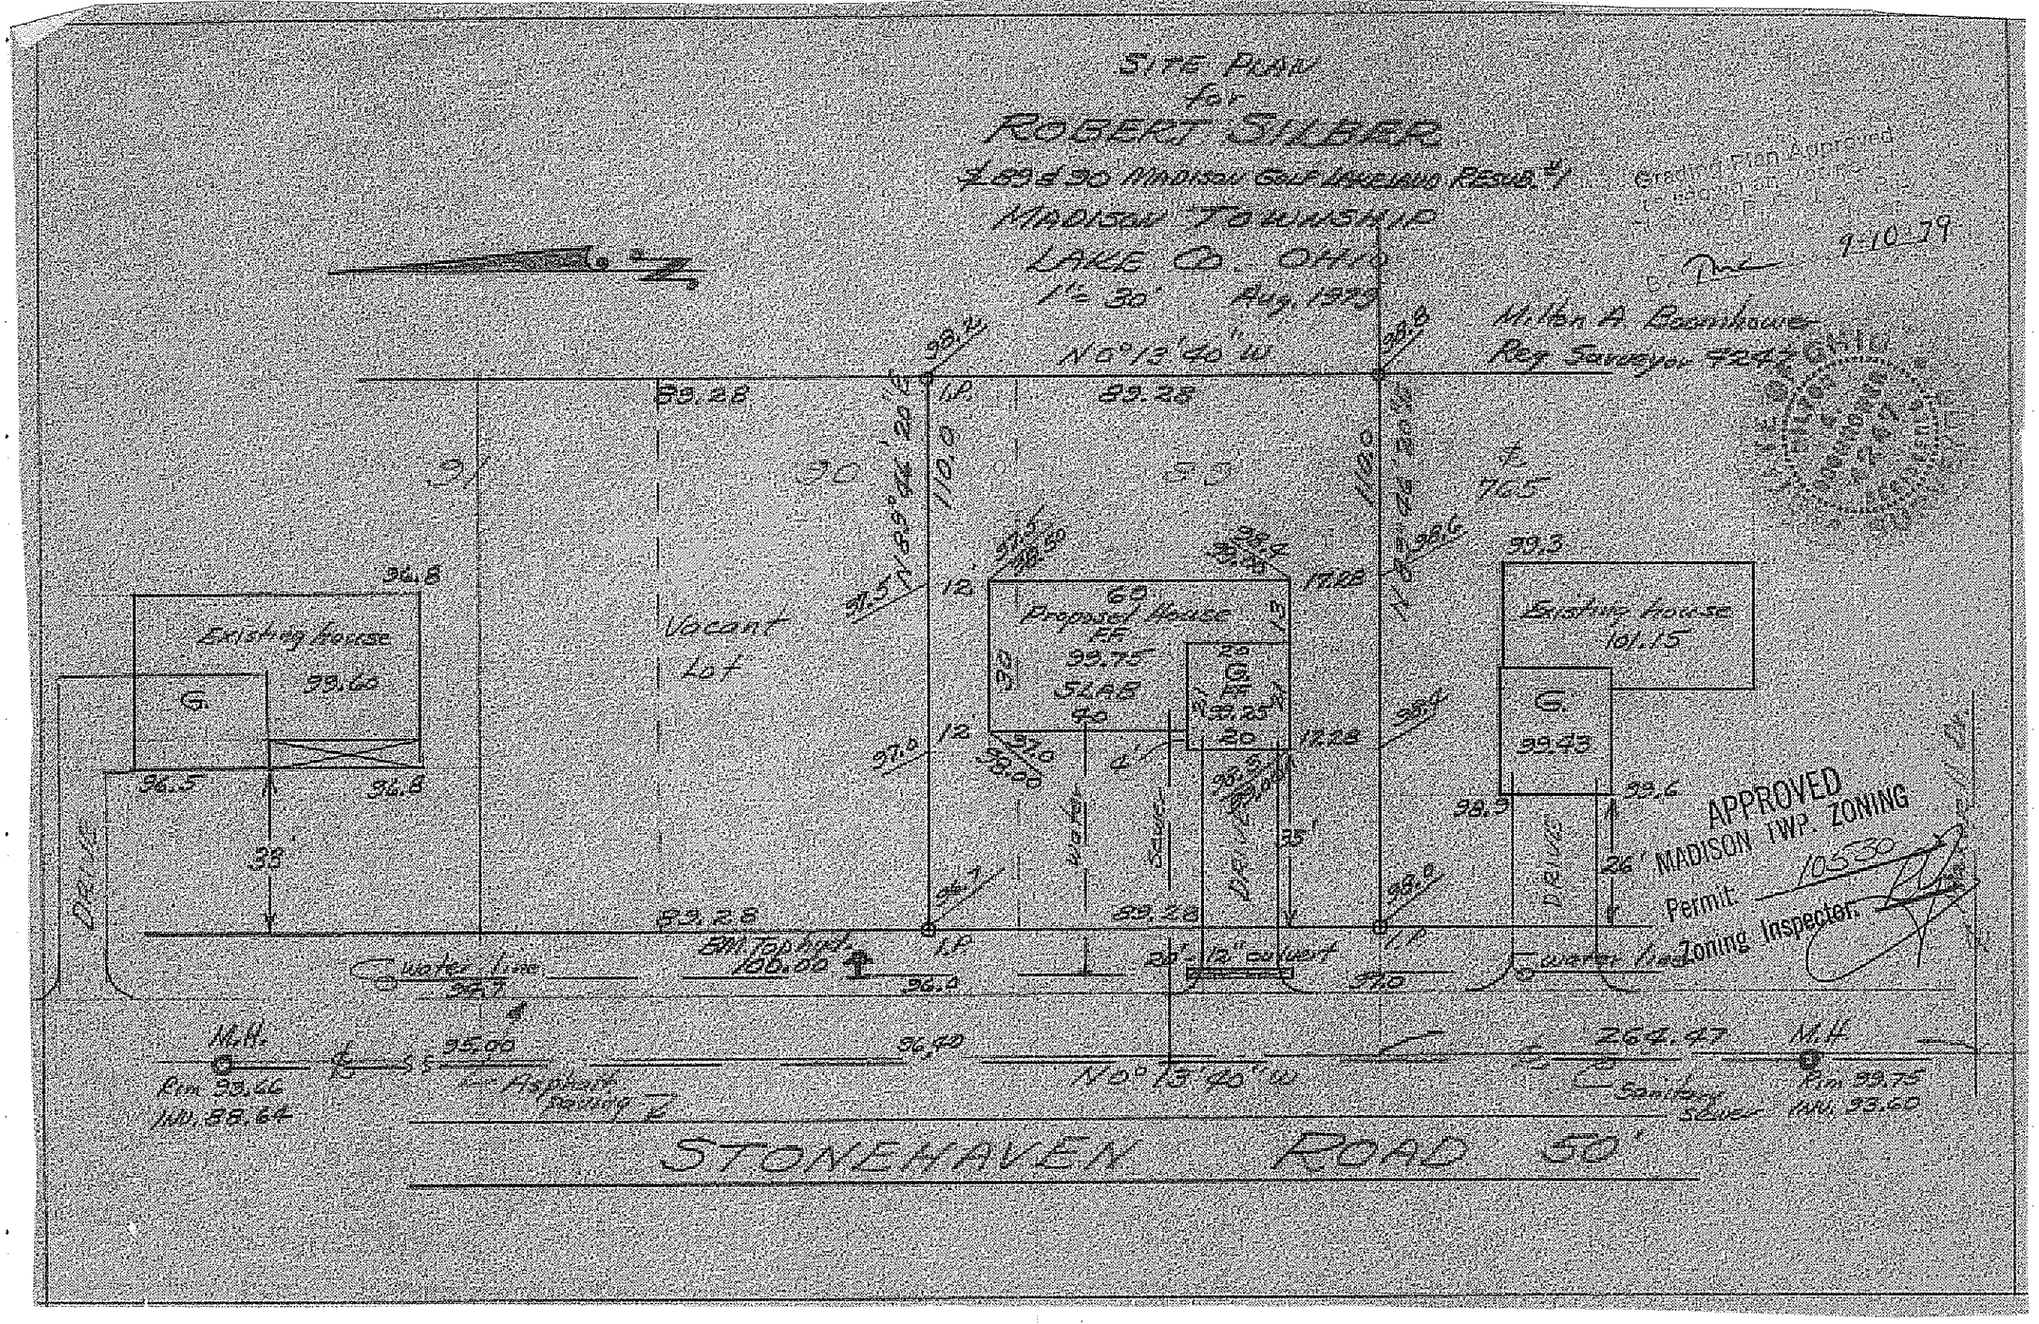
SITE PLAN
for
ROBERT SILBER
$89 & 90 MADISON GOLF LAKELAND RESUB. #1
MADISON TOWNSHIP
LAKE CO. OHIO
1" = 30'
Aug. 1979
Milton A. Boomhower
Reg. Surveyor 4247
Grading Plan Approved
9-10-79
N 0° 13' 40" W
89.28
I.P.
Existing house
99.60
G.
96.8
96.5
Vacant Lot
Proposed House
FF
99.75
SLAB
G.
FF
99.25
Existing house
101.15
G.
99.43
99.3
99.6
98.9
DRIVE
Water
Sewer
BM Top hyd.
100.00
20'-12" culvert
water line
M.H.
Rim 99.66
INV. 88.64
95.00
Asphalt paving
96.40
264.47
Sanitary sewer
Rim 99.75
INV. 93.60
STONEHAVEN ROAD 50'
APPROVED
MADISON TWP. ZONING
Permit: 10530
Zoning Inspector: