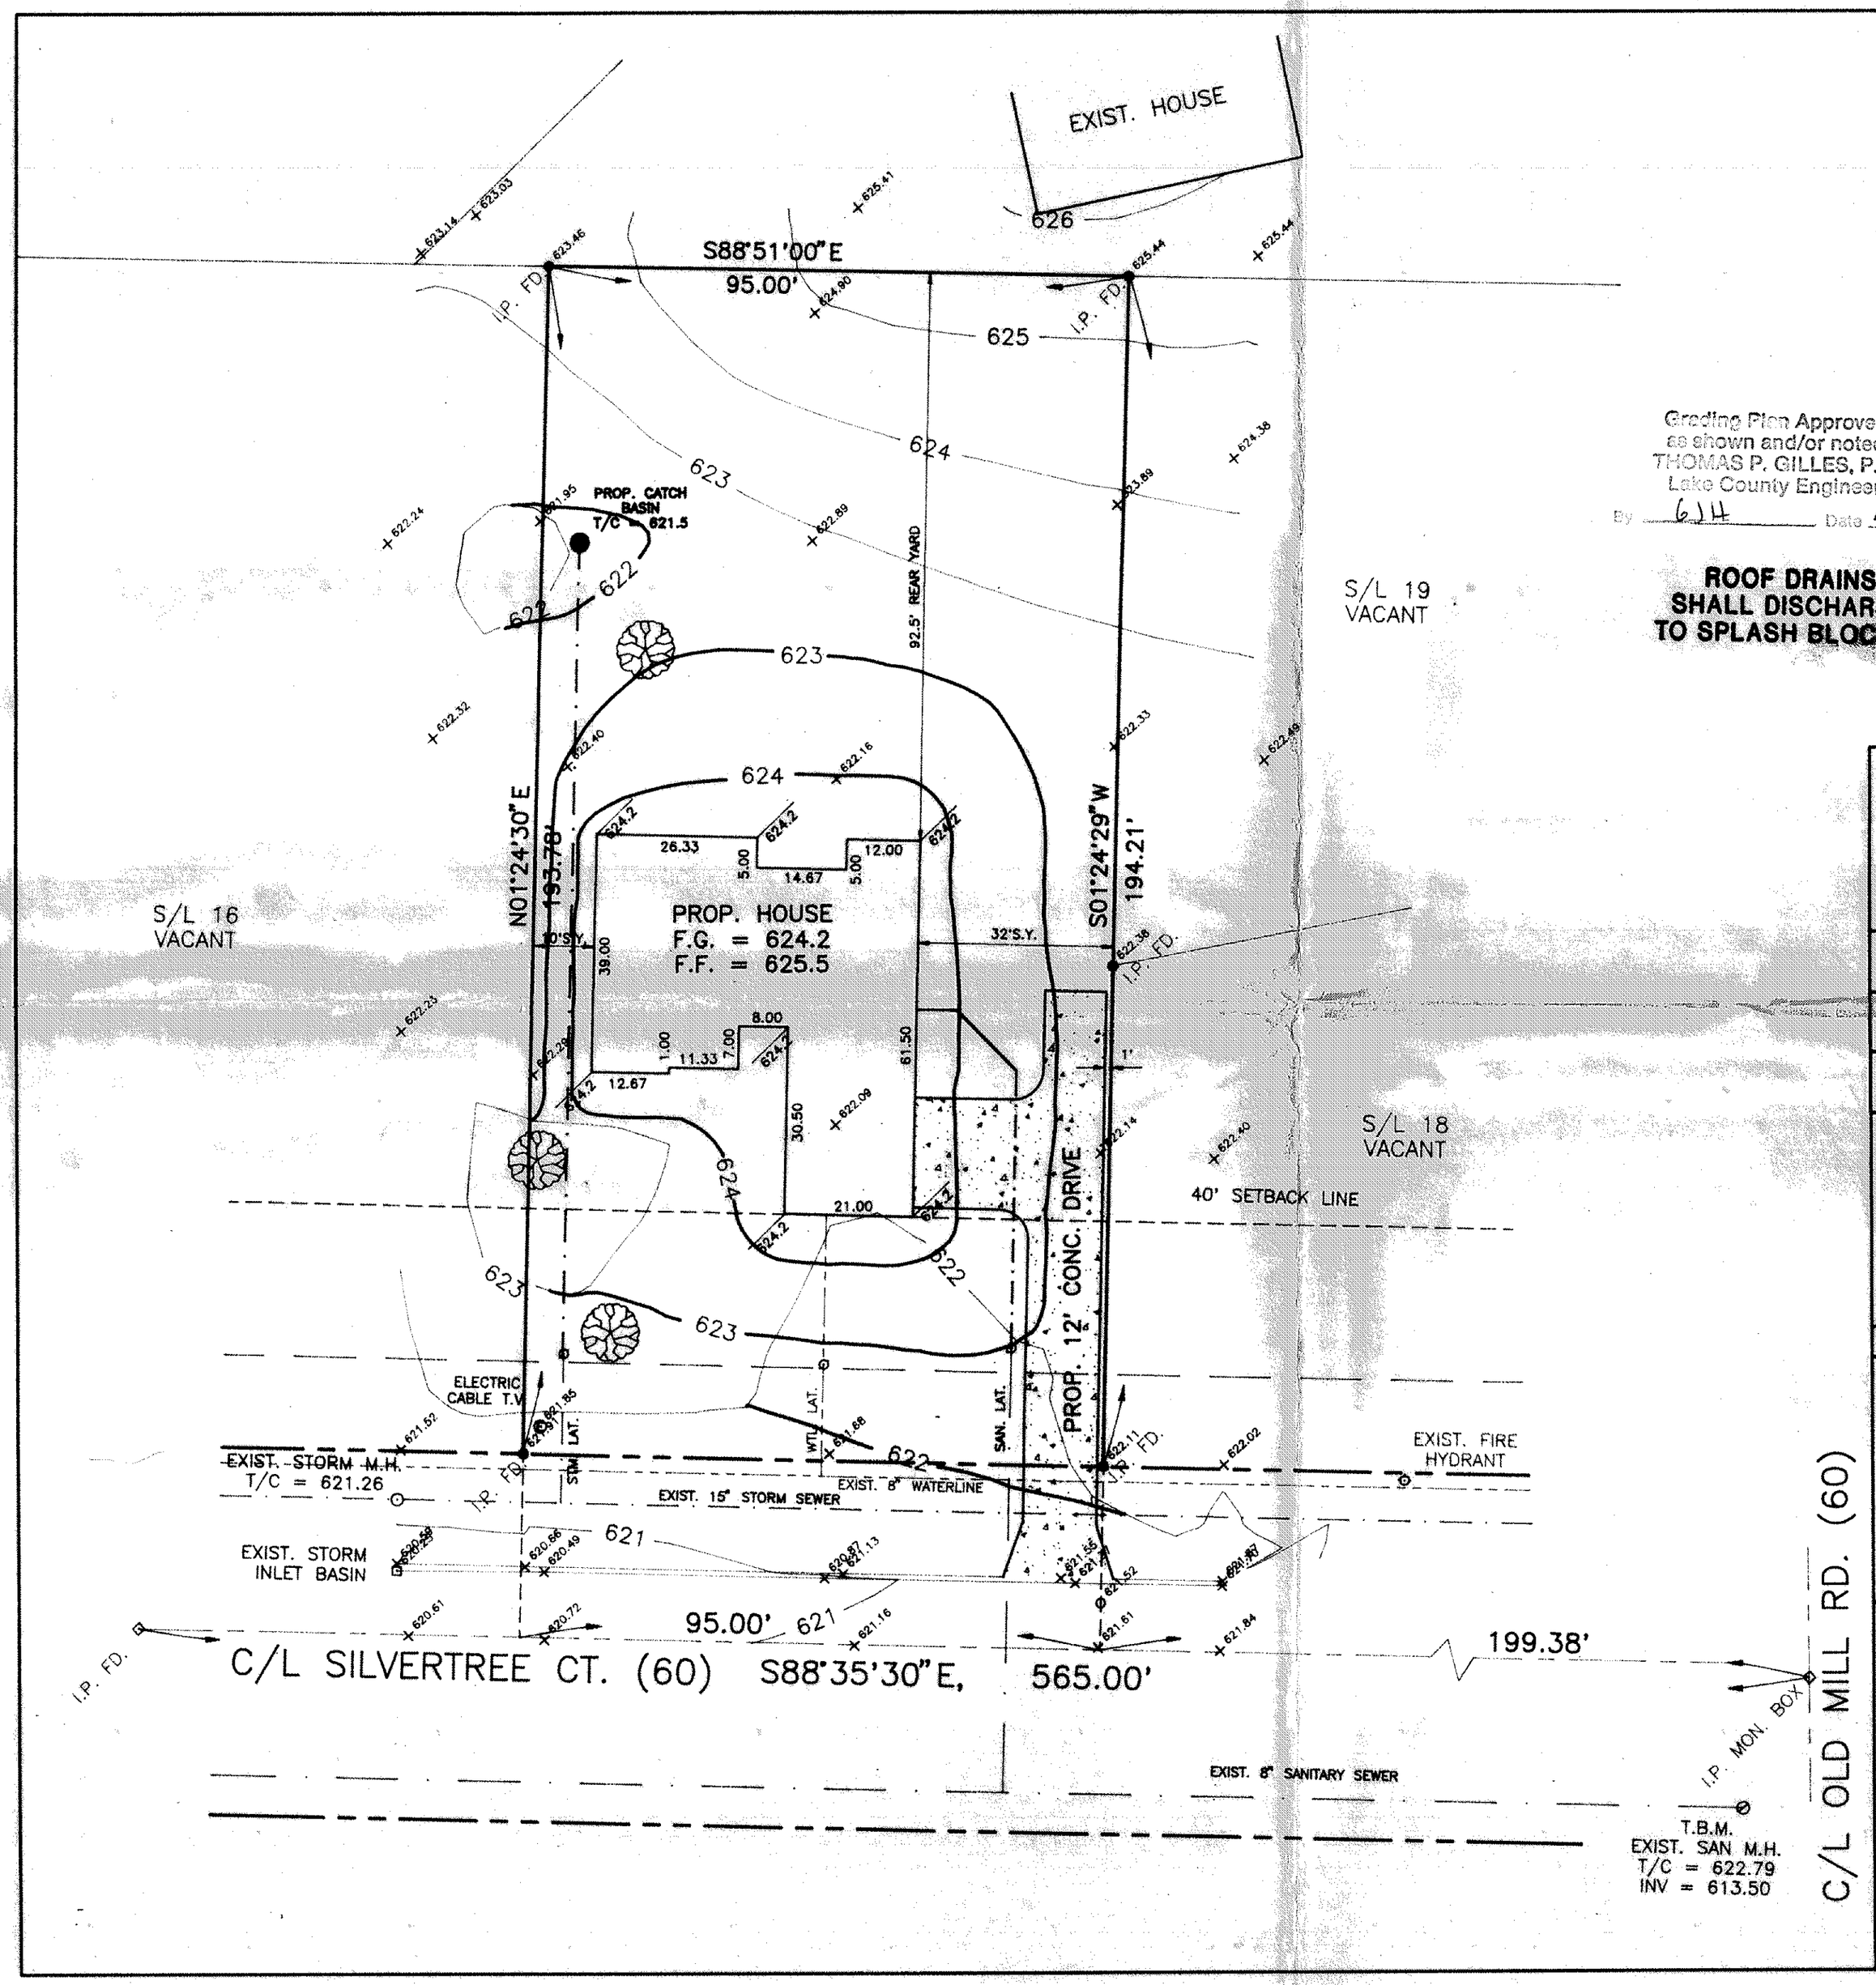

Grading Plan Approved
as shown and/or noted
THOMAS P. GILLES, P.E.
Lake County Engineer
By 6.14 Date 4 18 95

SCALE 1" = 20'

ROOF DRAINS SHALL DISCHARGE TO SPLASH BLOCKS.

SITE PLAN

LAKE COUNTY, OHIO

JACK & KAREN AUSTEN
5447 LAKE OVERLOOK DR.
MADISON, OH 44057

SUBDIVISION	SUBLOT #	LOT	TRACT
SILVERWOOD	17		

VOLUME	PAGE	STREET	PPN#
		SILVERTREE CT.	

CERTIFICATION

THIS PLAT WAS PREPARED BY ME, AND IS CORRECT TO THE BEST OF MY KNOWLEDGE.

NAME	REGISTRATION #
T. GERSON	PS6667

LEGEND

PROP. CONTOURS — 623 —

PROP. SPOT ELEV. 624.2

" AS BUILT" CERTIFICATION

I, HEREBY CERTIFY THAT THE CIRCLED GRADES ARE EXISTING FINISHED GRADES CHECKED IN THE FIELD ON MONTH 00, 1994 AND ARE CORRECT TO THE BEST OF MY KNOWLEDGE.

NAME REGISTRATION #

PLAN PREPARED BY

WM. R. GRAY, ASSOC., INC.
7519 MENTOR AVE
MENTOR, OH 44060
(216) 946-1616

REVISIONS	DRAWN BY: D.J.G.	SCALE: 1' = 20'
	CHECKED BY: T.G.C.	DATE: 4-7-95

APPROVED
MADISON TOWNSHIP ZONING
APR 13 1995
PERMIT # 14503
ZONING INSPECTOR