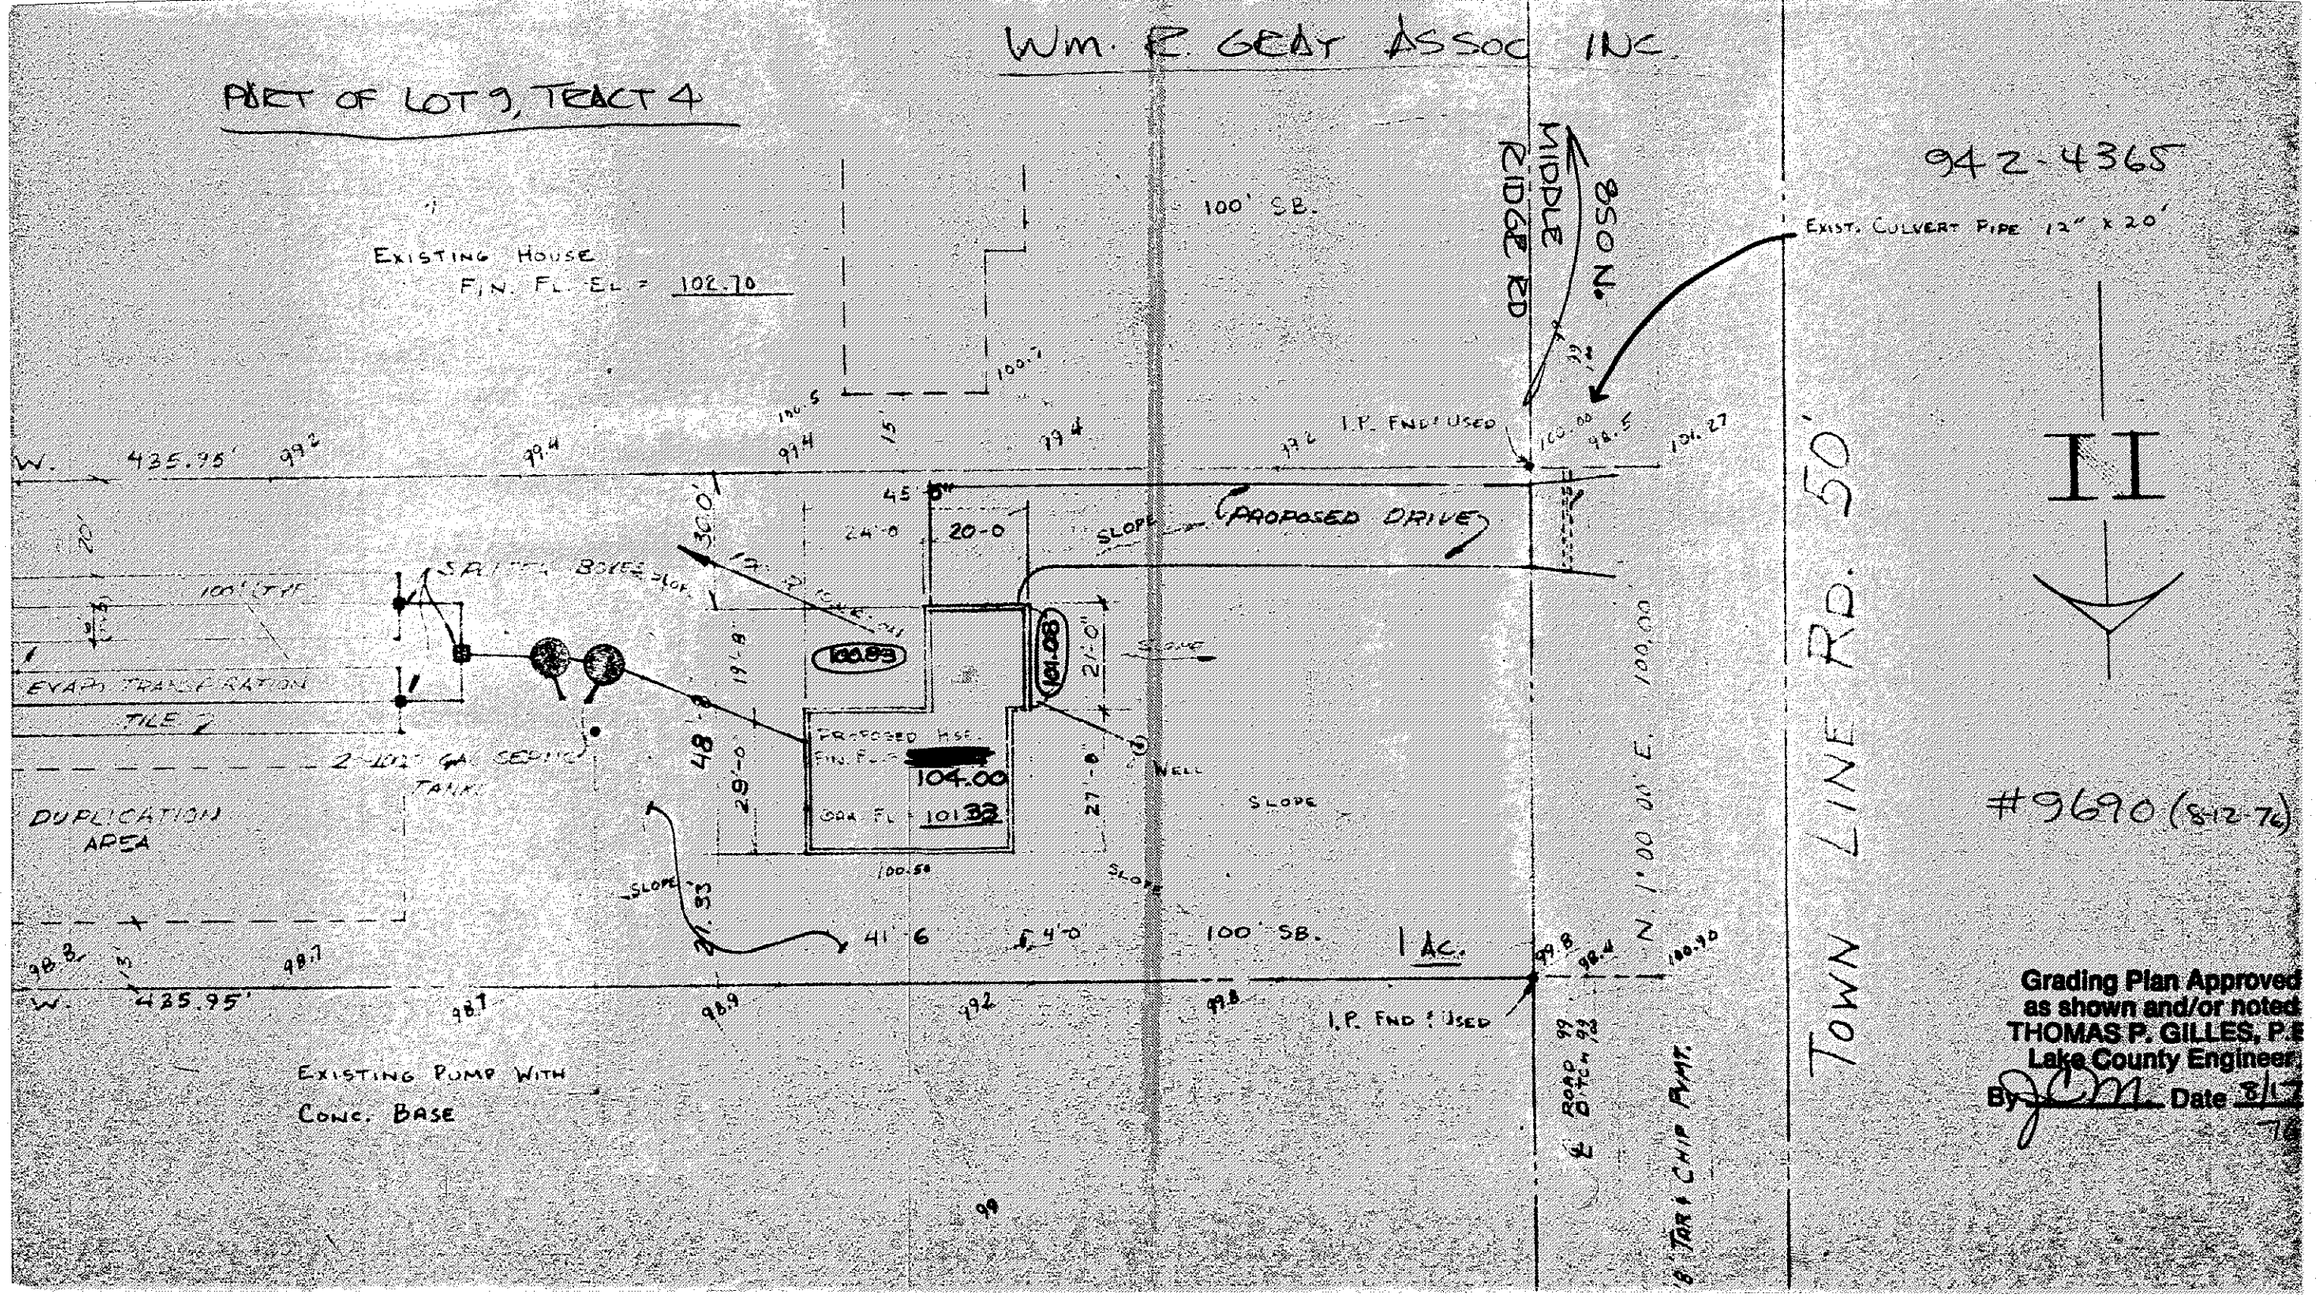

WM. R. GRAY ASSOC INC.
PART OF LOT 9, TRACT 4
942-4365
EXISTING HOUSE
FIN. FL. EL. = 102.70
100' SB.
MIDDLE RIDGE RD
850 N.
EXIST. CULVERT PIPE 12" x 20'
I.P. FND & USED
W. 435.95'
PROPOSED DRIVE
SLOPE
SPLITTER BOXES
100' TYP
EVAPO TRANSPIRATION
TILE
2-100' GAL SEPTIC TANKS
DUPLICATION AREA
PROPOSED HSE.
FIN. FL. = 104.00
GAR. FL. = 101.33
100.83
101.08
WELL
SLOPE
41'-6
100' SB.
1 AC.
W. 435.95'
I.P. FND & USED
EXISTING PUMP WITH CONC. BASE
TOWN LINE RD. 50'
N 1°00'00" E. 100.00
ROAD DITCH
8" TAR & CHIP PVMT.
#9690 (8-12-76)
Grading Plan Approved
as shown and/or noted
THOMAS P. GILLES, P.E
Lake County Engineer
By JCM Date 8/17
76