SITE PLAN

FOR

JOE WELCH

S/L 12 TODD DRIVE, MADISON

MADISON-TOWNLINE ESTATES

MADISON TOWNSHIP, LAKE COUNTY, OHIO

28 AUGUST 1994 SCALE 1" = 20 ft.

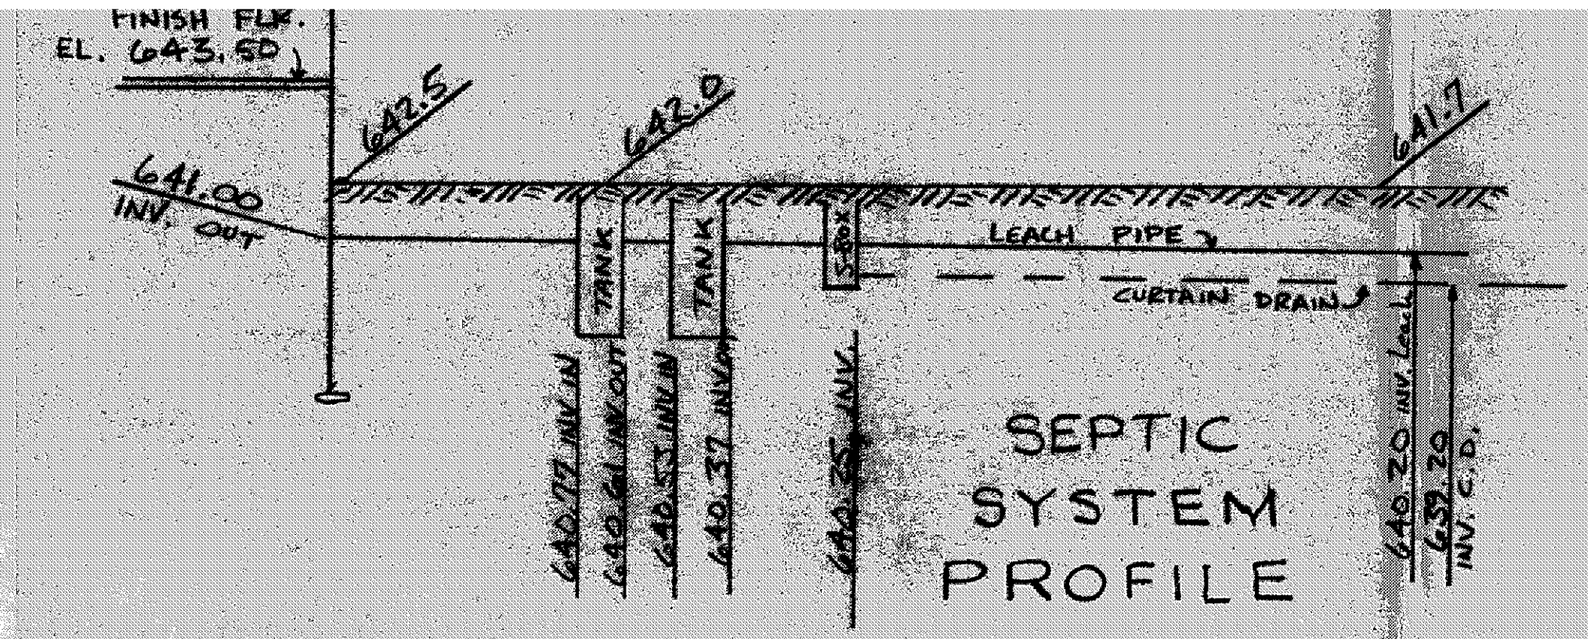

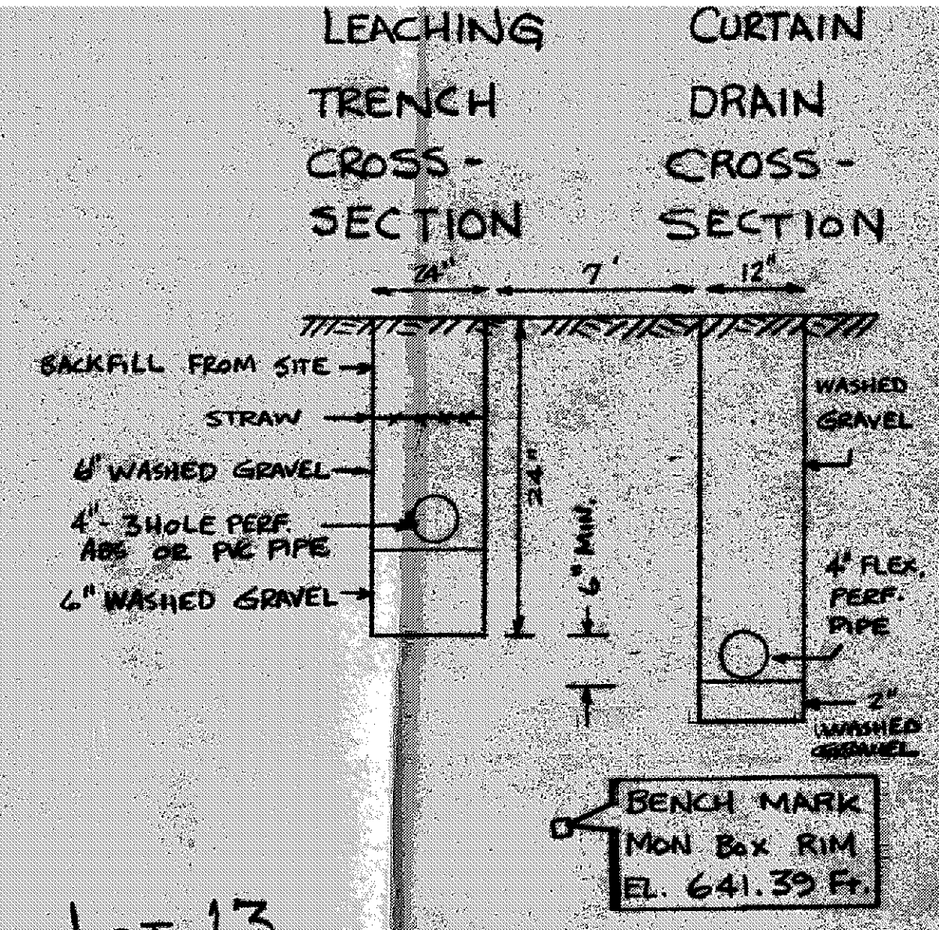

Reviewed and Accepted
LAKE COUNTY GENERAL HEALTH DISTRICT
Date 9-20-94
JOEL LUCIA, R. S., M. P. H.
Health Commissioner
BY J. Lindsay

A. To be brought to finished grade
1. Septic tank manhole covers
2. Splitter box cover
3. Distribution box cover
B. No footer drains or downspouts to be discharged into septic tanks
C. All waste water to be discharged into septic tanks

LOW YIELD WATER FIXTURES REQUIRED ON ALL:
Shower Head
Toilet

SEWAGE DISPOSAL PERMIT MUST BE OBTAINED BY A LAKE COUNTY LICENSED INSTALLER BEFORE INSTALLATION IS STARTED.

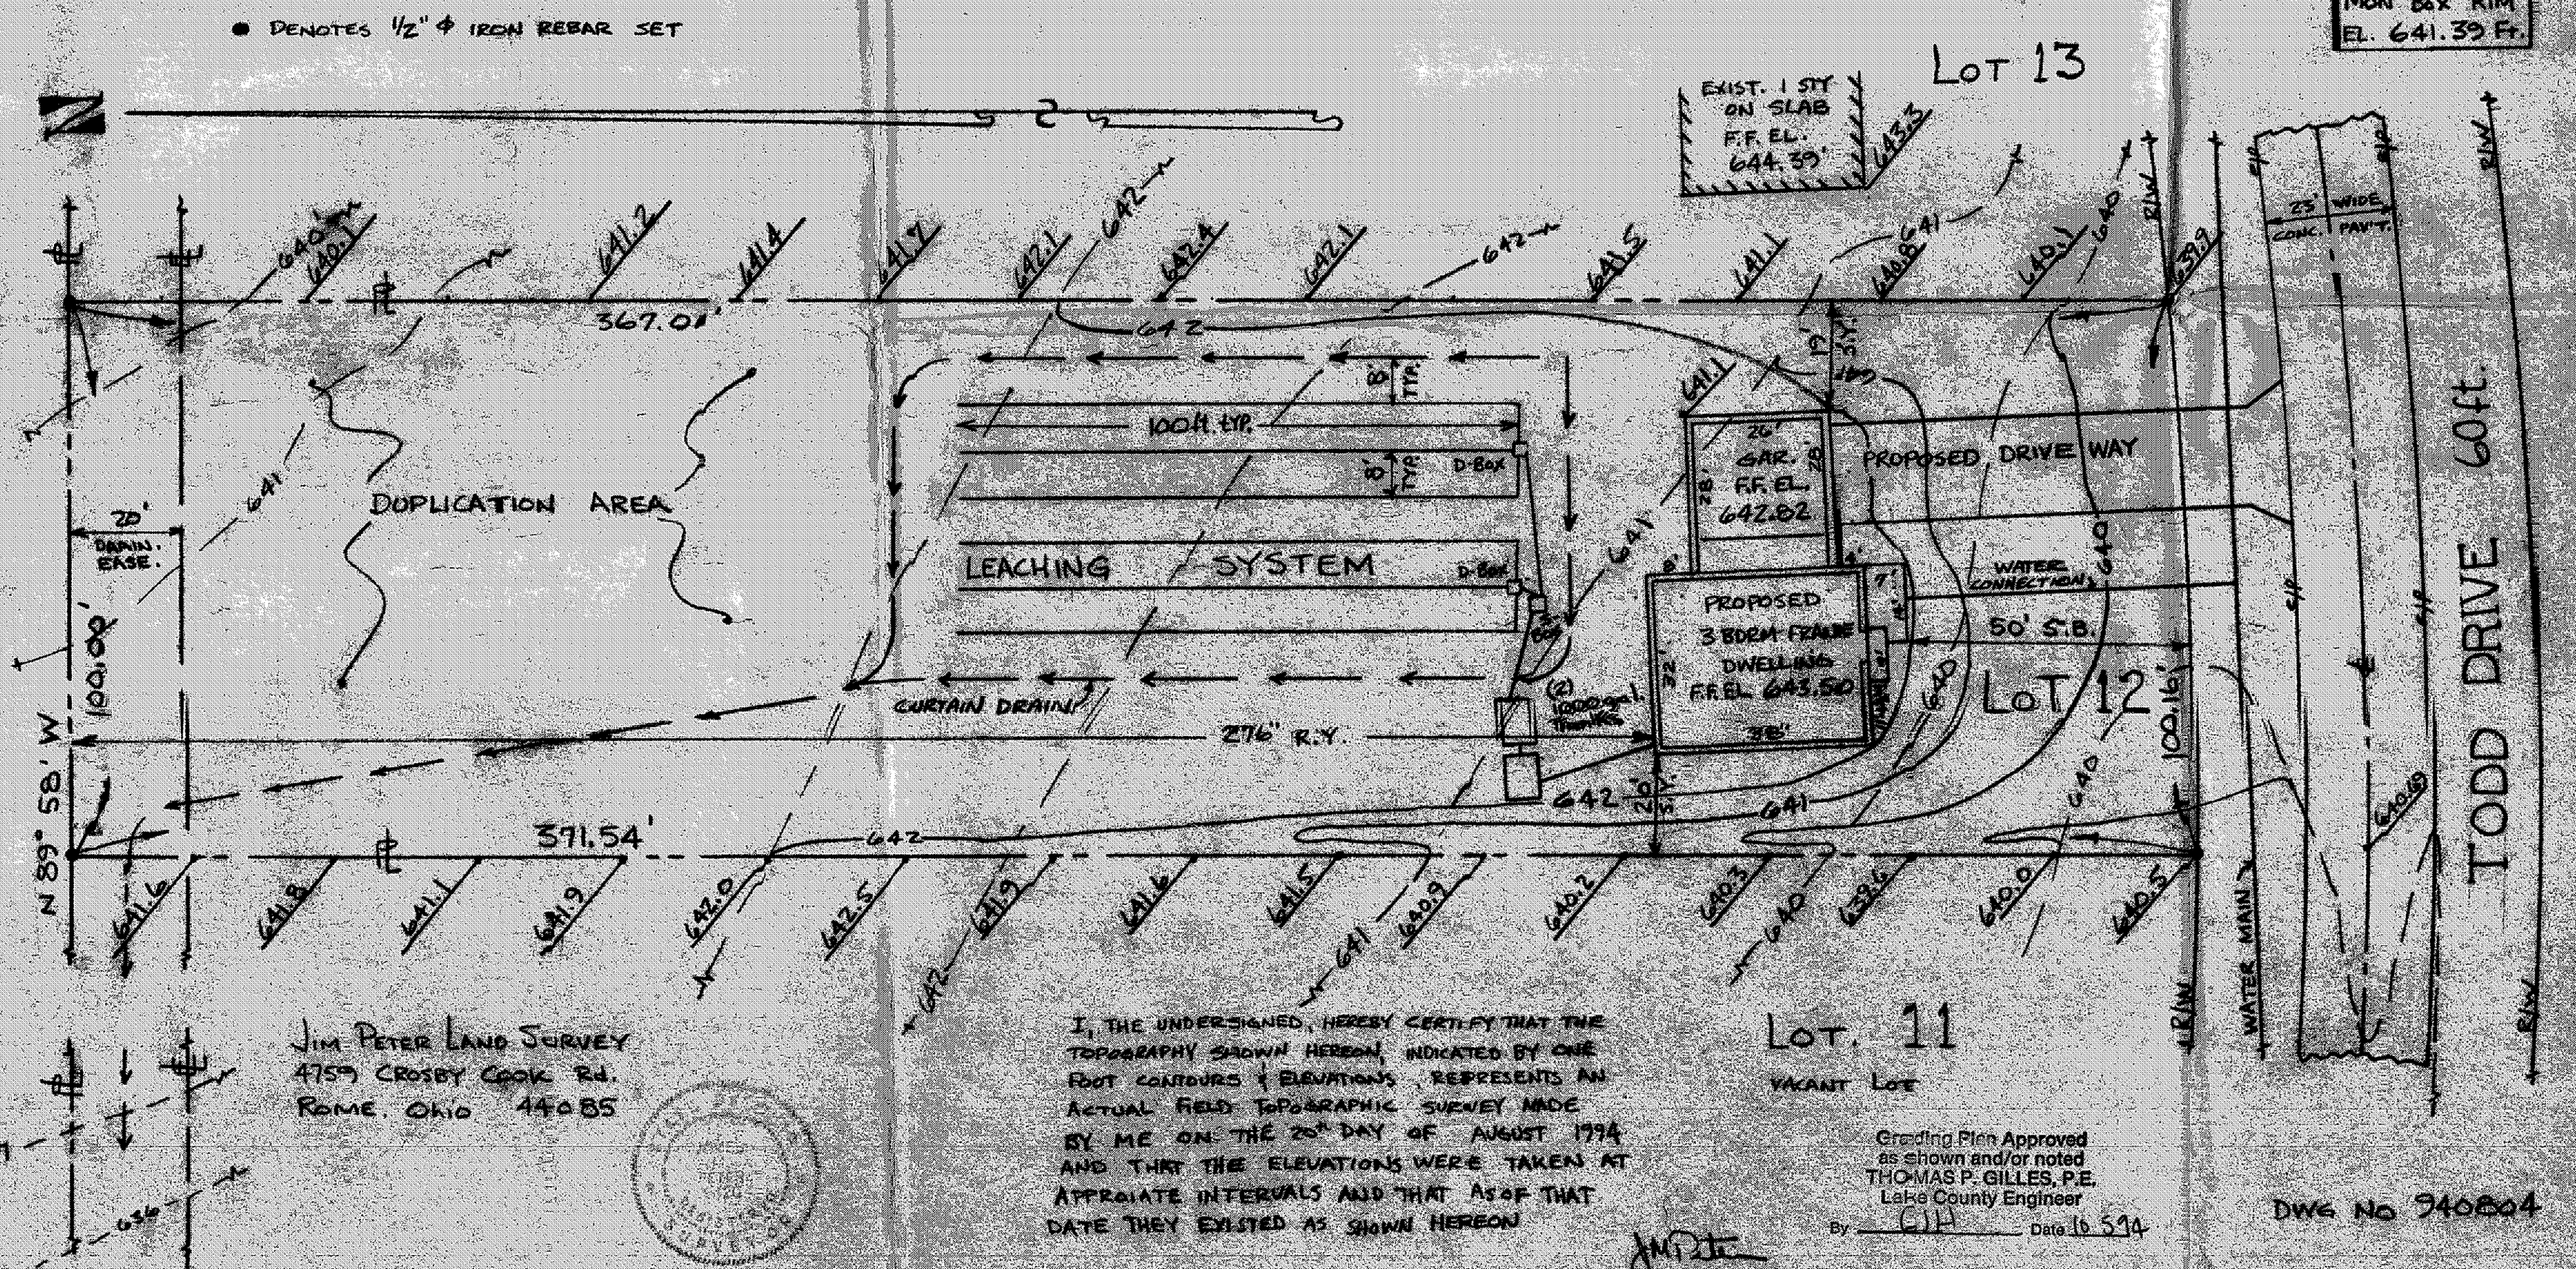

JIM PETER LAND SURVEY
4759 CROSBY COOK Rd.
ROME, OHIO 44085

I, THE UNDERSIGNED, HEREBY CERTIFY THAT THE TOPOGRAPHY SHOWN HEREON, INDICATED BY ONE FOOT CONTOURS & ELEVATIONS, REPRESENTS AN ACTUAL FIELD TOPOGRAPHIC SURVEY MADE BY ME ON THE 20th DAY OF AUGUST 1994 AND THAT THE ELEVATIONS WERE TAKEN AT APPROIATE INTERVALS AND THAT AS OF THAT DATE THEY EXISTED AS SHOWN HEREON

Grading Plan Approved as shown and/or noted
THOMAS P. GILLES, P.E.
Lake County Engineer
By GJH Date 10 5 94

DWG NO 940804

APPROVED
MADISON TWP. ZONING
Permit: 7434
Zoning Inspector
SEP. 26 1994