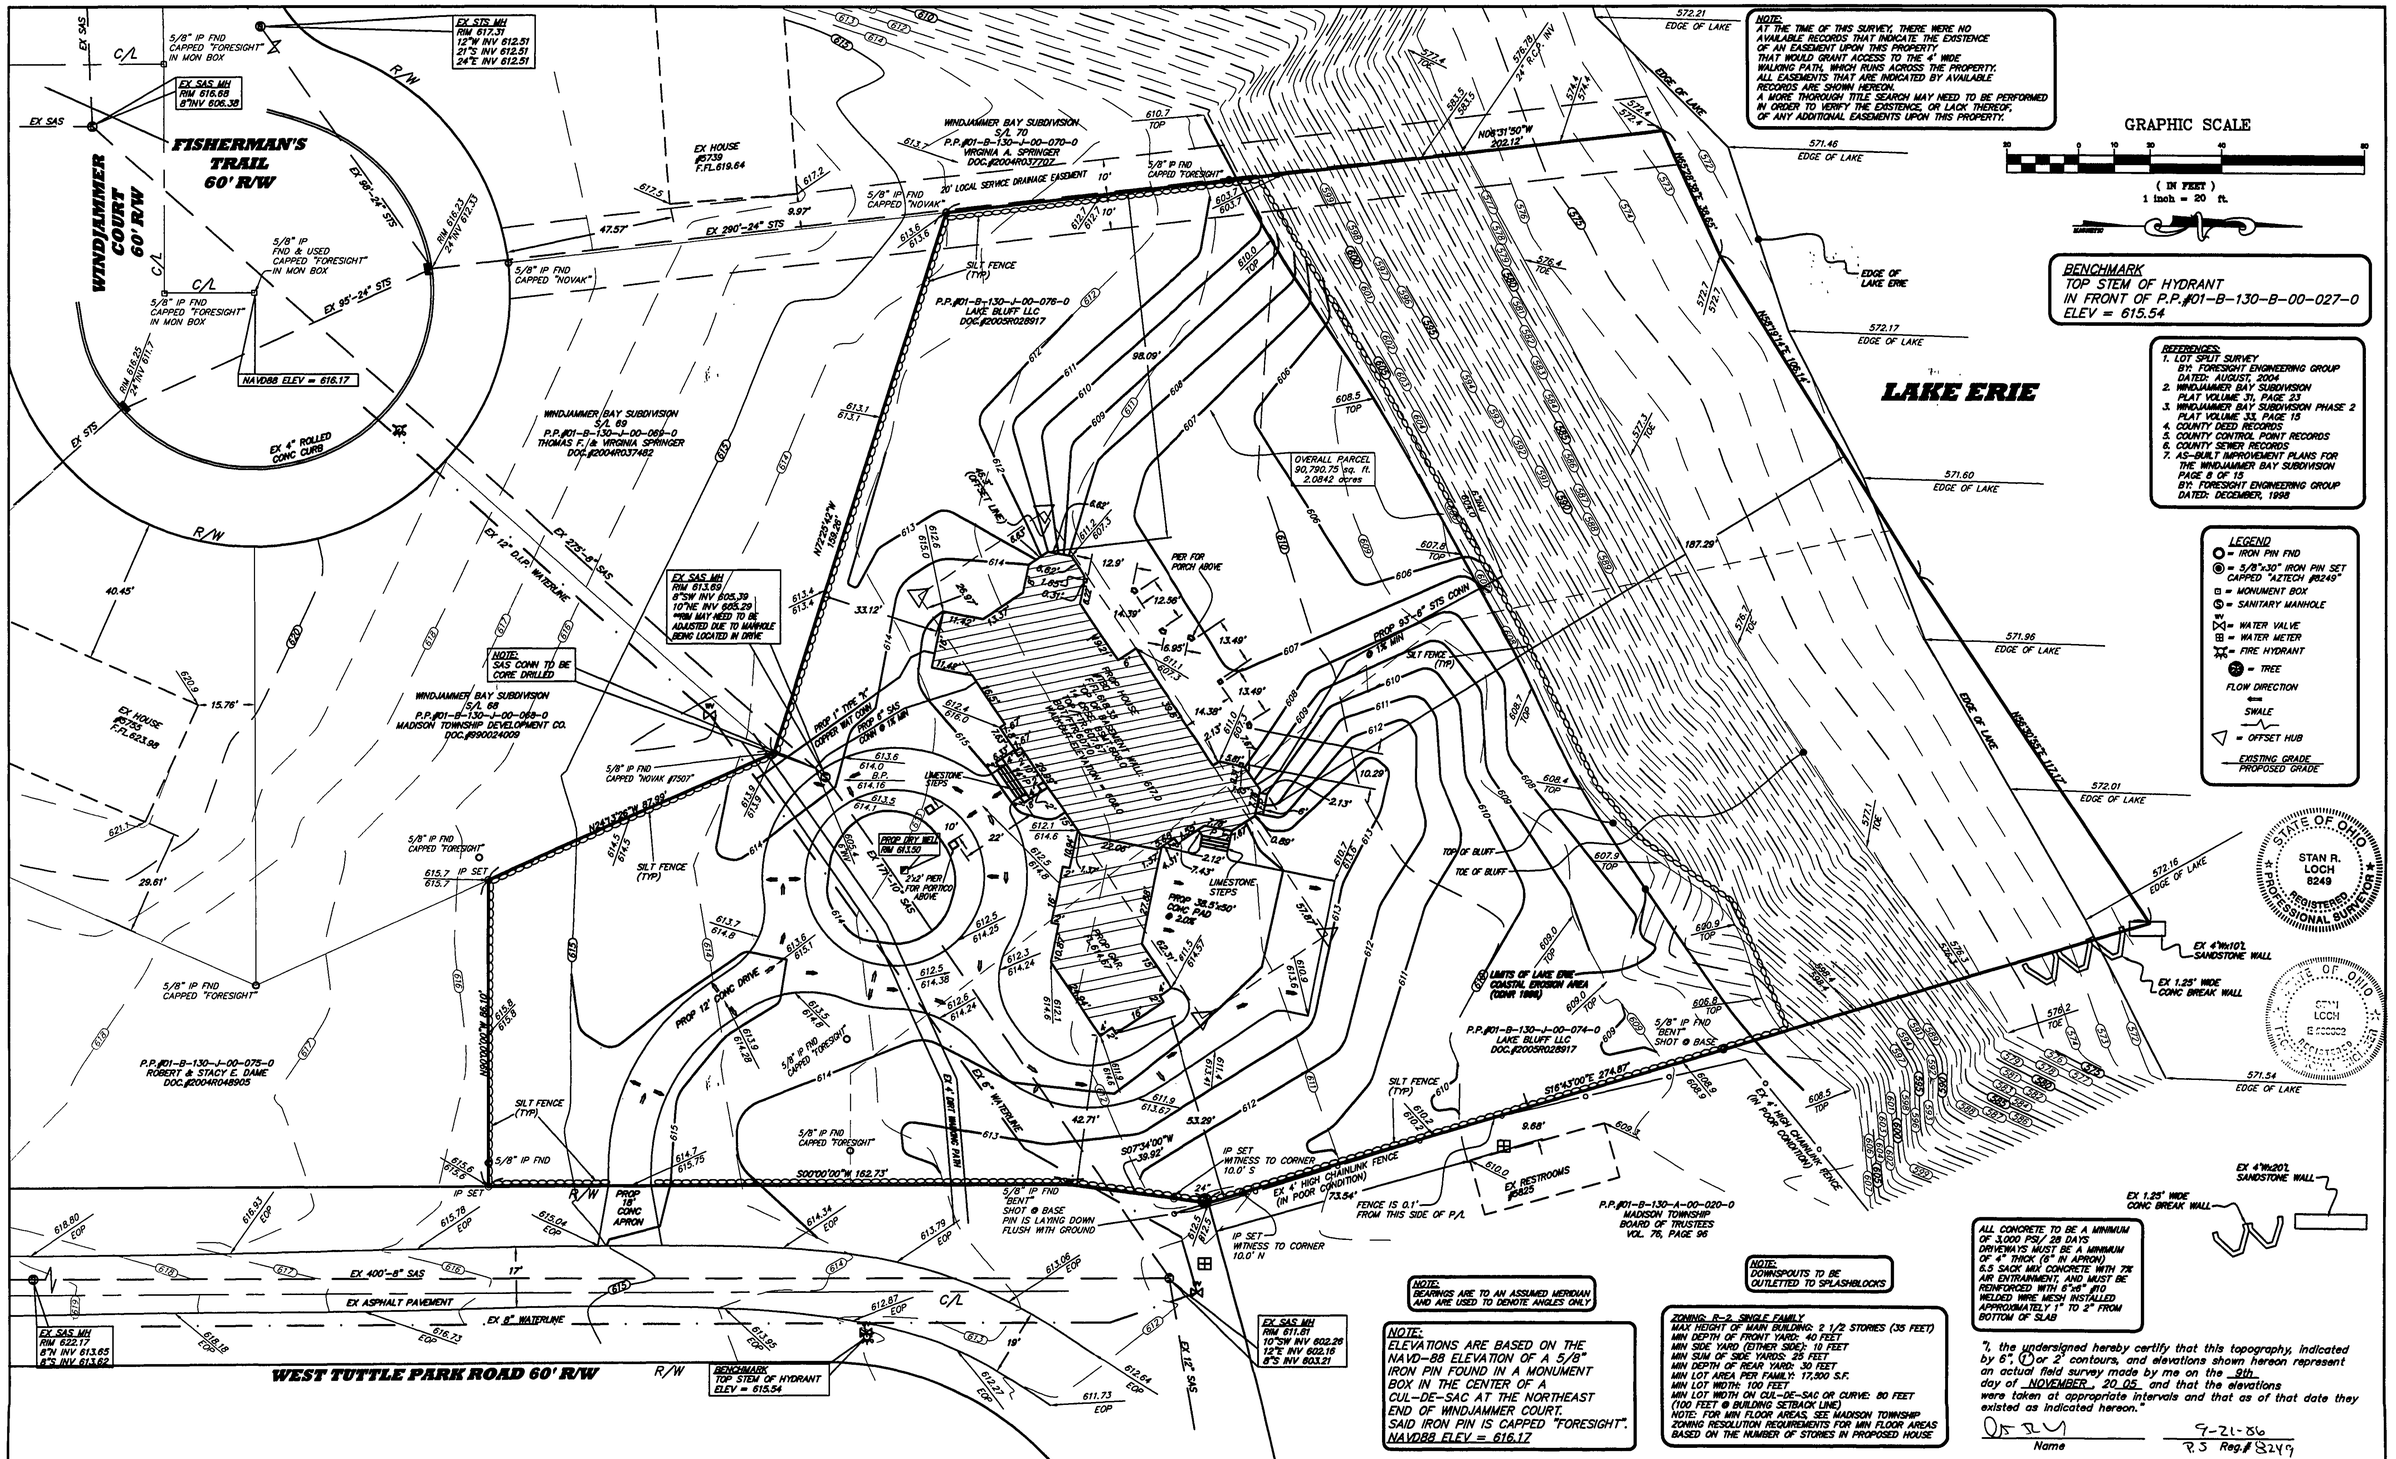

NO.	DATE	DESCRIPTION	BY
1	9-20-06	MOVE HOUSE PER OWNER	WFB

SITE PLAN FOR
GARY TOTH
P.P.#01-B-130-J-00-074-0 &
P.P.#01-B-130-J-00-076-0
DOC.#200SR028917
LOCATED ON WEST TUTTLE PARK ROAD
AND BEING PART OF LOT 16, TRACT 4
SITUATED IN THE TOWNSHIP OF MADISON, COUNTY OF LAKE
STATE OF OHIO

APPROVED
MADISON TOWNSHIP ZONING
DATE CHECKED SEP 22 2006
BY JK Z-2079-06

36870 MENTOR AVENUE SUITE A
WILLOUGHBY OHIO 44094
440-602-9071
FAX 602-9401
AZTECH
ENGINEERING and SURVEYING
Civil Engineering · Land Surveying

HORIZ. SCALE:	1"=20'	VERT. SCALE:	
DRAWN BY:	WFB	DATE:	8-31-06
CHECKED BY:	SRL	DRAWING NO.:	151784
JOB NO.:	151784	SHEET	1 OF 2