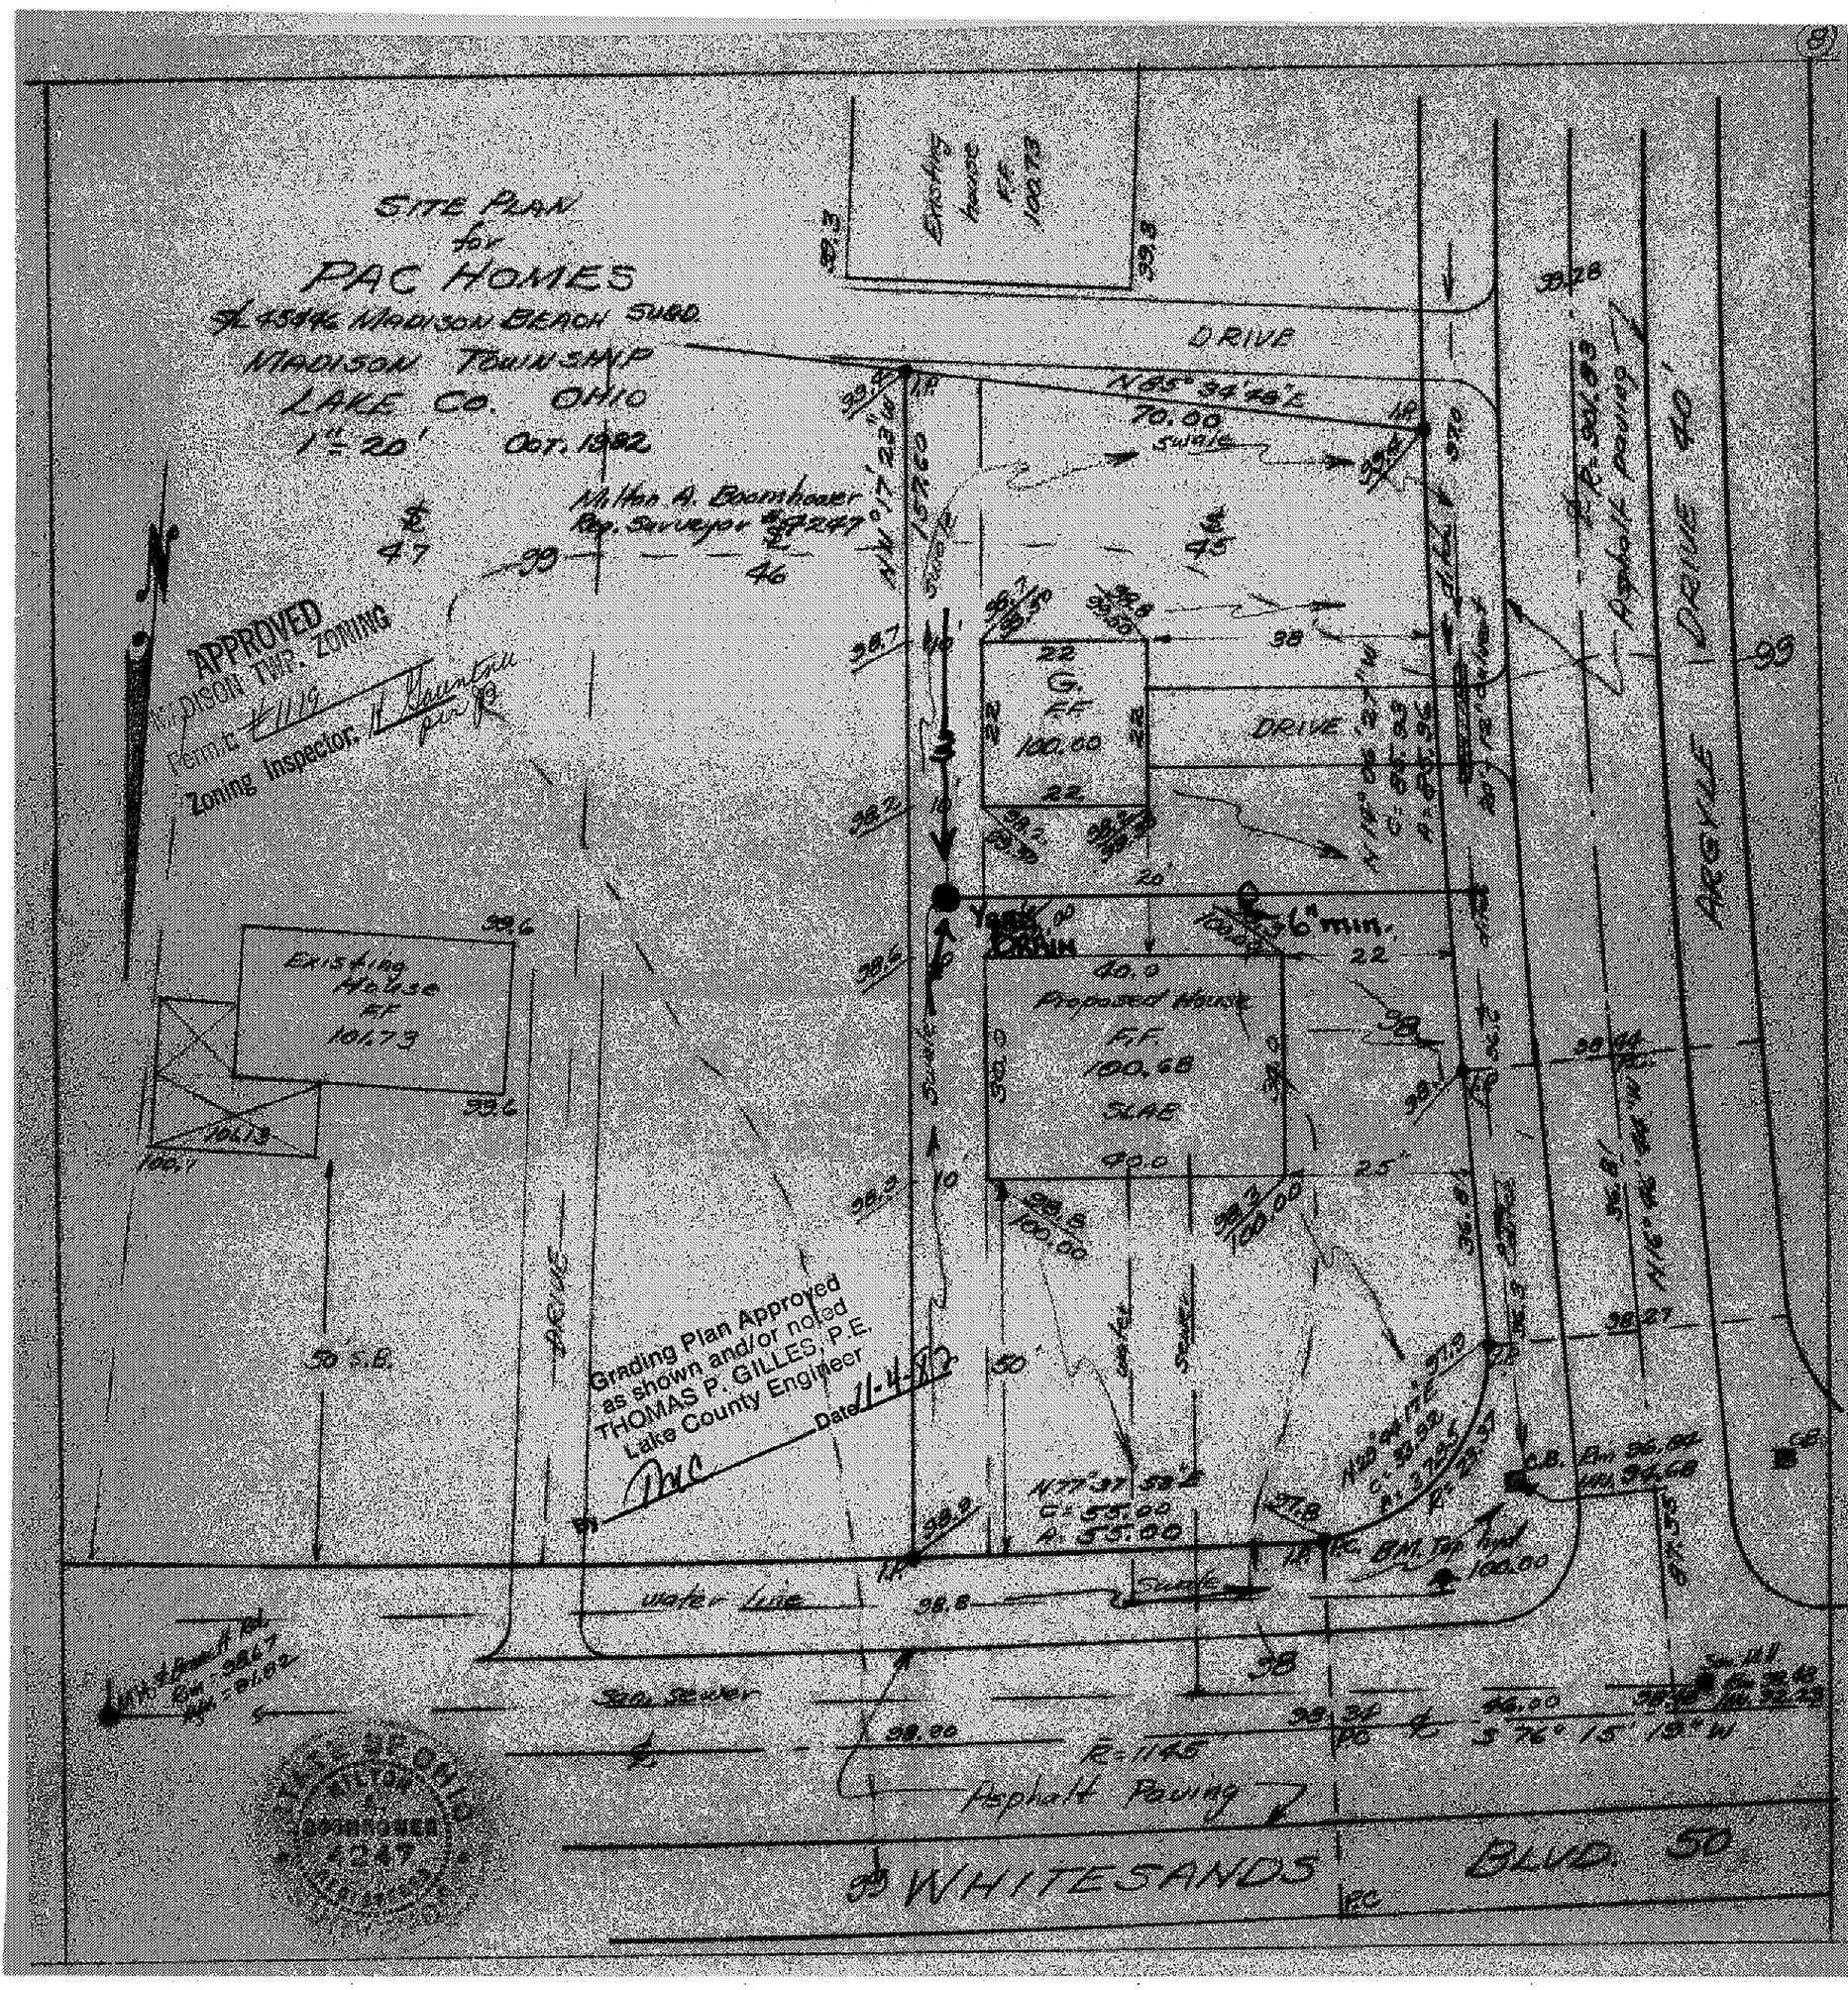
SITE PLAN
for
PAC HOMES
S/L 45&46 MADISON BEACH SUBD.
MADISON TOWNSHIP
LAKE CO. OHIO
1" = 20' OCT. 1982
Milton A. Boomhower
Reg. Surveyor #4247
APPROVED
MADISON TWP. ZONING
Permit #1119
Zoning Inspector
Existing house F.F. 100.73
DRIVE
N85° 34' 48" E
70.00
swale
G.
F.F.
100.00
DRIVE
Yard Drain
6" min.
Proposed House
F.F.
100.68
SLAB
Existing House
F.F.
101.73
Grading Plan Approved
as shown and/or noted
THOMAS P. GILLES, P.E.
Lake County Engineer
Date 11-4-82
50' S.B.
water line
San. sewer
Asphalt Paving
WHITESANDS BLVD. 50
ARGYLE DRIVE 40'
Asphalt paving
S 76° 15' 19" W
R=1145
BM. Top hyd. 100.00
STATE OF OHIO
MILTON A. BOOMHOWER
4247