SITE PLAN

MADISON TOWNSHIP — LAKE COUNTY, OHIO

for: WINSLOW HOMES INC
CLIENT OWNER

1582 Yale — Madison — 44057
ADDRESS STREET — CITY — ZIP

LAKE BREEZE SUBDIVISION — D-52 VOL + PG — NAME

732 & 733 SUBLOT NO. — YALE AVE. STREET

~~LOT~~ ~~TRACT~~ ~~VOLUME~~ ~~PAGE~~ ~~PERM PARCEL #~~ ~~STREET~~

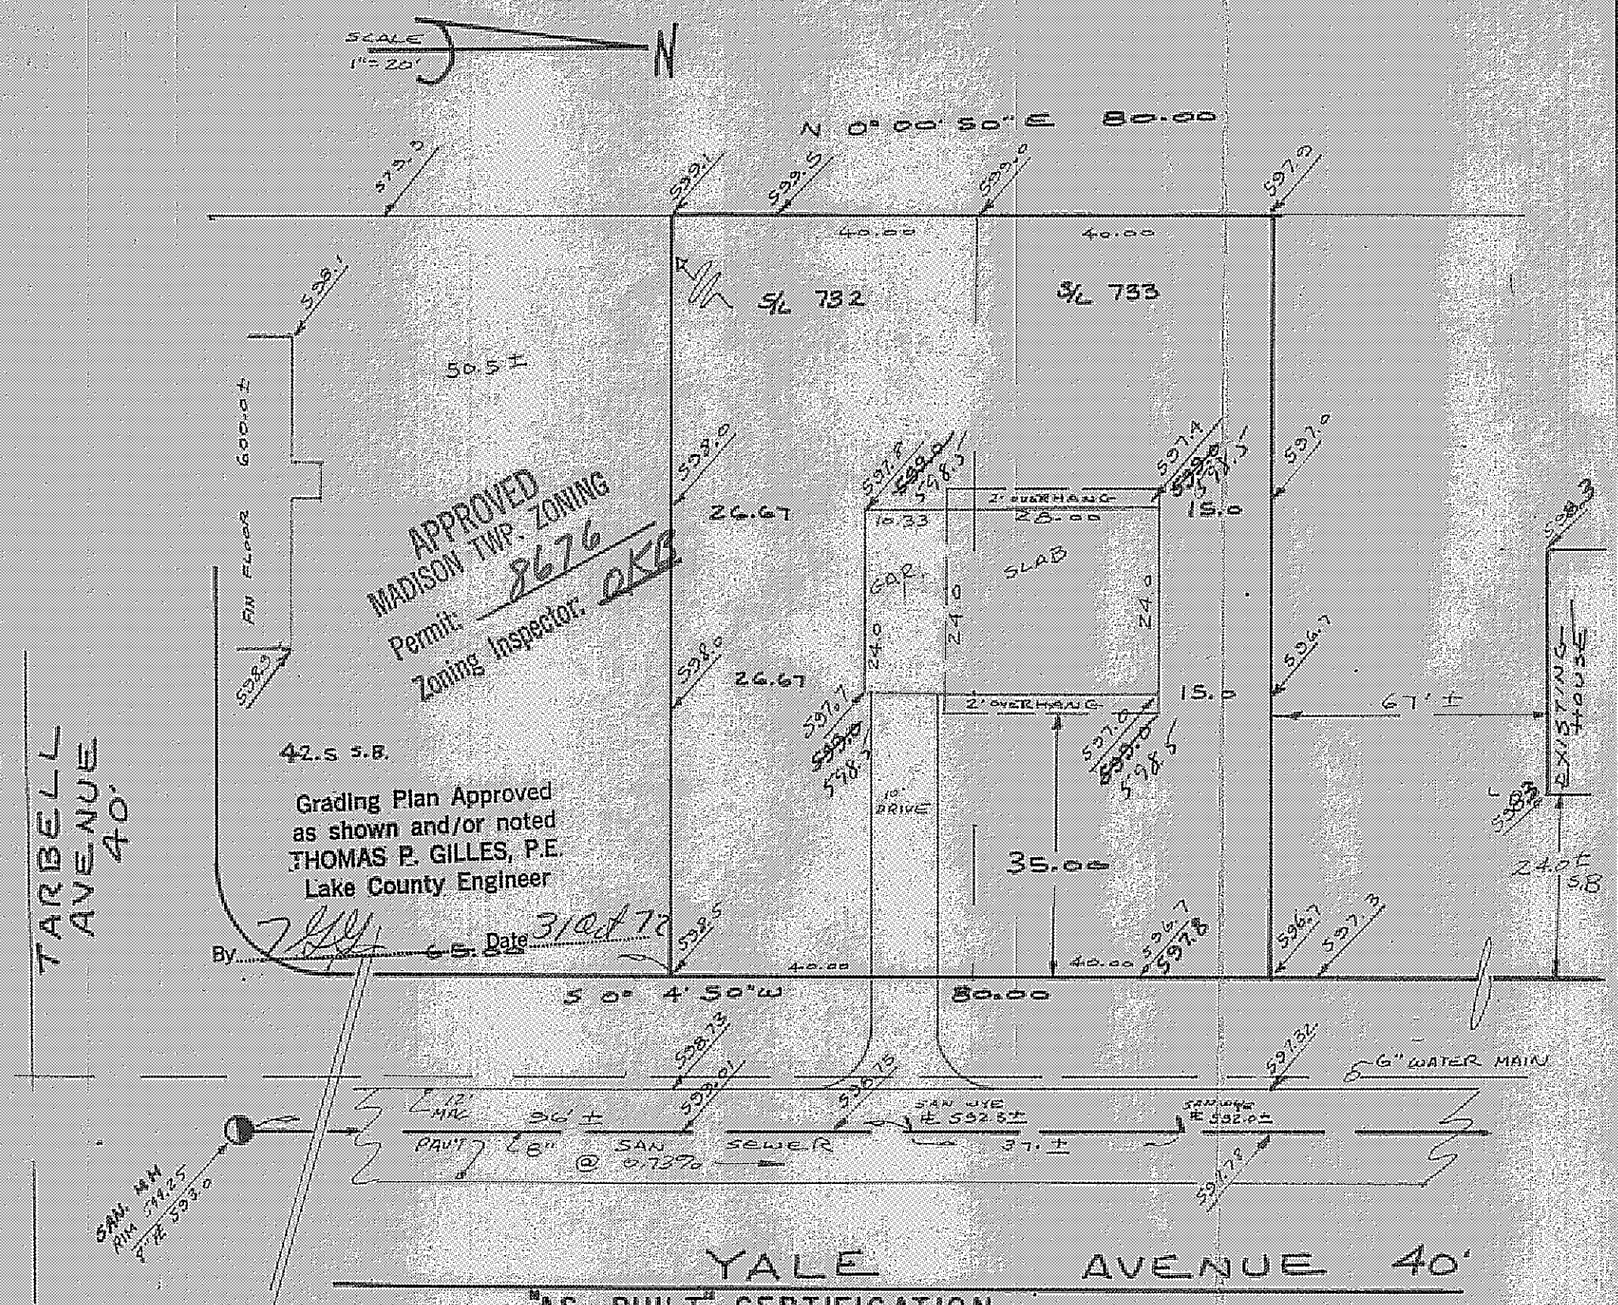

"AS BUILT" CERTIFICATION

I, HEREBY CERTIFY THAT THE CIRCLED GRADES ARE EXISTING FINISH GRADES CHECKED IN FIELD ON _____ 19__ BY SURVEYING AND ARE CORRECT TO THE BEST OF MY KNOWLEDGE AND BELIEF

REGISTERED SURVEYOR _____ REG. NO. ____

LEGEND

SANITARY MANHOLE
STORM MANHOLE
INLET OR CATCH BASIN
HYDRANT
EXISTING CONTOURS
PROPOSED CONTOURS
EXIST. ELEV. 100.0
100.0 PROP ELEV

WATER VALVE (GAS)
WATER METER (GAS)
AS BUILT ELEVATION 100.0
INDICATES DIRECTION OF SURFACE DRAINAGE

REMARKS

ALL BOUNDARY DATA SHOWN WAS OBTAINED FROM (DEEDS, RECORDED SUBDIVISION PLAT, OR OTHER PUBLIC RECORDS)

DESIGN CERTIFICATION

THIS PLAT WAS PREPARED BY ME, AND IS CORRECT TO THE BEST OF MY KNOWLEDGE AND BELIEF

Richard J. Clark — PS #5244

NAME — SURVEYOR — REGISTRATION NO.

CHECK LIST

DIMENSIONS
BEARINGS
TIE TO NEAREST STREET
SUBLOT NO. PARCEL NO.
SURROUNDING OWNERS
BLDG DIMENSIONS FIN. GR
BLDG TIES FLR GRADES
APRON TYPE WIDTH THICKNESS
SIDEWALK TYPE WIDTH THICKNESS
CULVERT TYPE DIA LENGTH

WATER MAIN SIZE LOCATION
SAN SEWER SIZE % GR LOC.
SAN. M.H. CAST ELEV. INV. ELEV.
SAN. CO-NN SIZE LOC. DEPTH
STORM SEWER SIZE % GR. LOC.
STORM MH. CAST ELEV. INV. ELEV.
PAVT. TYPE GRADE CURBS
GAS LINE LOC. SIZE PRESSURE
SEPTIC TANK SIZE LOC.
WELL LOCATION

REVISIONS		
NO	DATE	BY
1	10/30/72	RJB
2		
3		
4		
5		

PLAN PREPARED BY:
DEBEVEC-SALO & ASSOC. INC.
NAME
130 EAST JACKSON ST. PAINESVILLE
ADDRESS

DRAWN BY RJB	SCALE 1"=20'	PHONE NO.
CHK'D	DATE OCT 24, 72	DRAWING NO
CREW CHIEF	APP'D	3672-732

77