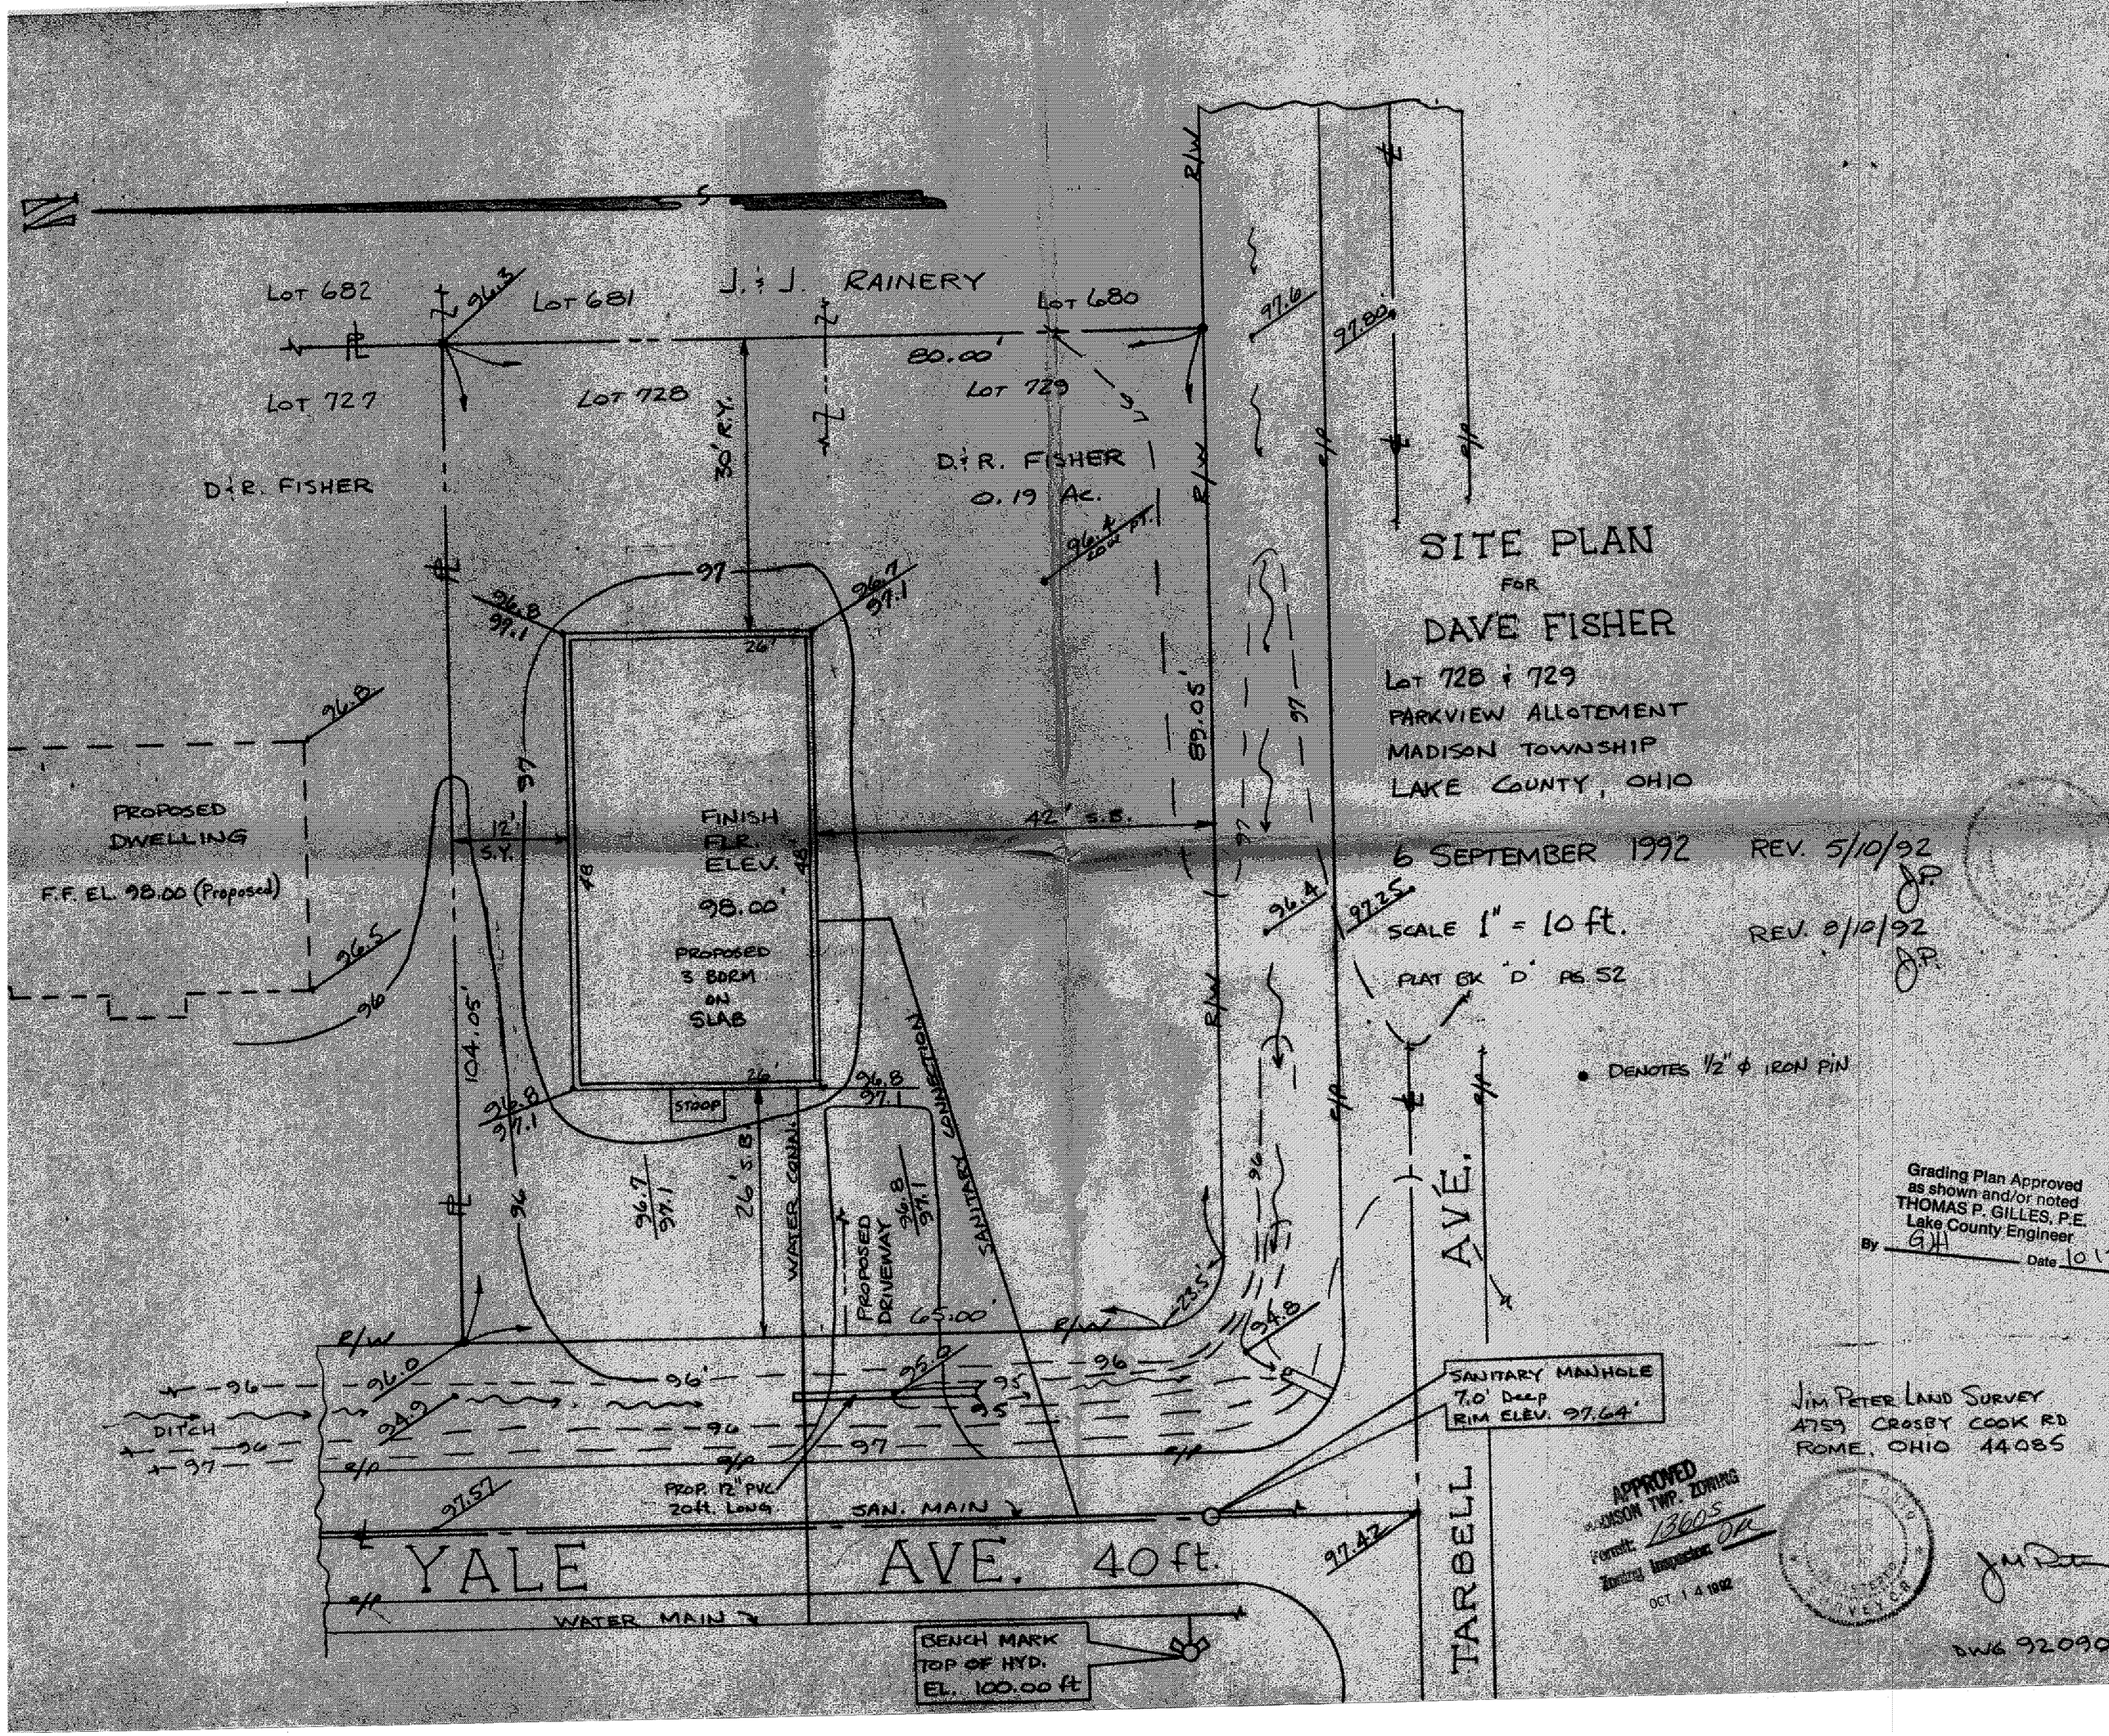
N
S
LOT 682
LOT 681
J. & J. RAINERY
LOT 680
80.00'
LOT 727
LOT 728
LOT 729
D. & R. FISHER
D. & R. FISHER
0.19 AC.
30' R.Y.
SITE PLAN
FOR
DAVE FISHER
LOT 728 & 729
PARKVIEW ALLOTEMENT
MADISON TOWNSHIP
LAKE COUNTY, OHIO
6 SEPTEMBER 1992
REV. 5/10/92 J.P.
REV. 8/10/92 J.P.
SCALE 1" = 10 ft.
PLAT BK "D" PG. 52
• DENOTES 1/2" ϕ IRON PIN
PROPOSED DWELLING
F.F. EL. 98.00 (Proposed)
FINISH FLR. ELEV. 98.00'
PROPOSED 3 BDRM ON SLAB
42' S.B.
12' S.Y.
104.05'
89.05'
STOOP
26' S.B.
WATER CONN.
SANITARY CONNECTION
PROPOSED DRIVEWAY
65.00'
DITCH
PROP. 12" PVC 20ft. LONG
SAN. MAIN
WATER MAIN
YALE AVE. 40ft.
TARBELL AVE.
SANITARY MANHOLE 7.0' Deep RIM ELEV. 97.64'
BENCH MARK TOP OF HYD. EL. 100.00 ft
Grading Plan Approved as shown and/or noted THOMAS P. GILLES, P.E. Lake County Engineer By GH Date 10
APPROVED MADISON TWP. ZONING Permit 13605 Zoning Inspector OCT 14 1992
JIM PETER LAND SURVEY 4759 CROSBY COOK RD ROME, OHIO 44085
DWG 920900