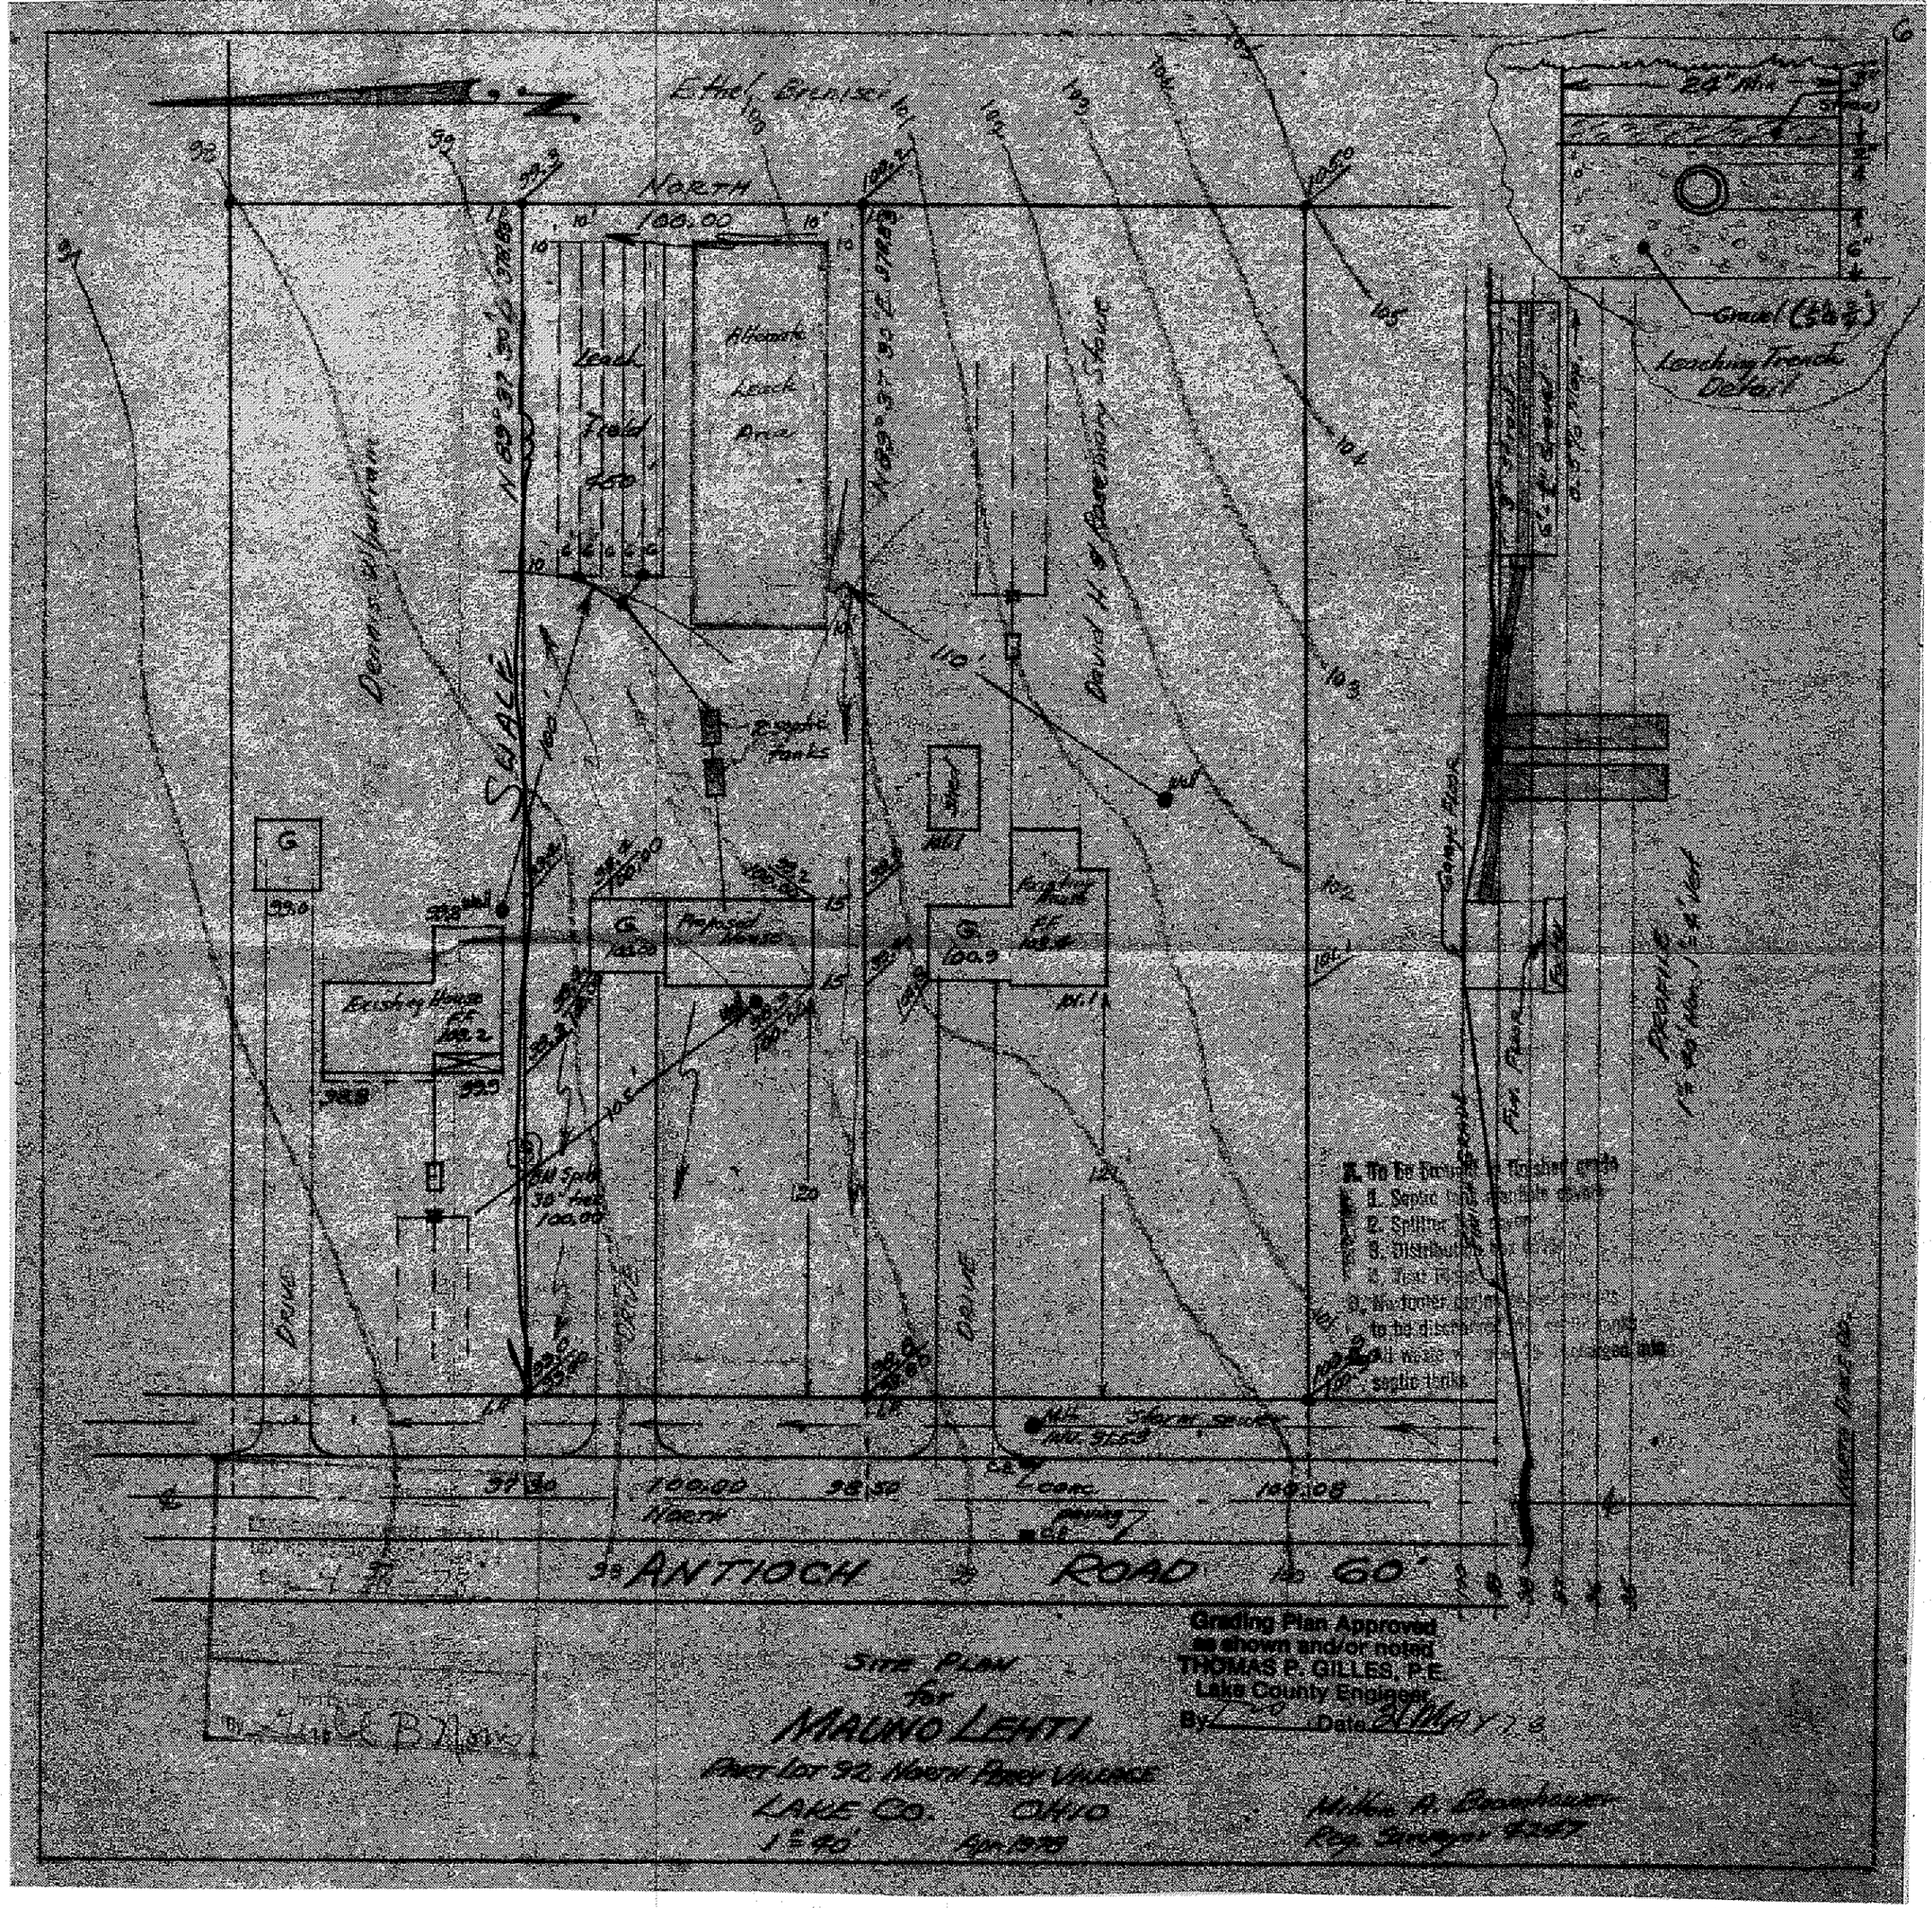

Ethel Breniser
NORTH
100.00
Leach Field
Alternate Leach Area
Dennis Wharram
David H. & Rosemary Stowe
SHALE
Septic Tanks
Proposed House
Existing House
Existing House
Garage Floor
Fin. Floor
Gravel
Leaching Trench Detail
24" Min
Storm Sewer
Conc.
Paving
ANTIOCH ROAD 60'
Grading Plan Approved
as shown and/or noted
THOMAS P. GILLES, P.E.
Lake County Engineer
By
Date
SITE PLAN
for
MAUNO LEHTI
PART LOT 92 NORTH PERRY VILLAGE
LAKE CO. OHIO
1" = 40'
Apr. 1978