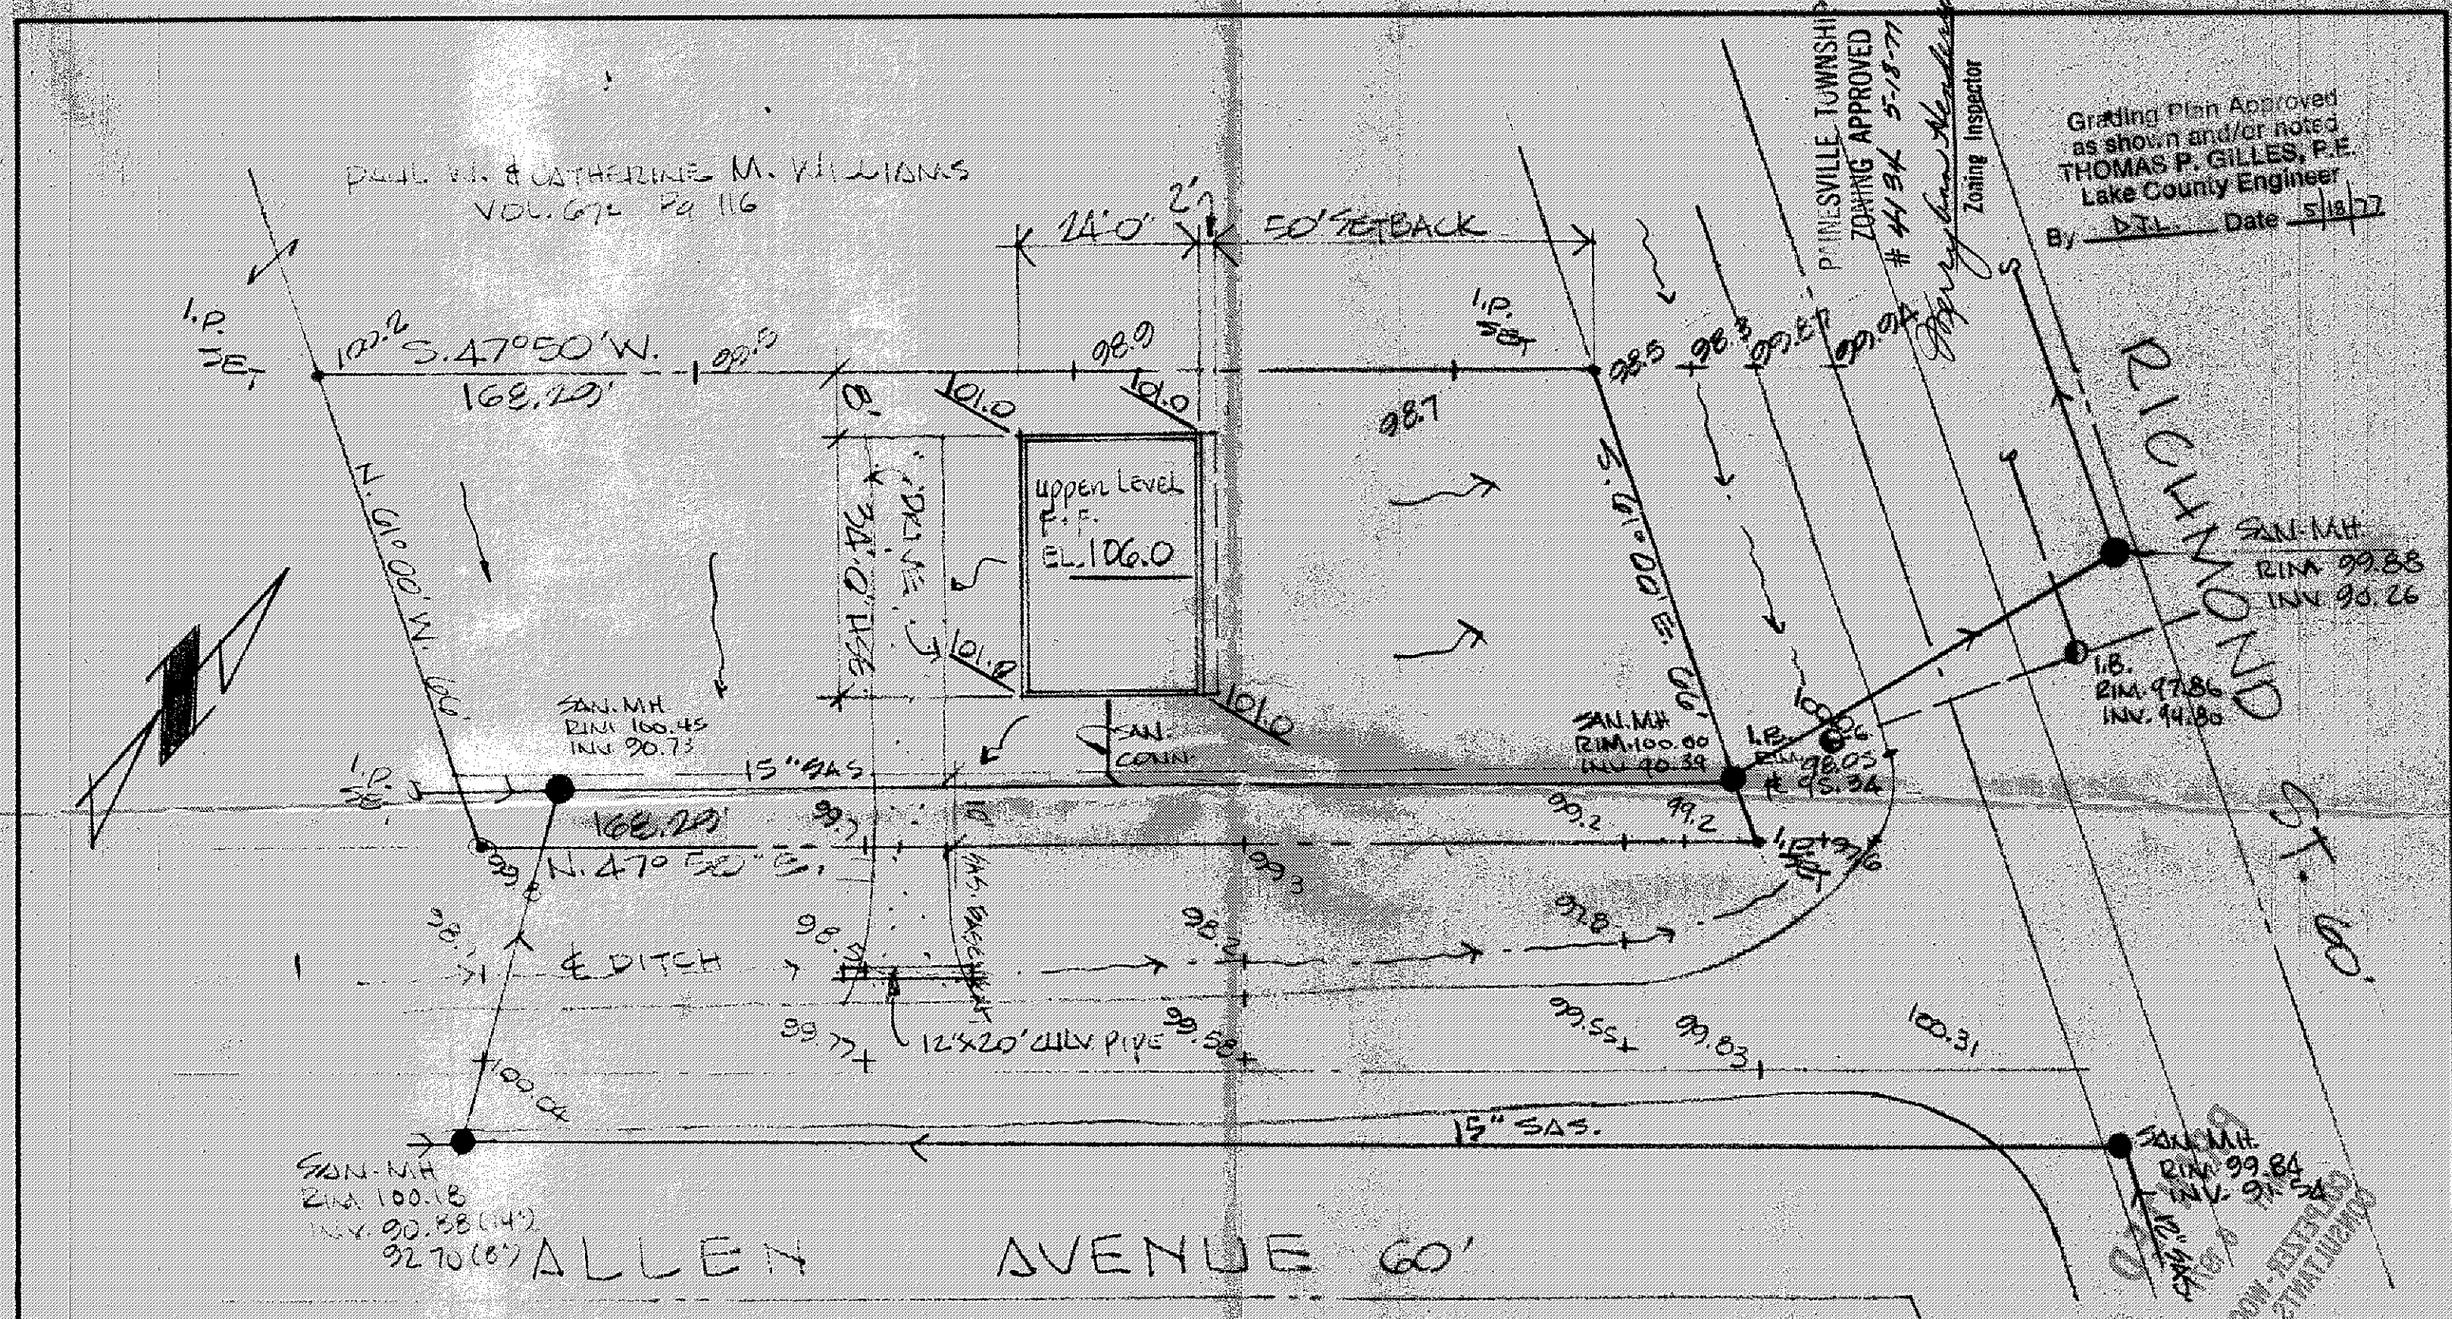

DESIGN CERTIFICATION

THIS PLAT WAS PREPARED BY ME, AND IS CORRECT TO THE BEST OF MY KNOWLEDGE AND BELIEF.

REG. SURVEYOR NO. 4725

AS BUILT CERTIFICATION

I HEREBY CERTIFY THAT THE CIRCLED GRADES ARE EXISTING FINISH GRADES CHECKED IN THE FIELD ON _____ AND THAT SURVEY IS CORRECT TO THE BEST OF MY KNOWLEDGE AND BELIEF.

REG. SURVEYOR NO. _____

COLPETZER · WOODS
CONSULTANTS, INC.
180 SOUTH STATE STREET • PAINESVILLE, OHIO 44077 • (216) 357-7569

DATE 5/6/77
SCALE 1" = 20'
DRWN BY CDB
CHKD BY
JOB NO. 77.082
FB 294 PG

SITE PLAN FOR
JAMES MANGES
1772 W. JACKSON ST. P'VILLE, O.
BEING SUBLOT NO. 3 IN THE REVISED PART OF PART OF W. G. McCOLL SUBDIVISION IN PAINESVILLE TWP. OHIO.