SITE PLAN

PAINESVILLE TOWNSHIP — LAKE COUNTY, OHIO

for: ROY SLAYTON (CLIENT / OWNER)

ADDRESS — STREET — CITY — ZIP

SUBDIVISION — NAME — LOT — TRACT

VOL. – PG. — VOLUME — PAGE

8 (SUBLOT NO.) — BIRCH ROAD (STREET) — PERM. PARCEL NO. — STREET

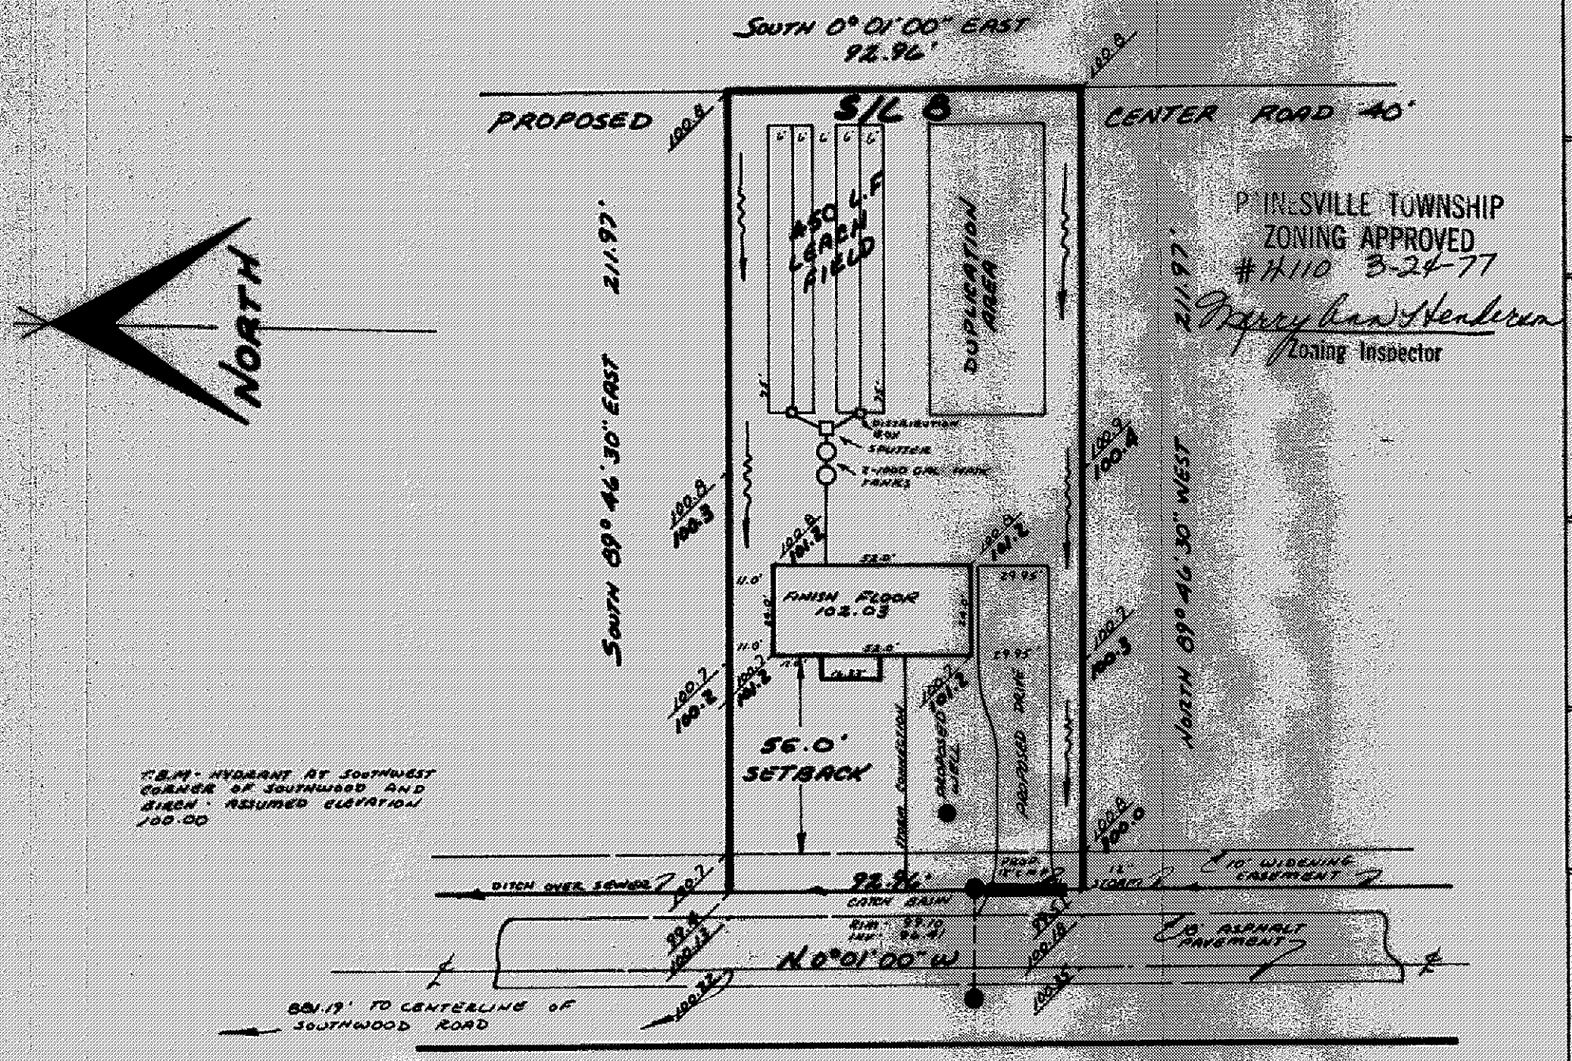

PAINESVILLE TOWNSHIP
ZONING APPROVED
#1110 3-24-77
Barry Ann Henderson
Zoning Inspector

LEGEND

SANITARY MANHOLE	◐	WATER VALVE (GAS)	⊣
STORM MANHOLE	●	WATER METER (GAS)	
INLET OR CATCH BASIN	■	AS BUILT ELEVATION	100.0
HYDRANT	⊙		
EXISTING CONTOURS		INDICATES DIRECTION OF SURFACE DRAINAGE	
PROPOSED CONTOURS			
EXIST. ELEV. 100.0	PROP. ELEV. 100.0		

REMARKS

ALL BOUNDARY DATA SHOWN WAS OBTAINED FROM (DEEDS, RECORDED SUBDIVISION PLAT OR OTHER PUBLIC RECORDS)

LOCATIONS AS SHOW OF ADJACENT WELLS AND SEPTIC TANKS OBTAINED FROM LAKE COUNTY HEALTH DEPARTMENT

DESIGN CERTIFICATION

THIS PLAT WAS PREPARED BY ME, AND IS CORRECT TO THE BEST OF MY KNOWLEDGE AND BELIEF.

Edward W. Henderson — PS # 6148

NAME — SURVEYOR — REGISTRATION NO.

CHECK LIST

NO. OF BEDROOMS	WATER MAIN SIZE, LOCATION
DIMENSIONS	SAN. SEWER SIZE % GR. LOC.
BEARINGS	SAN. MH. CAST. ELEV. INV. ELEV.
TIE TO NEAREST STREET	SAN. CONN. SIZE, LOC. DEPTH
SUBLOT NO. PARCEL NO.	STORM SEWER SIZE % GR. LOC.
SURROUNDING OWNERS	STORM MH. CAST ELEV. INV. ELEV.
BLDG. DIMENSIONS FIN. GR.	PAV'T TYPE GRADE CURBS
BLDG. TIES FL'R. GRADES	GAS LINE LOC. SIZE PRESSURE
APRON TYPE WIDTH THICKNESS	SEPTIC TANK LOCATION & DUPLICATION AREA
SIDEWALK TYPE WIDTH THICKNESS	WELL LOCATION
CULVERT TYPE, DIA., LENGTH	ISOLATION RADIUS FROM WELL
ROCK OUTCROPPINGS	

Grading Plan Approved as shown and/or noted
THOMAS P. GILLES, P.E.
Lake County Engineer
By _____ Date 3-24-77

"AS BUILT" CERTIFICATION

I, HEREBY CERTIFY THAT THE CIRCLED GRADES ARE EXISTING FINISH GRADES CHECKED IN FIELD ON _____ 19 ___ BY SURVEYING AND ARE CORRECT TO THE BEST OF MY KNOWLEDGE AND BELIEF.

REGISTERED SURVEYOR — REG. NO.

REVISIONS		
NO.	DATE	BY
1		
2		
3		
4		
5		

PLAN PREPARED BY:

DEBEVEC · SALO & ASSOCIATES, INC.

130 EAST JACKSON ST. PAINESVILLE, OHIO

DRAWN BY AK	SCALE 1" = 40'	PHONE NO. 352-9250
CHK'D.	DATE 15 MAR. 77	DRAWING NO. 4709-8
CREW CHIEF	APP'D.	