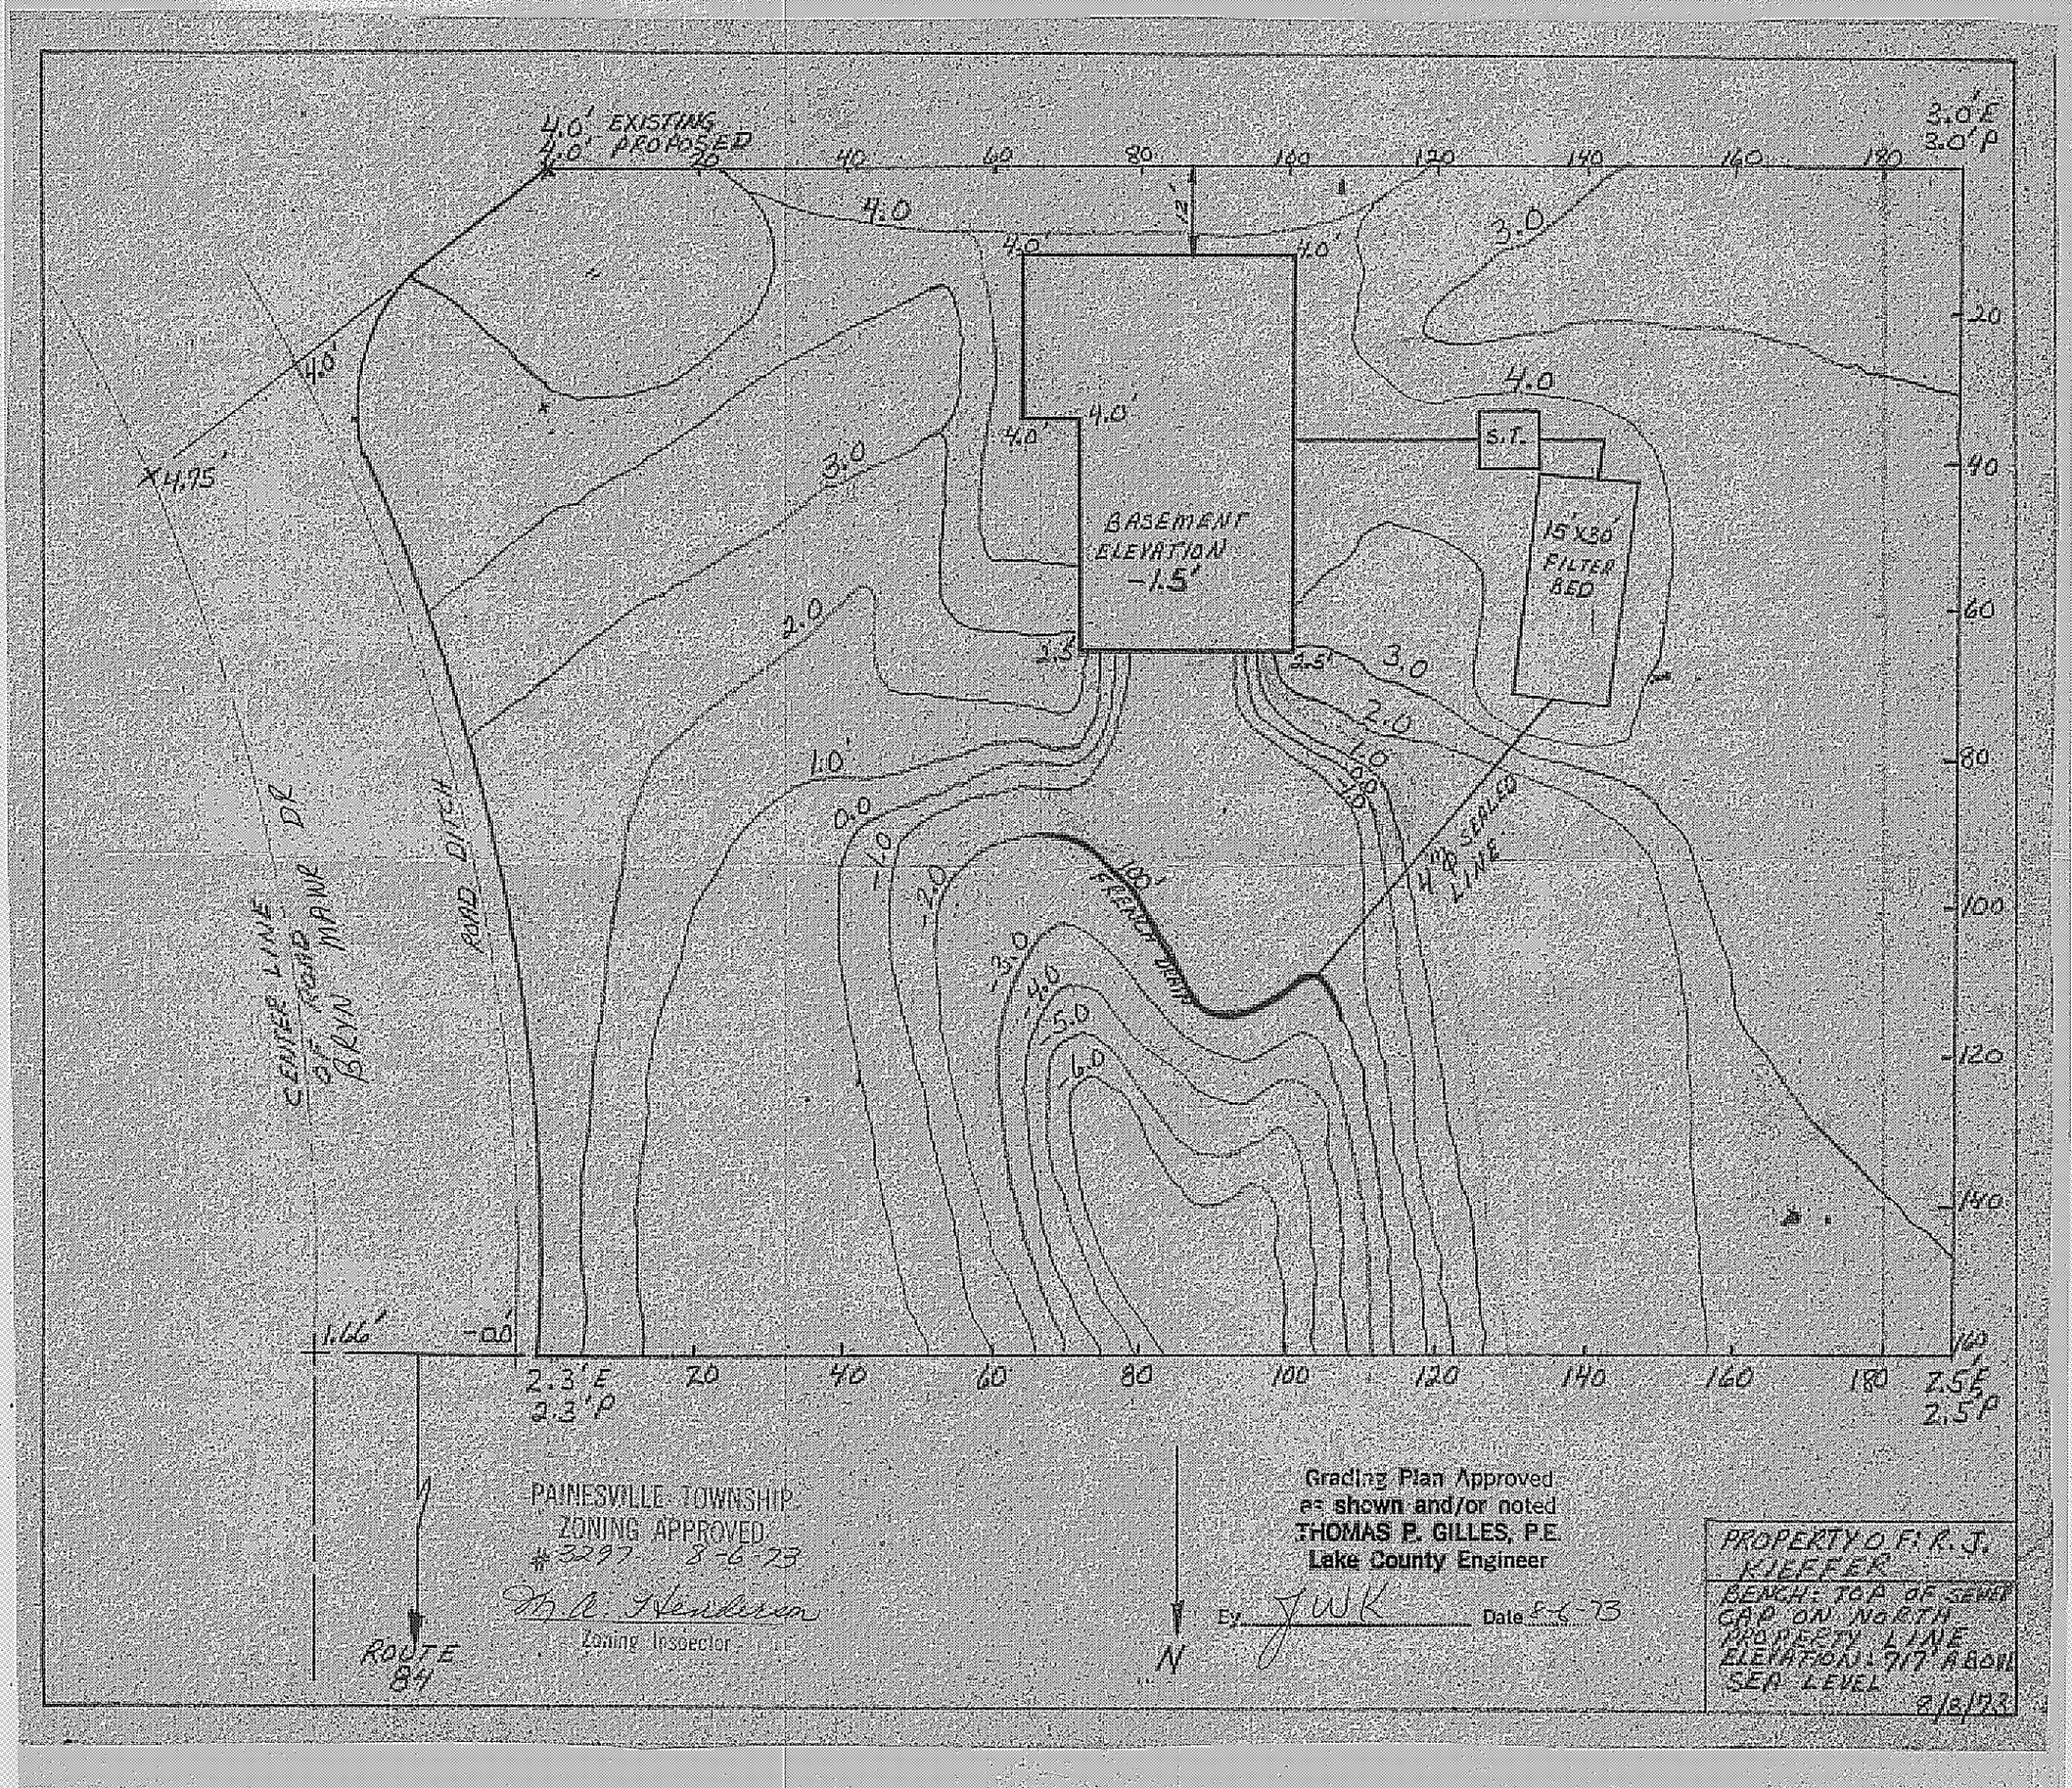
4.0' EXISTING
4.0' PROPOSED
3.0'E
3.0'P
BASEMENT ELEVATION -1.5'
S.T.
15'X30' FILTER BED
4.0
3.0
2.0
1.0
0.0
-1.0
-2.0
-3.0
-4.0
-5.0
-6.0
X 14.75'
CENTER LINE 33' ROAD MAIN
ROAD DITCH
1.66'
-0.0'
2.3'E
2.3'P
2.5'E
2.5'P
20
40
60
80
100
120
140
160
180
200
ROUTE 84
N
PAINESVILLE TOWNSHIP
ZONING APPROVED
#3297 8-6-73
Zoning Inspector
Grading Plan Approved
as shown and/or noted
THOMAS P. GILLES, P.E.
Lake County Engineer
By: JWK Date 8-6-73
PROPERTY OF: K. J. KIEFER
BENCH: TOP OF SEWER CAP ON NORTH PROPERTY LINE
ELEVATION: 917' ABOVE SEA LEVEL
8/6/73