MAGARET L. LANUM
VOL. 639-202

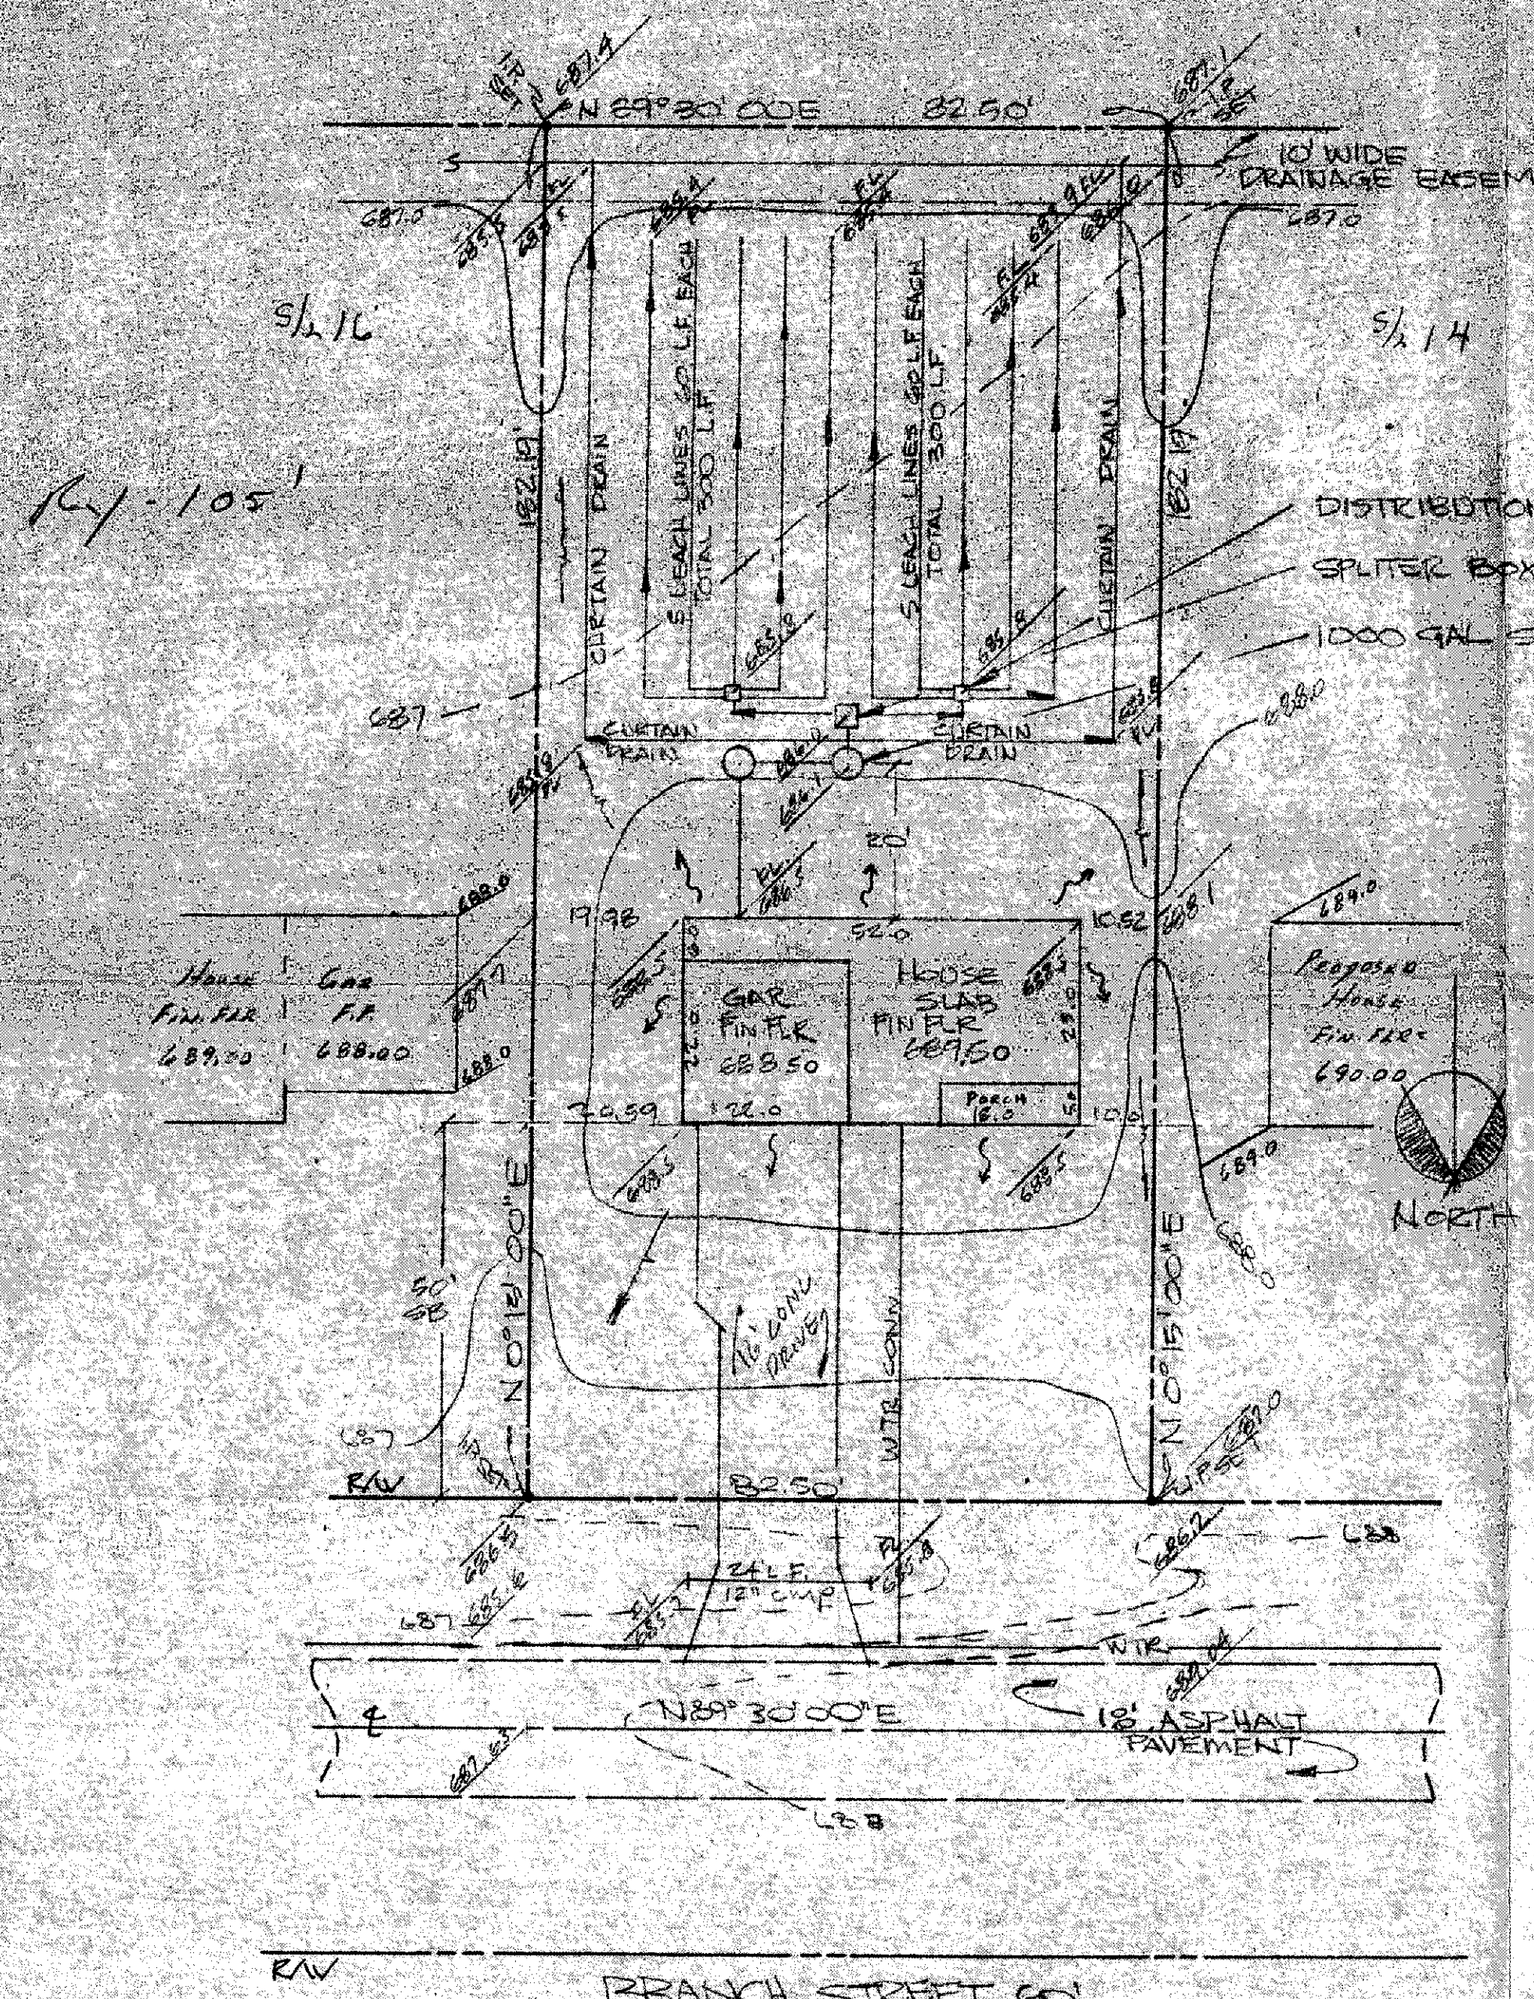

BENCH MARK - TOP OF FIRE HYD IN FRONT OF S/L 17 ELEVE. = 690.68

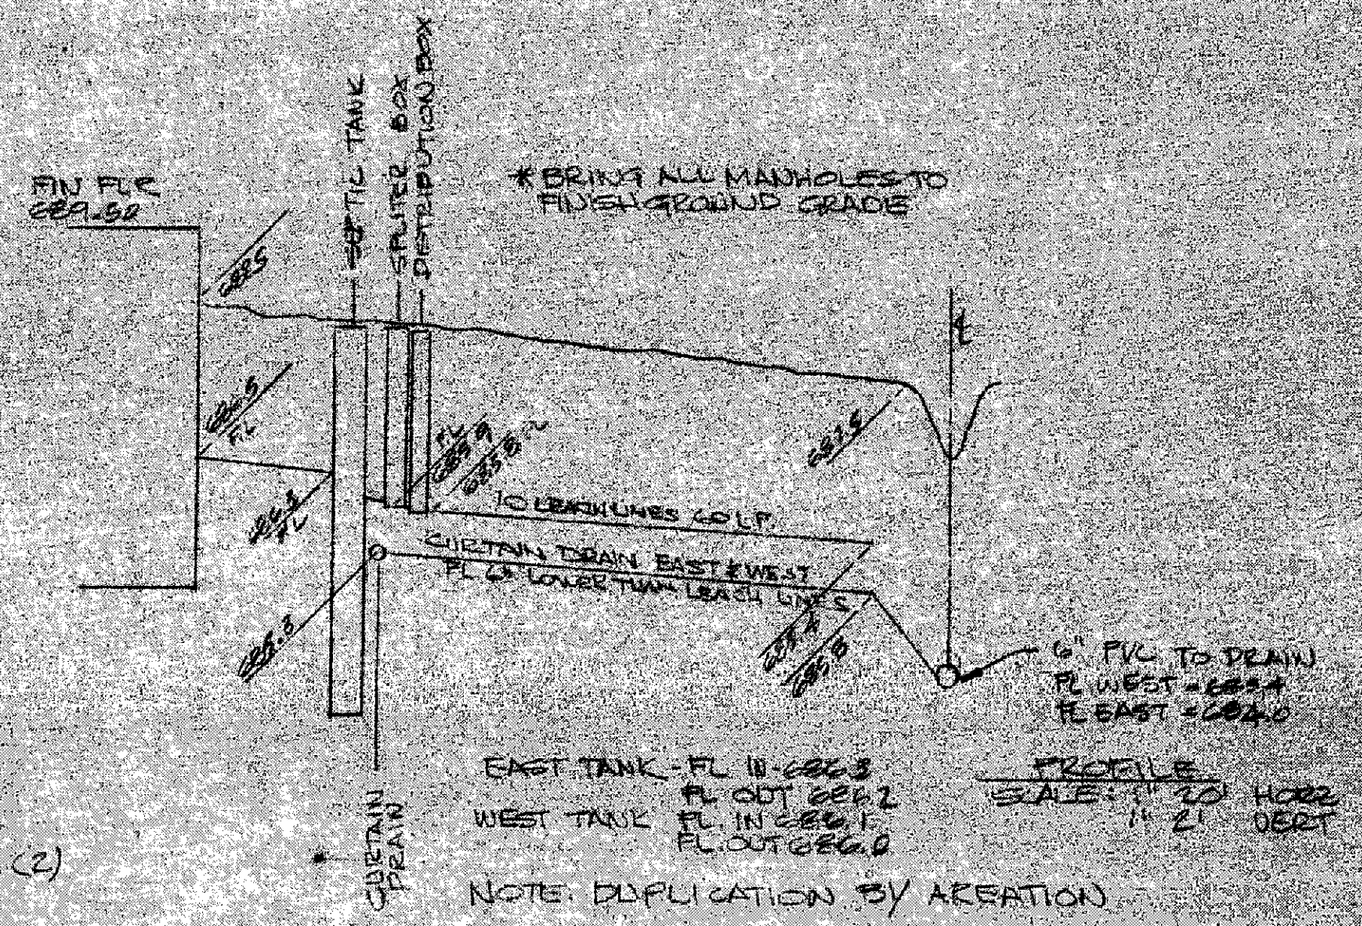

NOTE: DUPLICATION BY AREATION

EXISTING CONTOUR
PROPOSED CONTOUR
100.00 EXISTING ELEVATION
100.00 PROPOSED ELEVATION
DIRECTION SURFACE DRAINAGE

THIS PLAT WAS PREPARED BY ME AND IS CORRECT TO THE BEST OF MY KNOWLEDGE.
[signature] P.S. #6820

BEING KNOW AS SUBLOT 15 IN THE REYNOLDS SURVEY AS RECORDED IN VOLUME A PAGE 77 LAKE COUNTY RECORDS

Reviewed and Accepted
LAKE COUNTY GENERAL HEALTH DISTRICT
Date 7-14-89
JOEL LUCIA, R. S., M. P. H.
Health Commissioner
BY [signature]

A. To be brought to finished grade
1. Septic tank manhole covers
2. Splitter box cover
3. Distribution box cover
B. No footer drains or downspouts to be discharged into septic tanks
C. All waste water to be discharged into septic tanks

This Permit Expires
JULY 24, 1990
PAINESVILLE TOWNSHIP
ZONING APPROVED
#7294
[signature]
DEPUTY Zoning Inspector 7/24/89

STATE OF OHIO
QUENTIN S. HIMEBAUGH
6820
REGISTERED SURVEYOR

SEWAGE DISPOSAL PERMIT MUST BE OBTAINED BY A LAKE COUNTY LICENSED INSTALLER BEFORE INSTALLATION IS STARTED.

LOW YIELD WATER FIXTURES REQUIRED ON ALL:
___ Shower Head
___ Toilet

Grading Plan Approved as shown and/or noted
THOMAS P. GILLES, P.E.
Lake County Engineer
By GJH Date 7/25/89

SITE PLAN SUBLOT 15 BRANCH STREET
REYNOLDS SURVEY, PAINESVILLE TWP PAINESVILLE OH

SCALE: 1" = 20'	APPROVED BY [signature]	DRAWN BY DWN
DATE: 7/10/89		

PLAN PREPARED BY QUENTIN HIMEBAUGH
WILLOUGHBY OHIO 946-1761

DRAWING NUMBER 88-134-15