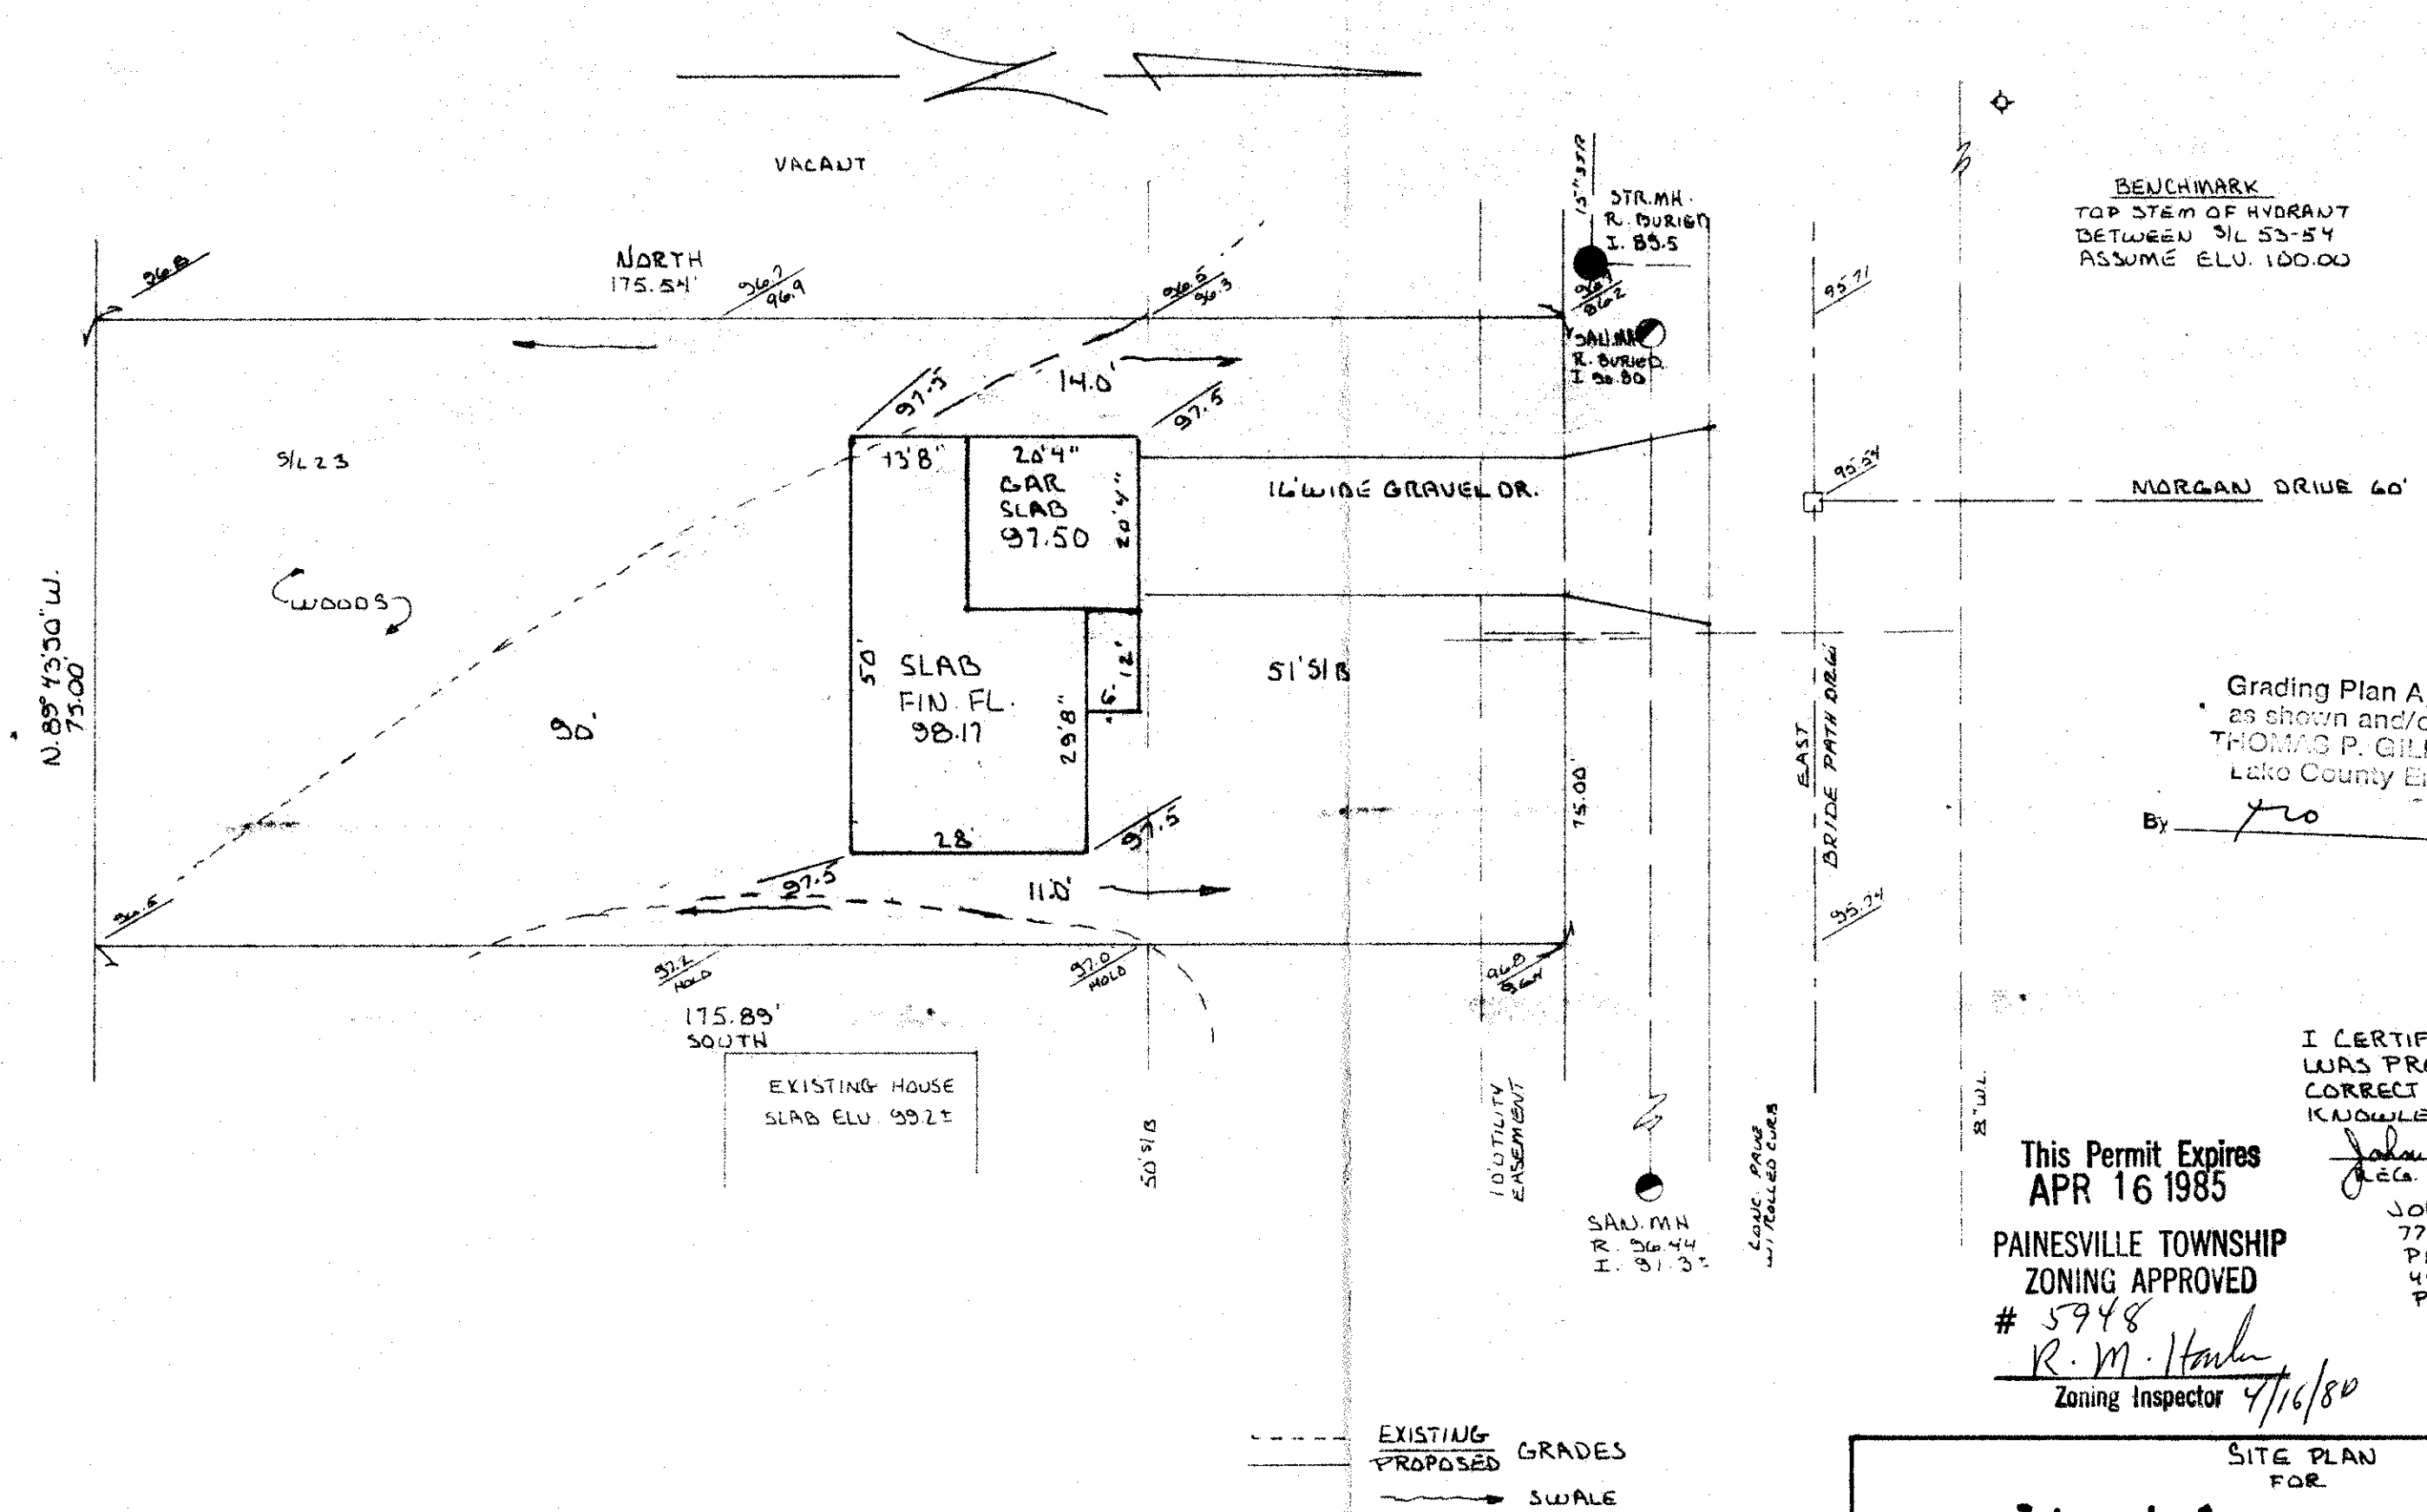

BENCHMARK
TOP STEM OF HYDRANT
BETWEEN S/L 53-54
ASSUME ELV. 100.00

Grading Plan Approved
as shown and/or noted
THOMAS P. GILLES, P.E.
Lake County Engineer
By TPG Date 17APR84

I CERTIFY THAT THIS PLAN WAS PREPARED BY ME AND IS CORRECT TO THE BEST OF MY KNOWLEDGE AND BELIEF

John C. Skoniecznyy
REG. SURVEYOR #6356

JOHN C. SKONIECZNY
7739 VIEWMOUNT DR.
PAINESVILLE OHIO
44077
PH. 352-7742

This Permit Expires
APR 16 1985

PAINESVILLE TOWNSHIP
ZONING APPROVED
5948
R. M. Hanlon
Zoning Inspector 4/16/80

SITE PLAN
FOR

Ideal American Homes

SCALE: 1"=20	APPROVED BY	DRAWN BY J.C.S.
DATE: MAY 83		PLAT 4-4-2

BEING S/L 23 BRIDLE PATH DRIVE

PAINESVILLE TOWNSHIP LAKE COUNTY, OHIO

Job # 83-147 REV'D 10-APR-84	DRAWING NUMBER 83-402

TELEDYNE POST 18AB-106