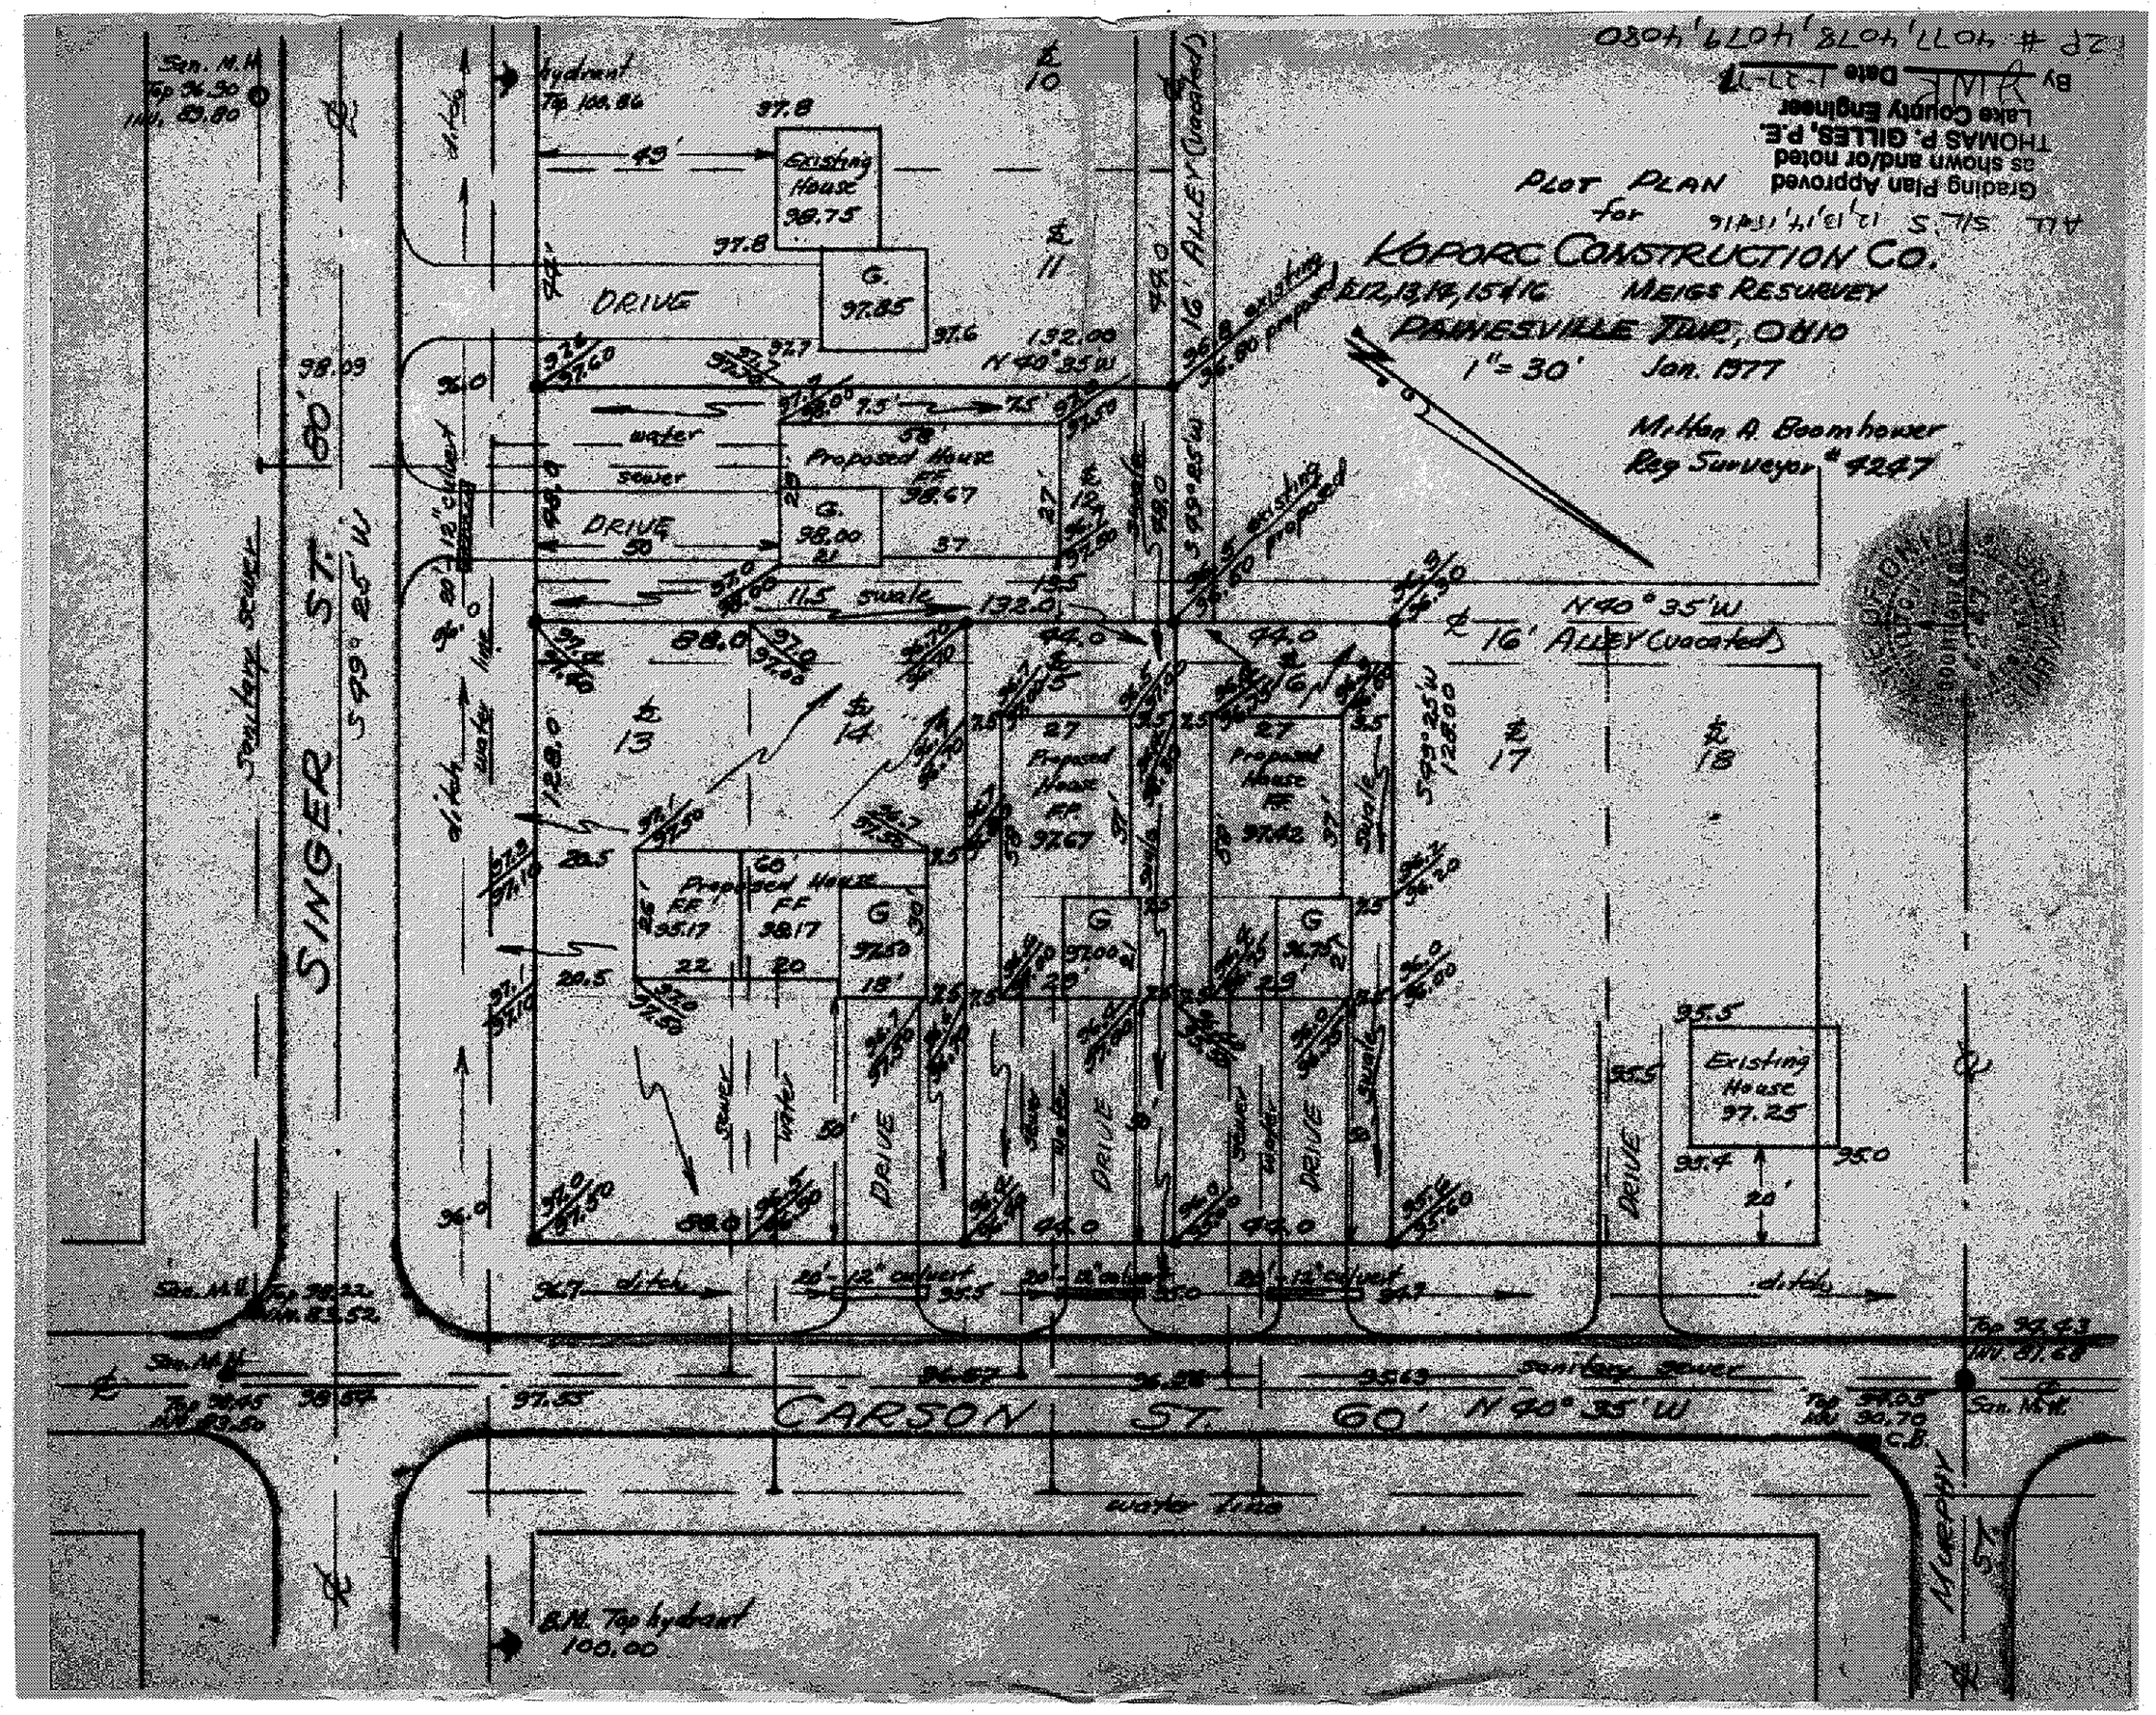

PLOT PLAN
for
KOPORC CONSTRUCTION CO.
MEIGS RESURVEY
PAINESVILLE TWP., OHIO
1" = 30'
Jan. 1977
Milton A. Boomhower
Reg Surveyor # 4247
Grading Plan Approved
as shown and/or noted
THOMAS P. GILLES, P.E.
Lake County Engineer
By
Date
SINGER ST.
CARSON ST.
MURPHY ST.
Existing House 98.75
Proposed House FF 98.67
Proposed House FF 97.67
Proposed House FF 97.42
Proposed House FF 95.17
Existing House 97.25
DRIVE
water
sewer
ditch
swale
sanitary sewer
water line
N 40° 35' W
16' ALLEY (vacated)
B.M. Top hydrant 100.00