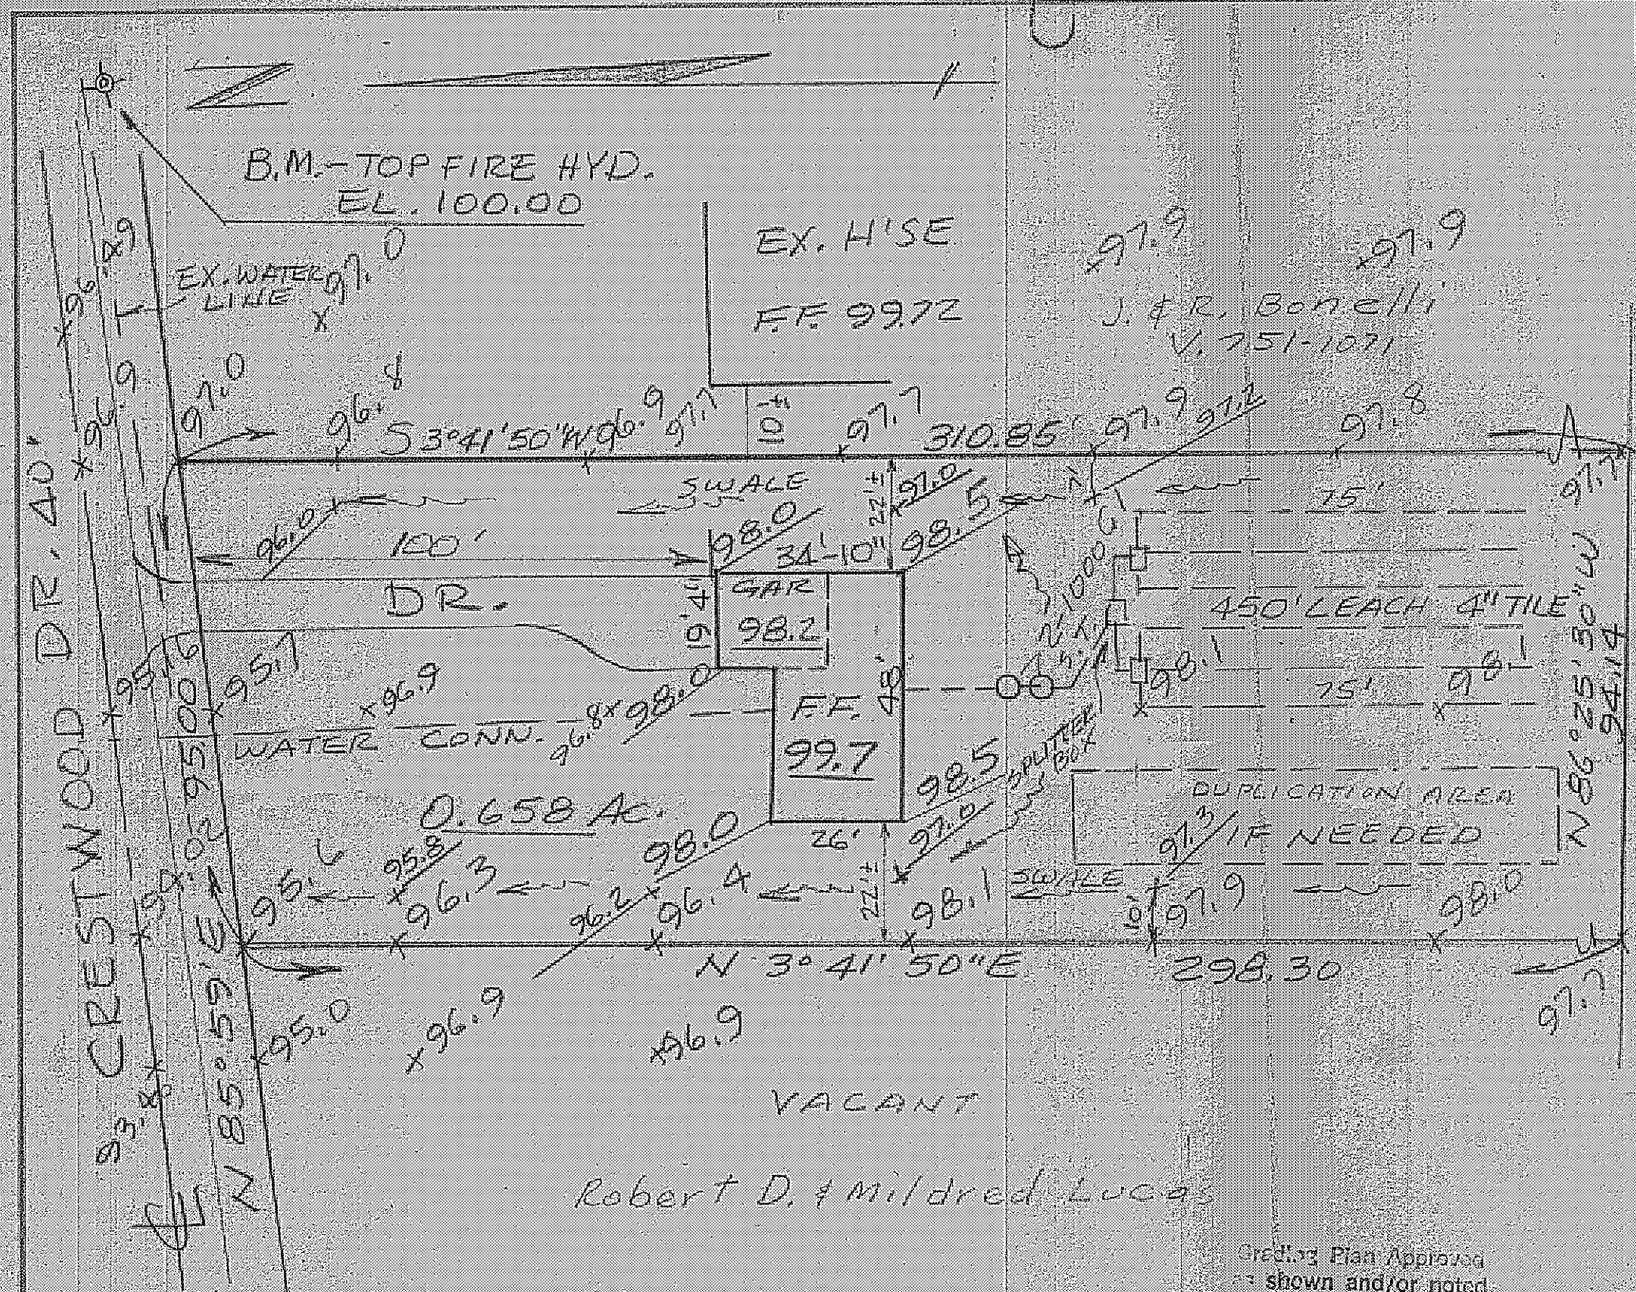

Grading Plan Approved
as shown and/or noted
THOMAS P. GILLES, P.E.
Lake County Engineer
By JWK Date 7-18-75

"AS BUILT" CERTIFICATION

I, HEREBY CERTIFY THAT THE CIRCLED GRADES ARE EXISTING FINISH GRADES CHECKED IN FIELD ON _____ 19__ SURVEY IS CORRECT TO THE BEST OF MY KNOWLEDGE AND BELIEF

REGISTERED SURVEYOR NO.

75143

SITE PLAN

PAINESVILLE LAKE COUNTY, OHIO
TOWNSHIP

FOR DAVID BEEBE
CLIENT OWNER

1190 MADISON AVE. P'VILLE
ADDRESS STREET CITY ZIP

SUBDIVISION	NAME	30	1
VOL. PG.		802	1209
SUB LOT NO.	STREET	VOLUME	PAGE
		PERM PARCEL	STREET

LEGEND

SANITARY MANHOLE	WATER VALVE (GAS)
STORM MANHOLE	WATER METER
INLET OR CATCH BASIN	AS BUILT ELEVATION
HYDRANT	INDICATES DIRECTION OF SURFACE DRAINAGE
EXISTING CONTOURS	
PROPOSED CONTOURS	
EXIST. ELEV. 100.0 / 100.0 PROP. ELEV.	

DESIGN CERTIFICATION

THIS PLAT WAS PREPARED BY ME, AND IS CORRECT TO THE BEST OF MY KNOWLEDGE AND BELIEF

REGISTERED SURVEYOR NO. 4785

CHECK LIST

DIMENSIONS	WATER MAIN SIZE LOCATION
BEARING	SAN SEWER SIZE [illegible] LOC
TIE TO NEAREST STREET	SAN MH CAST ELEV INV ELEV
SUBLOT NO. PARCEL NO.	SAN CONN SIZE [illegible] DEPTH
SURROUNDING OWNERS	STORM SEWER SIZE [illegible] LOC
BLDG DIMENSION FIN GR	STORM MH [illegible] ELEV INV ELEV
BLDG TIES FLR. GRADES	PAVT TYPE GRADE CURBS
APRON TYPE WIDTH THICKNESS	GASLINE LOC SIZE PRESSURE
SIDEWALK TYPE WIDTH THICKNESS	SEPTIC TANK SIZE LOC
CULVERT TYPE DIA LENGTH	WELL LOCATION

PLAN PREPARED

COLPETZER · WOODS CONSULTANTS INC.
CONSULTING ENGINEERS & SURVEYORS
180 S. STATE STREET
PAINESVILLE, OHIO 44077
TEL. 357-7569

REVISIONS			DRAWN BY	SCALE	DRAWING NUMBER
NO.	DATE	BY		1" = 30'	
1	7-18-75	II	CHK'D II	DATE 7-15-75	
2			CREW CHIEF RI	APPD F.B. 273-25	

4 CRESTWOOD