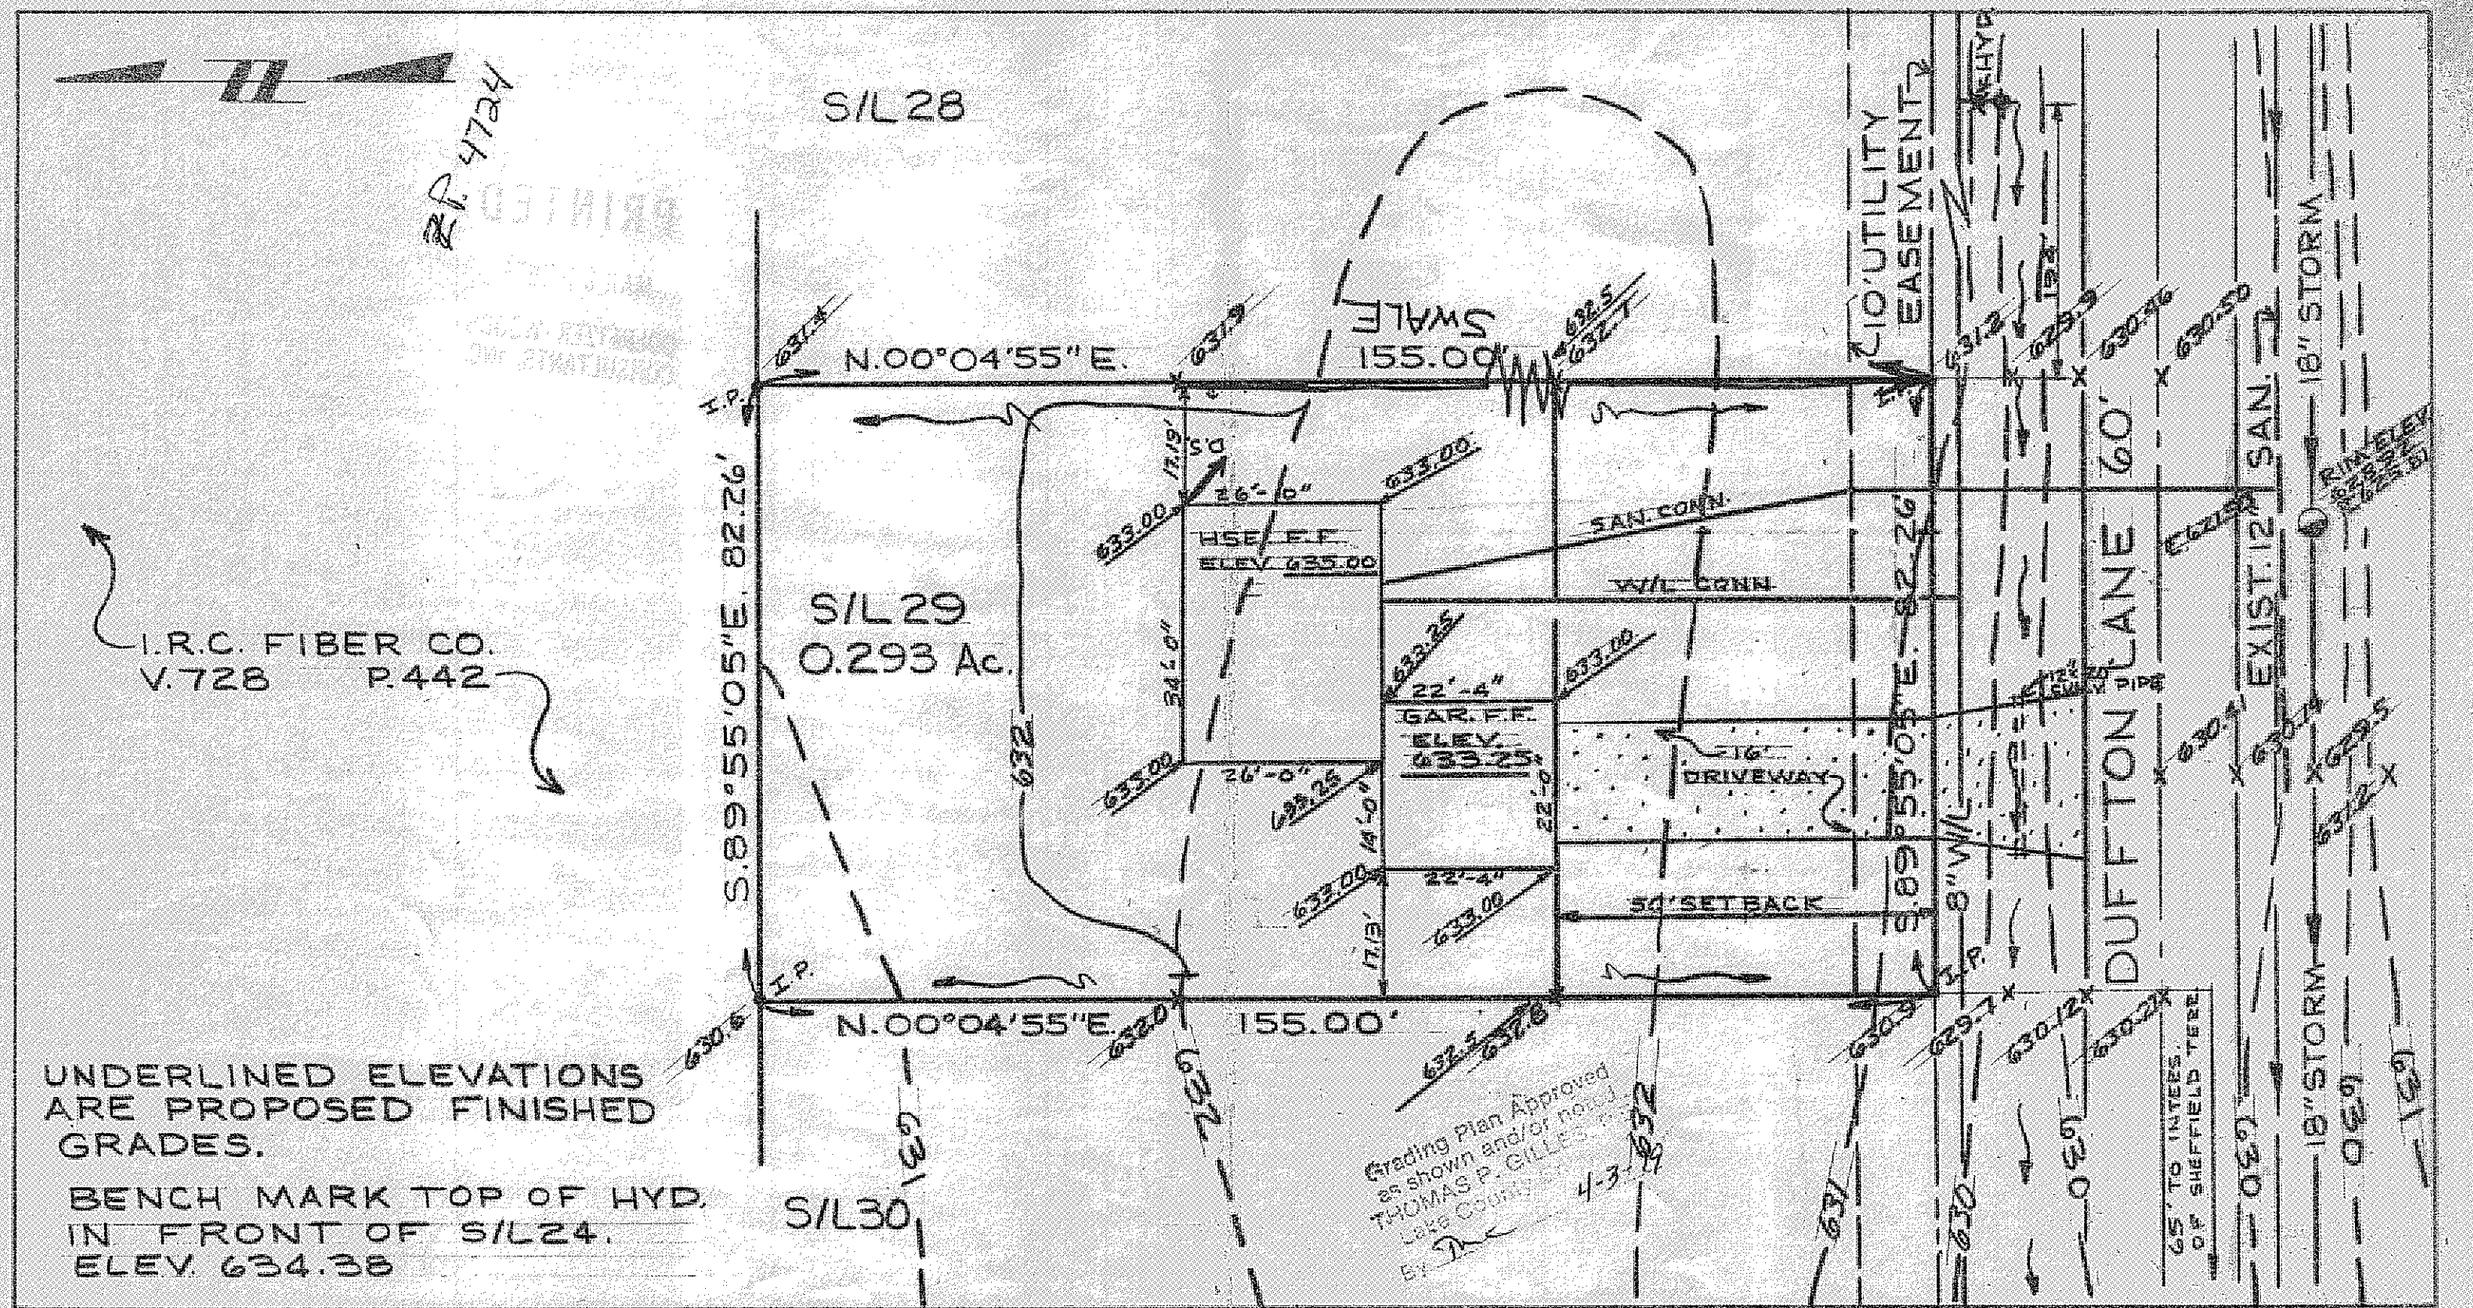

UNDERLINED ELEVATIONS ARE PROPOSED FINISHED GRADES.

BENCH MARK TOP OF HYD. IN FRONT OF S/L24. ELEV. 634.38

DESIGN CERTIFICATION	AS BUILT CERTIFICATION			
THIS PLAT WAS PREPARED BY ME AND IS CORRECT TO THE BEST OF MY KNOWLEDGE AND BELIEF.	I HEREBY CERTIFY THAT THE CIRCLED GRADES ARE EXISTING FINISH GRADES CHECKED IN THE FIELD ON _____ AND THAT SURVEY IS CORRECT TO THE BEST OF MY KNOWLEDGE AND BELIEF.	COLPETZER · WOODS CONSULTANTS, INC.	DATE 3/9/79 SCALE 1" = 20' DRWN BY D.E. CHKD BY CW JOB NO. 78/156 FB 332-A PG	SITE PLAN FOR EDWARD H. TRESGER INC. 8100 DEEPWOOD BLVD. MENTOR OHIO. S/L 29 IN THE PINES SUBD. NO. 2. PAINESVILLE OHIO
REG. SURVEYOR NO. 4785	REG. SURVEYOR NO.			