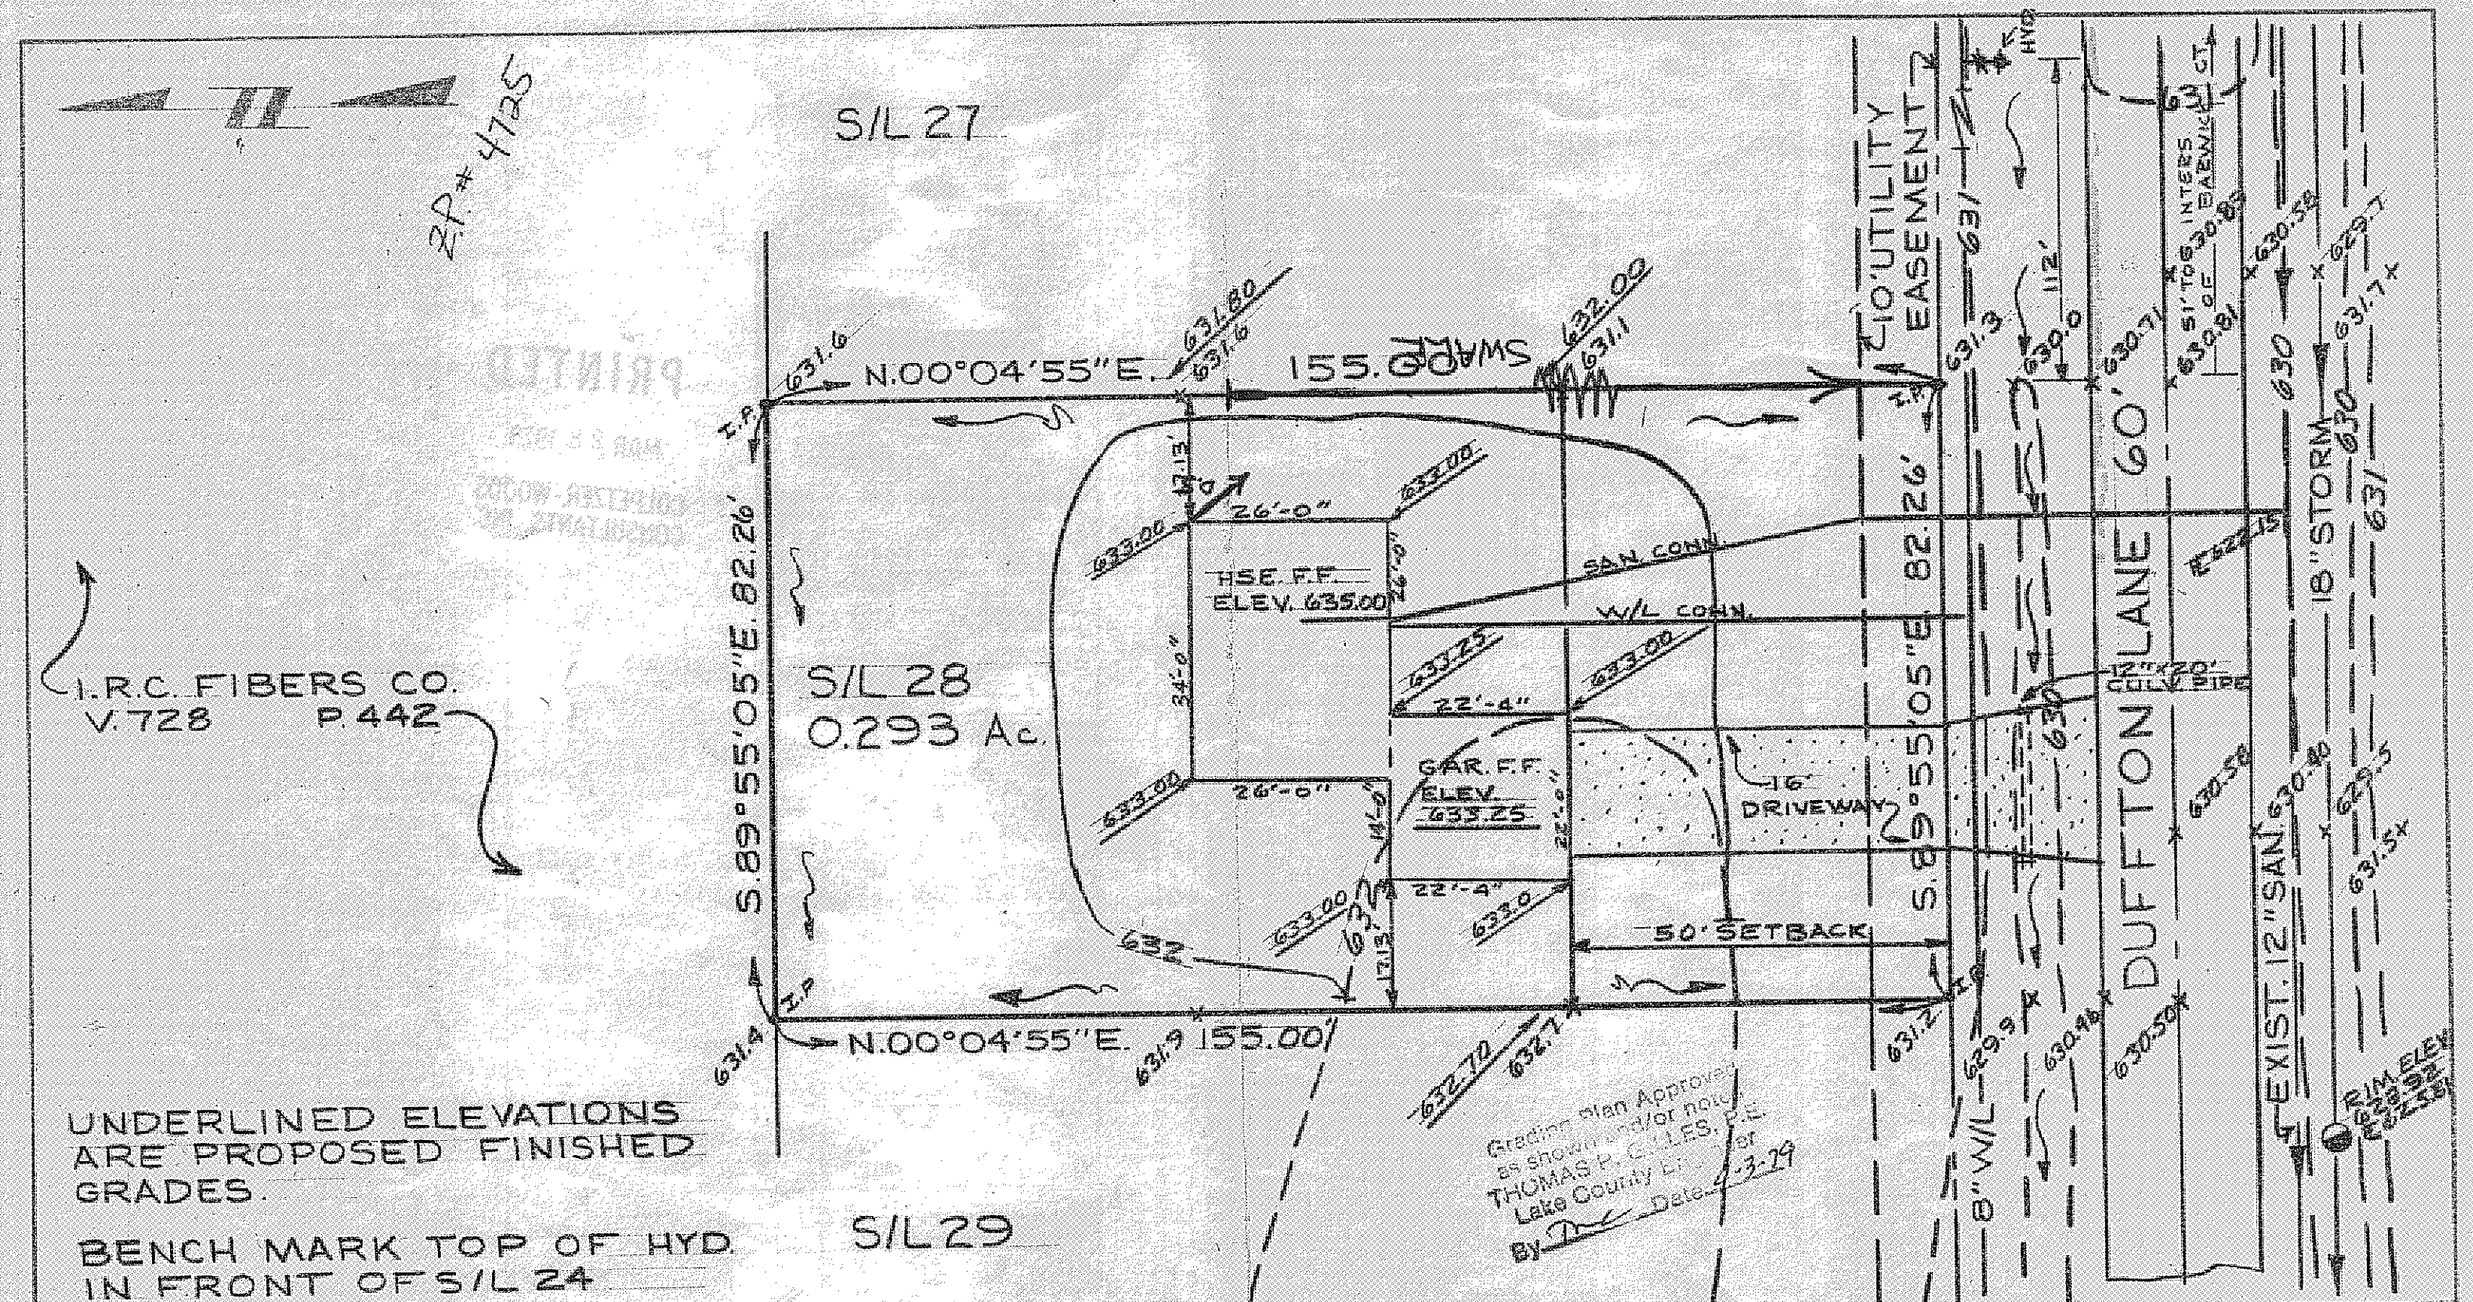

UNDERLINED ELEVATIONS ARE PROPOSED FINISHED GRADES.

BENCH MARK TOP OF HYD. IN FRONT OF S/L 24 ELEV. 634.38

DESIGN CERTIFICATION	AS BUILT CERTIFICATION			
THIS PLAT WAS PREPARED BY ME, AND IS CORRECT TO THE BEST OF MY KNOWLEDGE AND BELIEF [signature] REG. SURVEYOR NO. 4785	I HEREBY CERTIFY THAT THE CIRCLED GRADES ARE EXISTING FINISH GRADES CHECKED IN THE FIELD ON _____ AND THAT SURVEY IS CORRECT TO THE BEST OF MY KNOWLEDGE AND BELIEF REG. SURVEYOR NO.	COLPETZER · WOODS CONSULTANTS, INC.	DATE 3/9/79 SCALE 1"=20' DRWN BY JE CHKD BY CB JOB NO. 78/156 FB 337-A PG	SITE PLAN FOR EDWARD H. TRESGER INC. 8100 DEEPWOOD BLVD. MENTOR OHIO S/L 28 IN THE PINES SUBD NO 2, PAINESVILLE OHIO