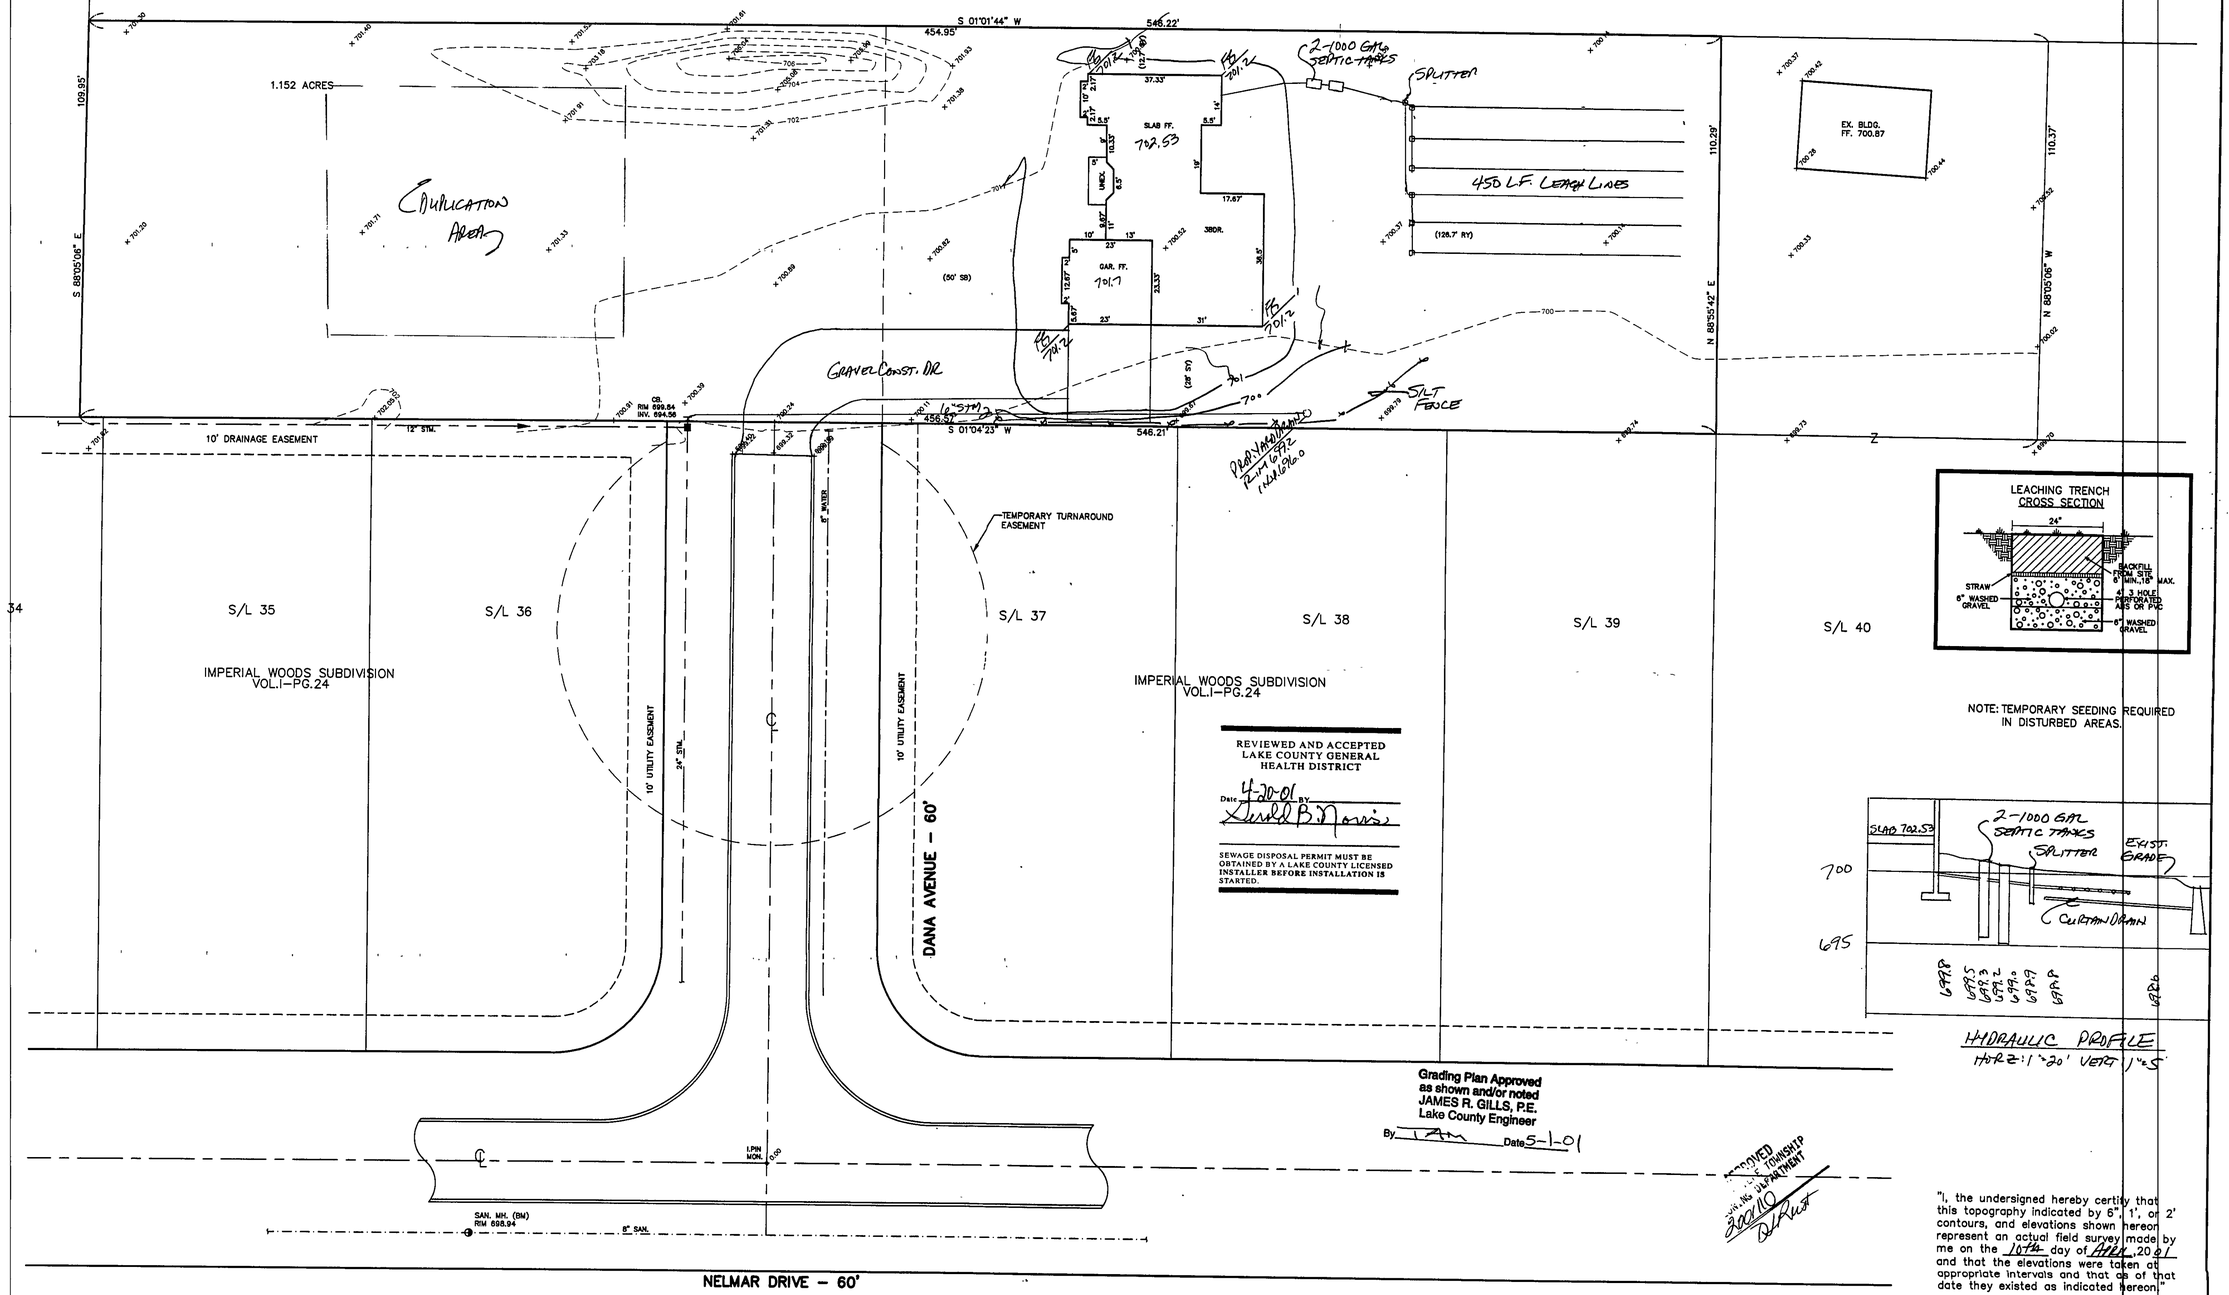

NOTE: TEMPORARY SEEDING REQUIRED IN DISTURBED AREAS.

REVIEWED AND ACCEPTED
LAKE COUNTY GENERAL
HEALTH DISTRICT

Date 4-20-01 BY Gerald B. Norris

SEWAGE DISPOSAL PERMIT MUST BE OBTAINED BY A LAKE COUNTY LICENSED INSTALLER BEFORE INSTALLATION IS STARTED.

HYDRAULIC PROFILE
HORZ: 1"=20' VERT 1"=5'

Grading Plan Approved as shown and/or noted
JAMES R. GILLS, P.E.
Lake County Engineer
By TAM Date 5-1-01

APPROVED
PAINESVILLE TOWNSHIP
ZONING DEPARTMENT
200110

"I, the undersigned hereby certify that this topography indicated by 6", 1', or 2' contours, and elevations shown hereon represent an actual field survey made by me on the 10th day of APRIL, 2001 and that the elevations were taken at appropriate intervals and that as of that date they existed as indicated hereon."

Name Harry Jones Reg. No. #6343

BM-SANITARY MANHOLE
RIM=698.94

REV NO.	DESCRIPTION	DATE	BY	CHK'D

STATE OF OHIO HARRY S. JONES, JR. S-6343 REGISTERED PROFESSIONAL SURVEYOR

BABCOCK, JONES AND ASSOCIATES, INC
CIVIL ENGINEERS – SURVEYORS – LAND PLANNERS
PAINESVILLE OHIO 44077

DATE	4/13/01
DESIGN BY	H.J.
DRAWN BY	T.R.
APPROVED BY	H.J.

SITE PLAN
FOR
MR. RODECKER

PAINESVILLE TOWNSHIP LAKE COUNTY

SCALE:	1"=20'
JOB NO	98-301
SHEET	1 OF 1