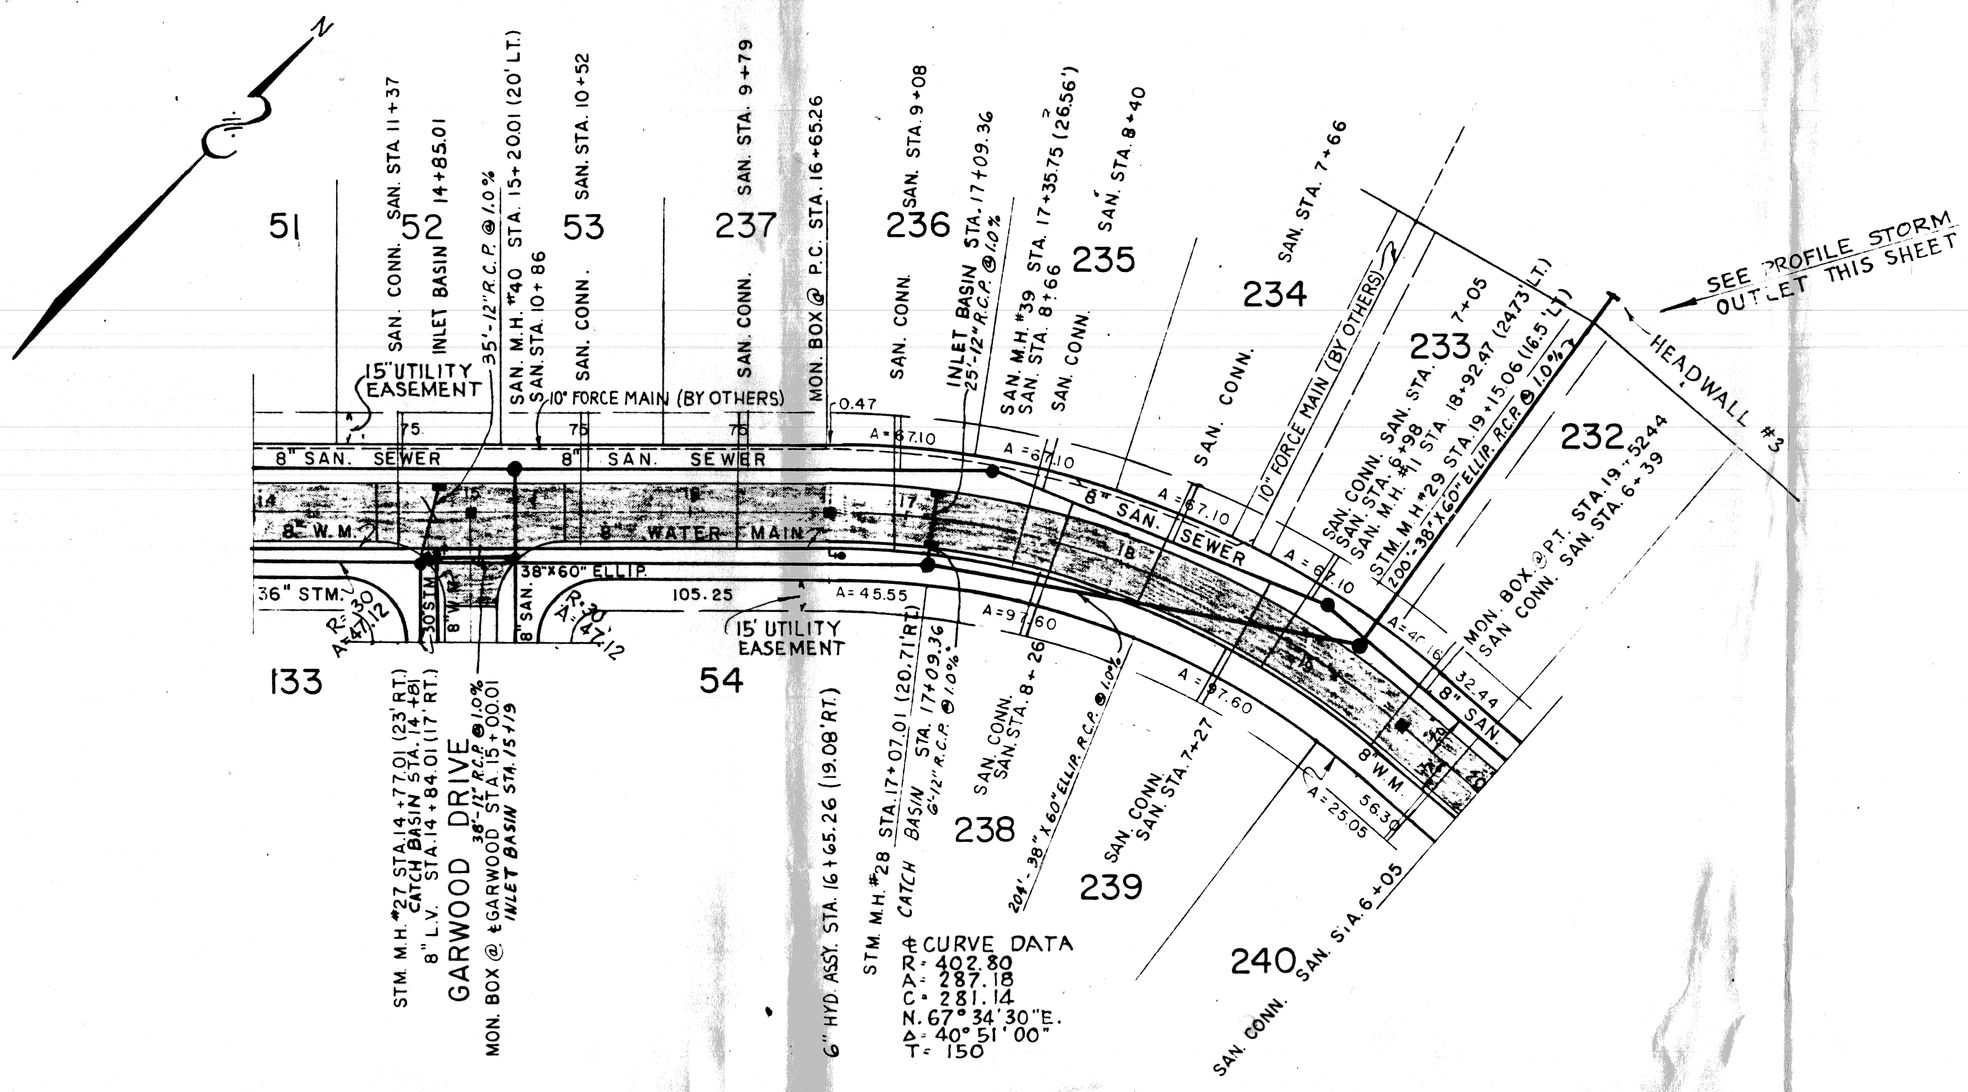

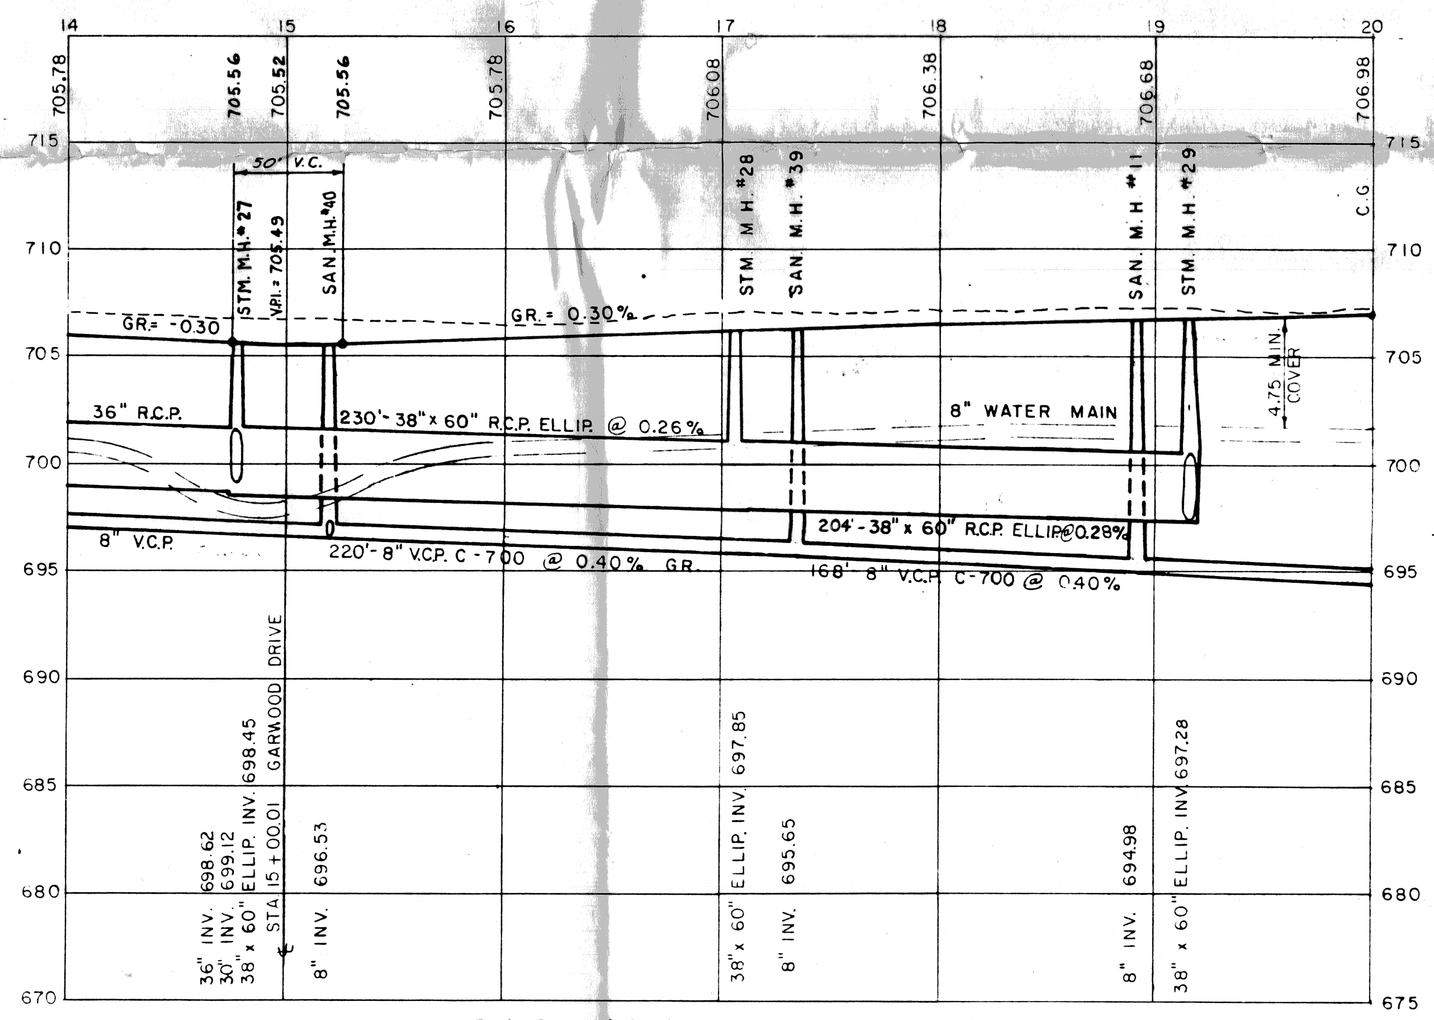

DARTMOUTH DRIVE

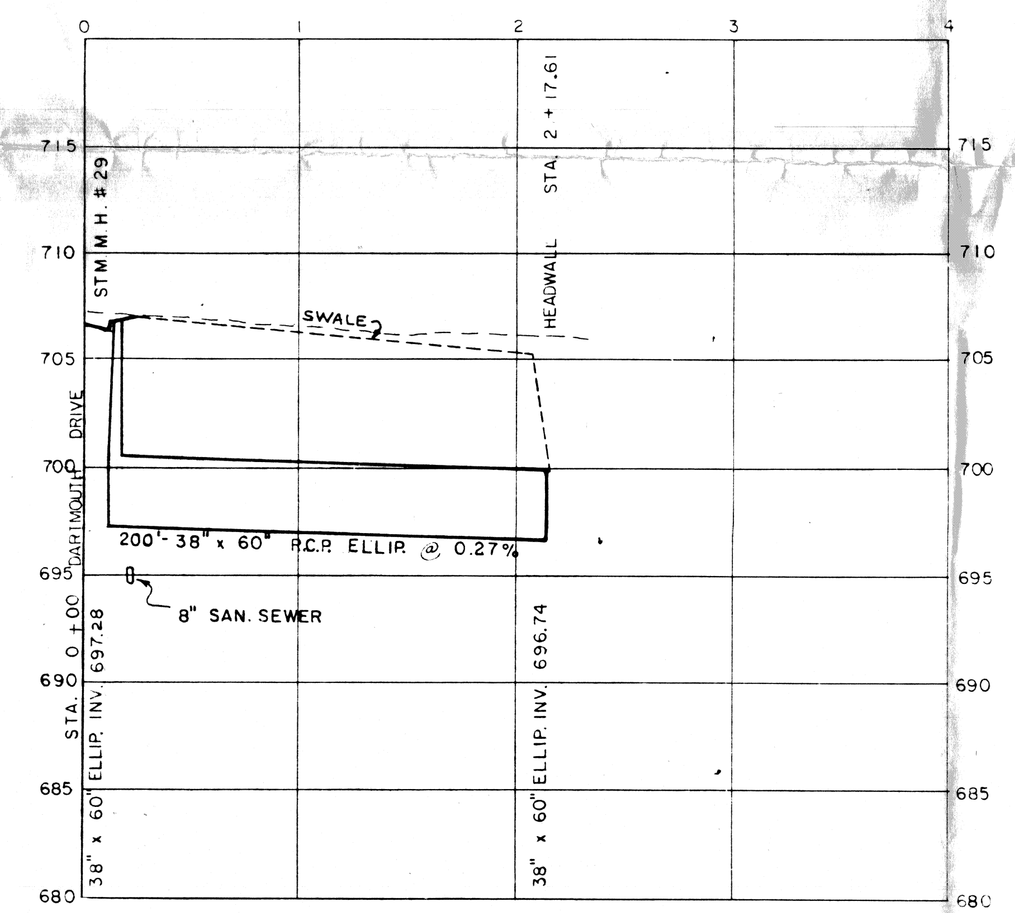

PROFILE STORM OUTLET

Revision	Seal
REV. LAKE CO. ENG. REVIEW 7-6-78 DGB	
REV. LOT NOS. 1/4/79 D.G.B.	

7-5-78

eda Environmental Design Associates, Inc.
Consulting Engineers
23215 Commerce Park Road · Cleveland, Ohio 44122 216-831-1500

HEATHERSTONE VILLAGE
PAINESVILLE TWP, LAKE COUNTY, OHIO

DARTMOUTH DRIVE

Date 2/9/78 Sheet 6
Scale HORIZ. 1"=20 VERT. 1"=2
By
Dwg. No. D-79012