atomizer building

OBRON CORPORATION - EAST ERIE STREET, PAINESVILLE, OHIO

SITE PLAN SCALE 1" = 30'-0"

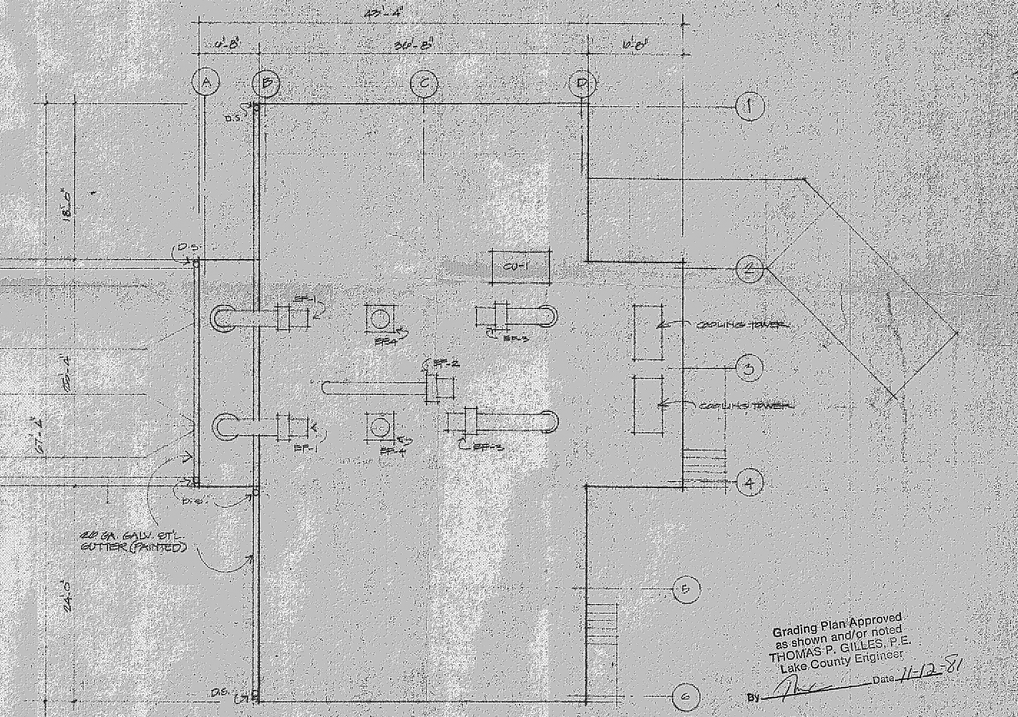

ROOF PLAN SCALE 1/8"=1'-0"

INDEX

A-1 SITE PLAN / ROOF PLAN
A-2 FOUNDATION PLAN
A-3 FLOOR PLAN
A-4 ELEVATIONS
A-5 ELEVATIONS
A-6 SECTIONS
S-1 SUPERSTRUCTURE
M-1 MECHANICAL
M-2 MECHANICAL
M-3 MECHANICAL
E-1 ELECTRICAL
E-2 ELECTRICAL

CODE CLASSIFICATION

USE GROUP - F, FACTORY & INDUSTRIAL
CONST. CLASSIFICATION - 2C NON-COMBUSTIBLE
GROSS AREA = 2688 SQ.FT.

REV. NO. 1 10/26/81 SHORTENED UTILITY RUNS BY RELOCATING GAS & WATER - PUSHED NORTH WALL OUT 6 FEET

This Permit Expires NOV 9 1982
PAINESVILLE TOWNSHIP
ZONING APPROVED
~~5555~~ 5450
R.M. Hall
Zoning Inspector

STATE OF OHIO EDWARD L DEBEVEC 22625 REGISTERED PROFESSIONAL ENGINEER

STATE OF OHIO JAN DYER 5313 REGISTERED ARCHITECT

JAN DYER ARCHITECT
2422 MENTOR AVE
MENTOR, OHIO

ATOMIZER BUILDING
EAST ERIE ST. PAINESVILLE
SCALE AS NOTED | APPROVED BY | DRAWN BY: N.R.
DATE 12-14-81
OBRON CORPORATION
PAINESVILLE OHIO
SITE PLAN/ROOF PLAN
DRAWING NUMBER A-1 of 6