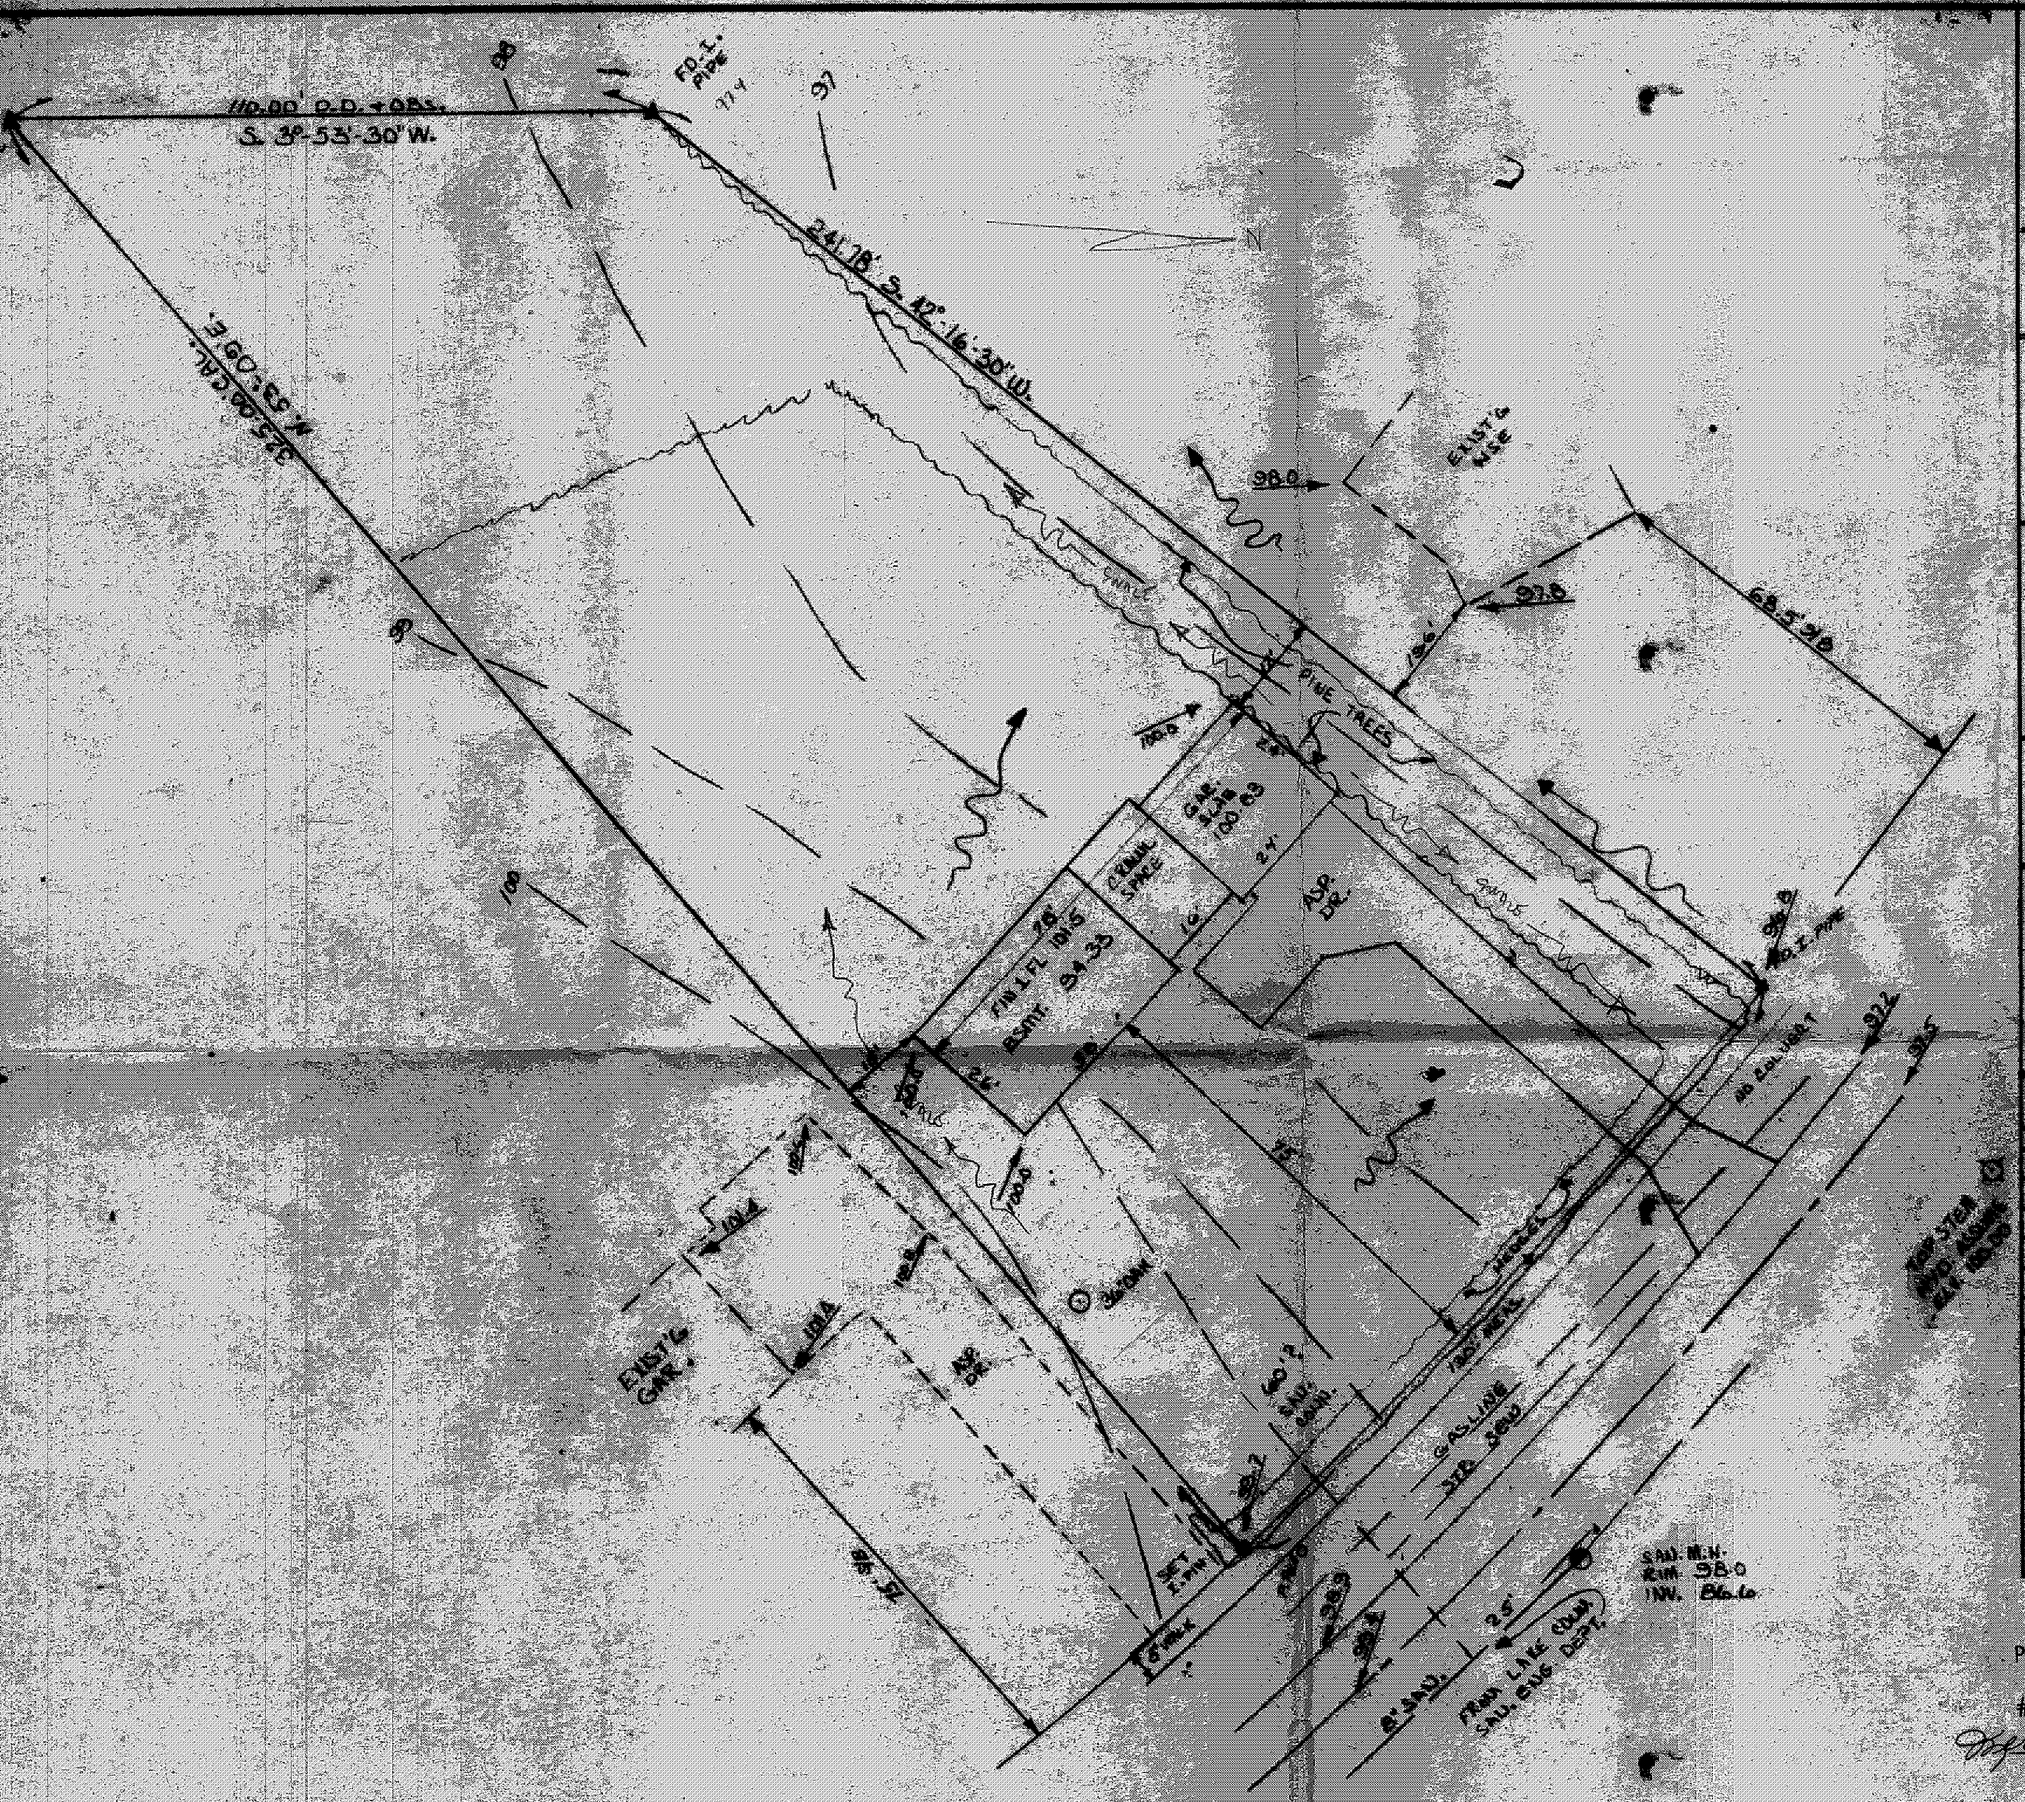

SITE PLAN

PAINESVILLE TOWNSHIP LAKE COUNTY, O

FOR: ROY SLAYTON
CLIENT OWNER

ADDRESS STREET CITY

CHERRY FARM
SUBDIVISION NAME
E-39
VOL. - PG.
22 FAIRFIELD
SUBLOT NO. STREET

LOT TRACT
VOLUME PAGE
PERM. PARCEL NO. STREE

LEGEND

SANITARY MANHOLE
STORM MANHOLE
INLET OR CATCH BASIN
HYDRANT
EXISTING CONTOURS
PROPOSED CONTOURS
EXIST. ELEV. 100.0 / 100.0 PROP. ELEV.

WATER VALVE (GAS)
WATER METER (GAS)
AS BUILT ELEVATION
INDICATES DIRECTION OF SURFACE DRAINAGE

REMARKS

ALL BOUNDARY DATA SHOWN WAS OBTAINED FROM (DEEDS, RECOR SUBDIVISION PLAT OR OTHER PUBLIC RECORDS)

LOCATIONS AS SHOWN OF ADJACENT WELLS AND SEPTIC TANKS OBTA FROM LAKE COUNTY HEALTH DEPARTMENT.

DESIGN CERTIFICATION

THIS PLAT WAS PREPARED BY ME, AND IS CORREC TO THE BEST OF MY KNOWLEDGE AND BELIEF.

NAME SURVEYOR S-6356 REGISTRATION NO.

CHECK LIST

NO. OF BEDROOMS
DIMENSIONS
BEARINGS
TIE TO NEAREST STREET
SUBLOT NO. PARCEL NO.
SURROUNDING OWNERS
BLDG. DIMENSIONS FIN. GR.
BLDG. TIES FL'R. GRADES
APRON TYPE WIDTH THICKNESS
SIDEWALK TYPE WIDTH THICKNESS
CULVERT TYPE DIA. LENGTH
ROCK OUTCROPPINGS
OVERHANGS

WATER MAIN SIZE, LOCATION
SAN. SEWER SIZE % GR. LOC.
SAN. MH. CAST. ELEV. INV. ELE
SAN. CONN. SIZE, LOC. DEPTH
STORM SEWER SIZE % GR. LOC
STORM MH. CAST ELEV. INV. E
PAV'T TYPE GRADE CURBS
GAS LINE LOC. SIZE PRESSUR
SEPTIC TANK LOCATION & DUPLIC
WELL LOCATION
ISOLATION RADIUS FROM WELL

REVISIONS		
NO.	DATE	BY
1		
2		
3		
4		
5		

PLAN PREPARED BY:
JOHN C. SKONIECZNY
REG. SURVEYOR

DRAWN BY	SCALE	PHONE NO.
J.C.S.	1"=20'	
CHK'D. "	DATE 25 MAY 77	DRAWING
CREW CHIEF "	APP'D.	

"AS BUILT" CERTIFICATION

I, HEREBY CERTIFY THAT THE CIRCLED GRADES EXISTING FINISH GRADES CHECKED IN FIELD 19 BY AND AP CORRECT TO THE BEST OF MY KNOWLEDGE AND

REGISTERED SURVEYOR REG. NO.

PAINESVILLE TOWNSHIP
ZONING APPROVED
#4184 5-26-77
Merry Ann Henderson
Zoning Inspector

Grading Plan Approved
as shown and/or noted
THOMAS P. GILLES, P.E.
Lake County Engineer
By D.J.C. Date 5/26/77