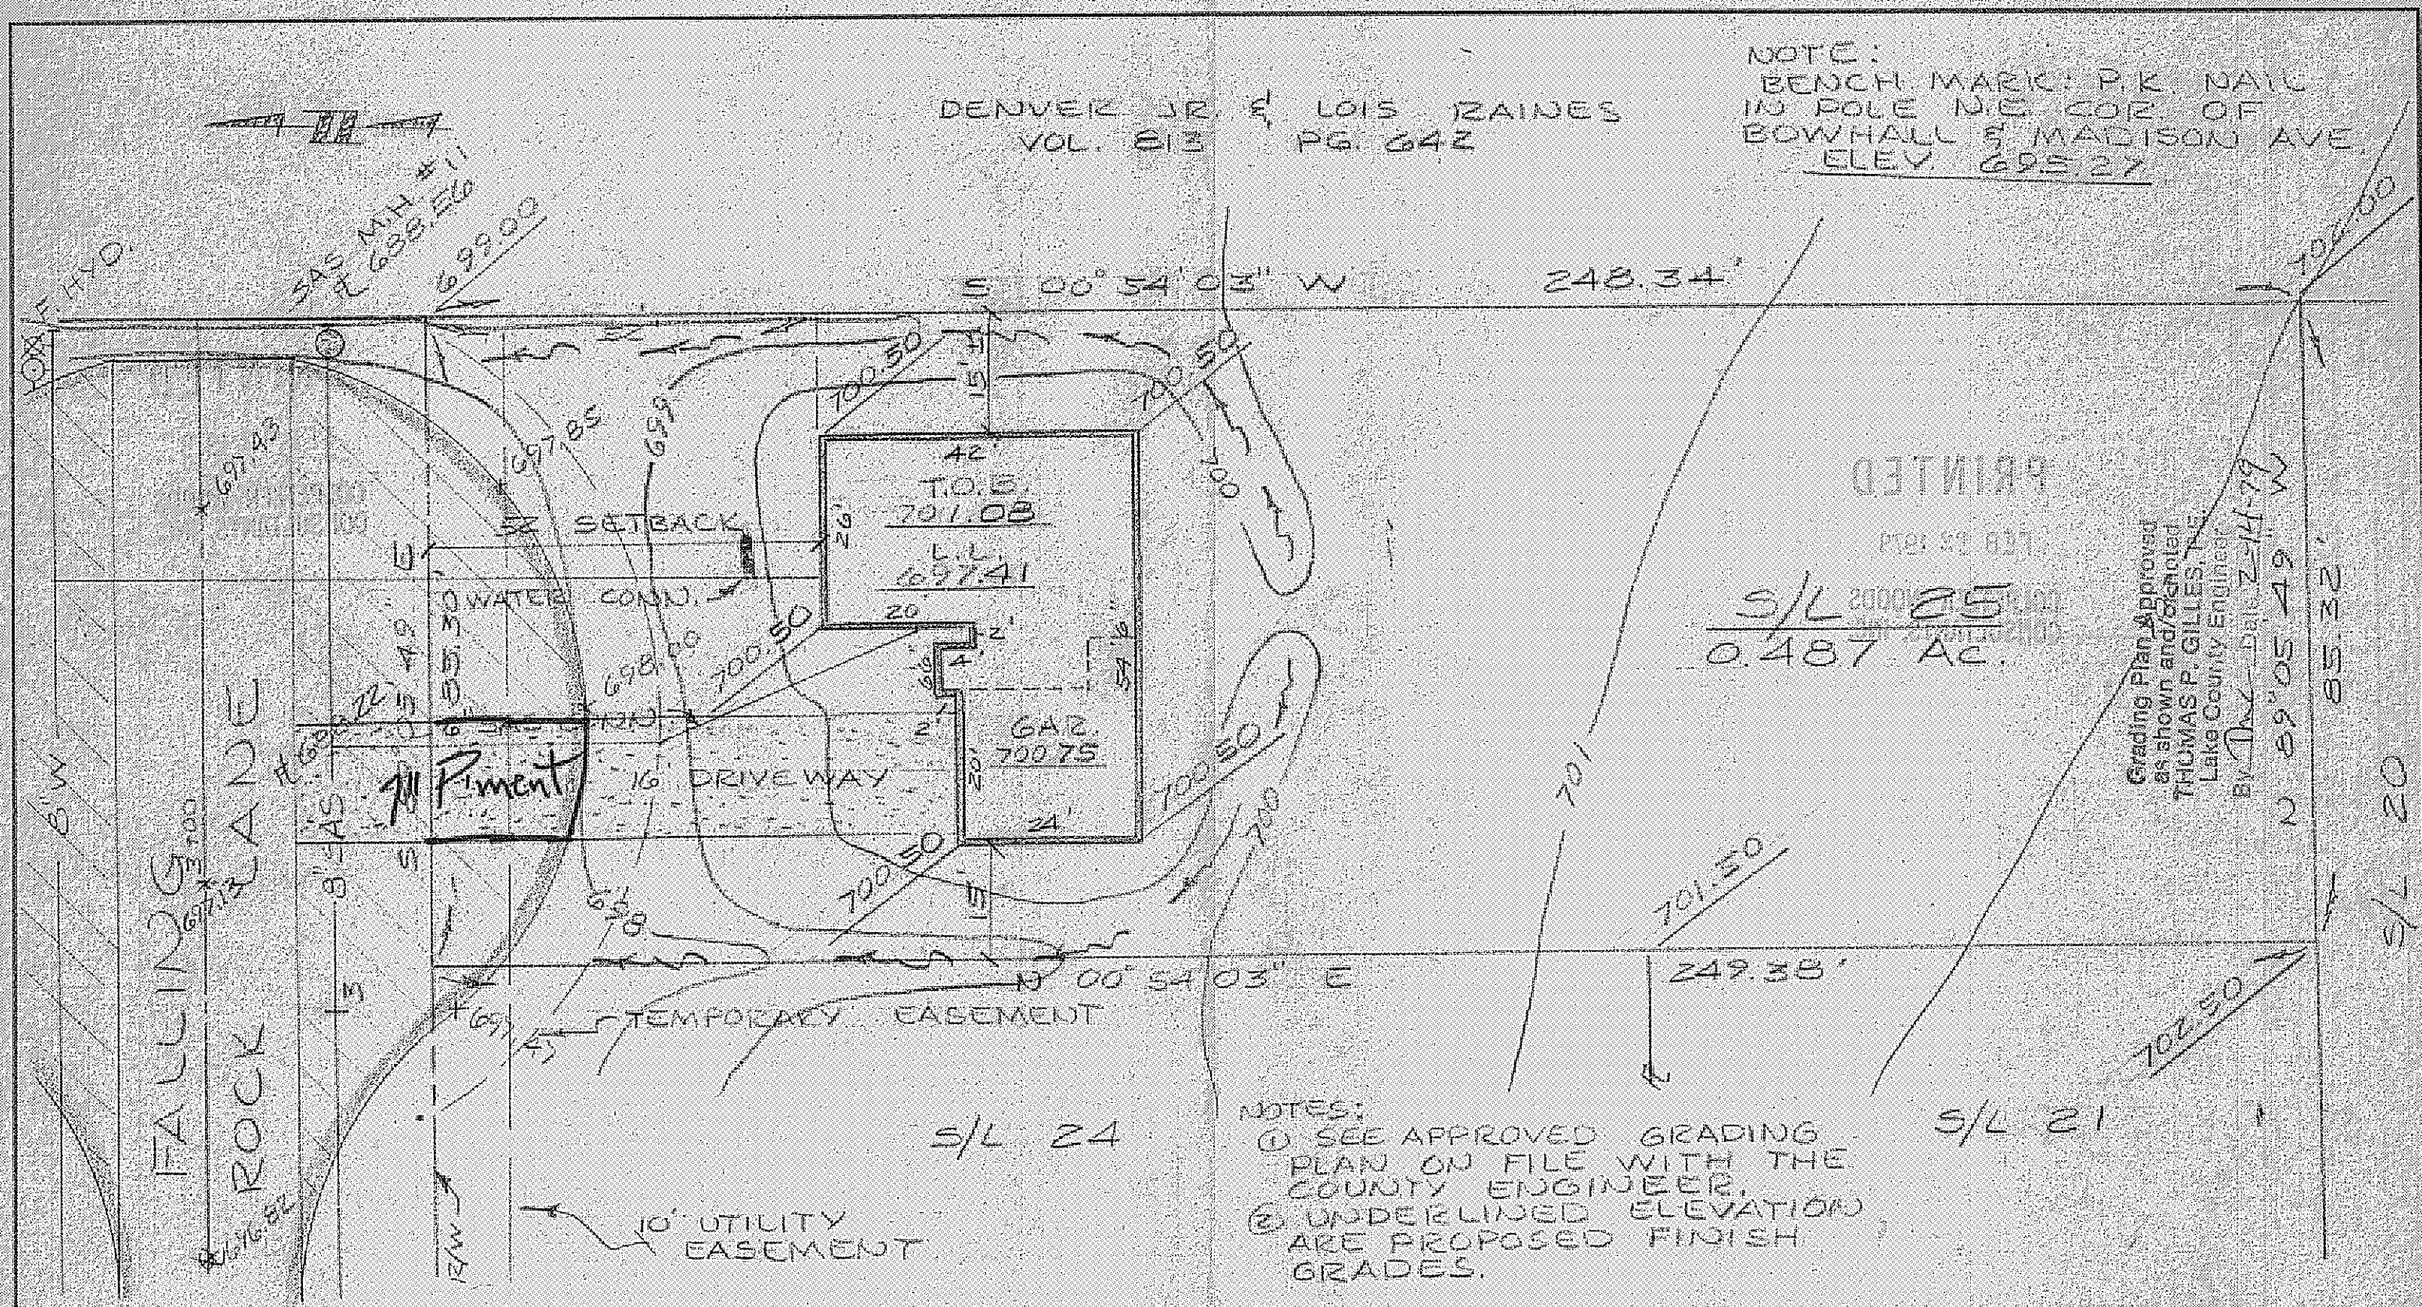

DESIGN CERTIFICATION	AS BUILT CERTIFICATION			
THIS PLAT WAS PREPARED BY ME, AND IS CORRECT TO THE BEST OF MY KNOWLEDGE AND BELIEF.	I HEREBY CERTIFY THAT THE CIRCLED GRADES ARE EXISTING FINISH GRADES CHECKED IN THE FIELD ON _____ AND THAT SURVEY IS CORRECT TO THE BEST OF MY KNOWLEDGE AND BELIEF.	COLPETZER · WOODS CONSULTANTS, INC. 180 SOUTH STATE STREET • PAINESVILLE, OHIO 44077 • (216) 357-7569	DATE JAN. 79 SCALE 1"=20' DRWN BY CHKD BY JOB NO. 78-282 FB 321 PG 72	SITE PLAN FOR: CASEMENT HOMES 1251 MADISON AVE PAINESVILLE, OHIO SUBLOT 25 BOULDER RIDGE SUBD. PAINESVILLE TWP., LA. CO., OHIO
REG. SURVEYOR NO. 4785	REG. SURVEYOR NO.			