1/4" = 1'

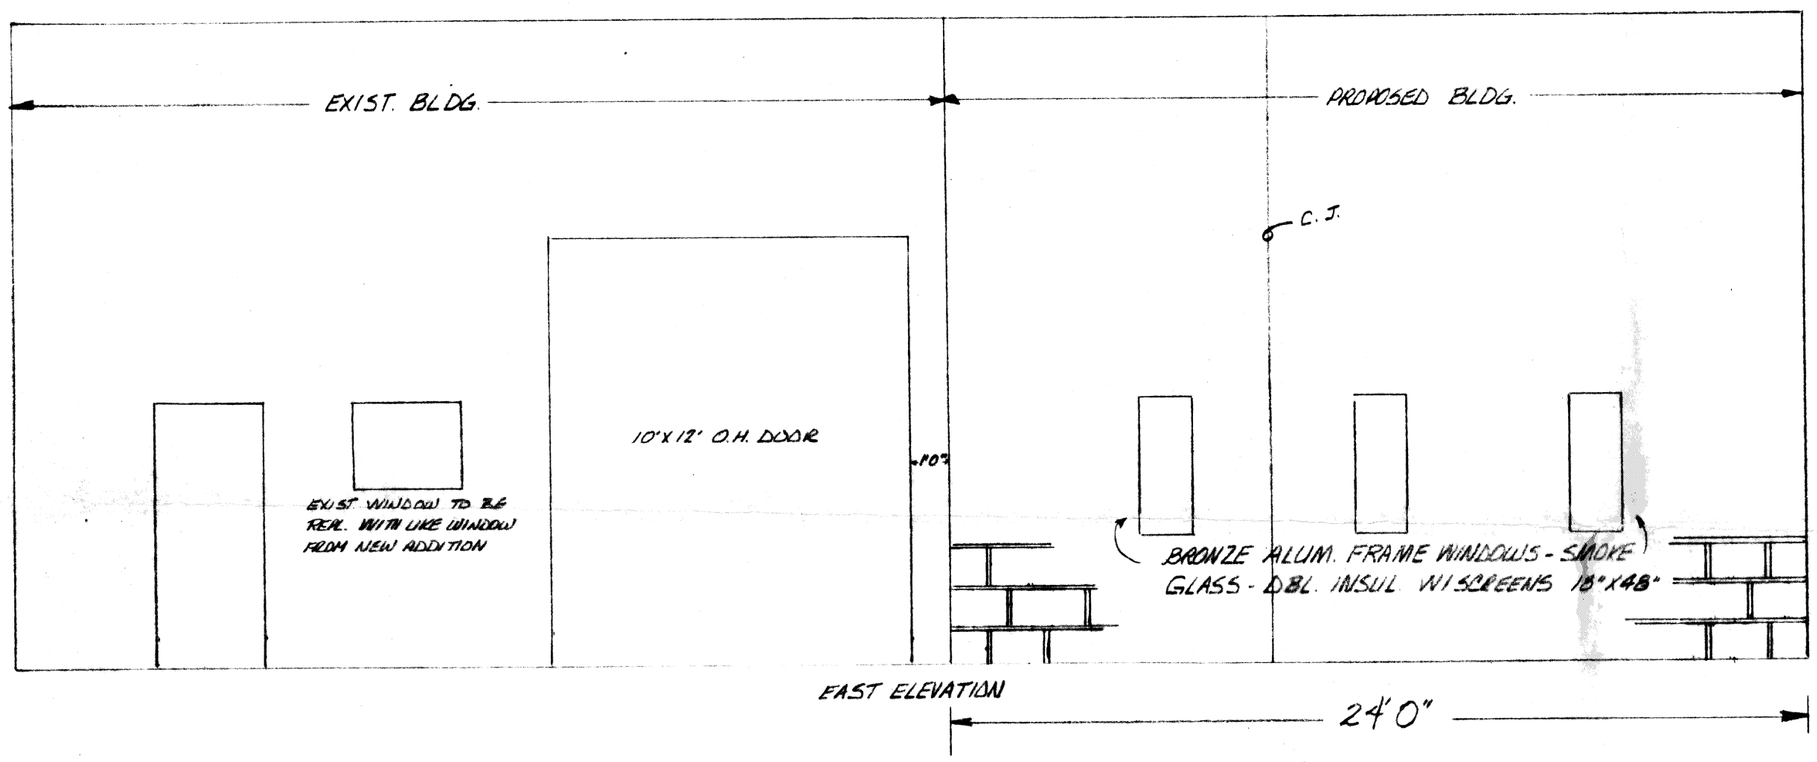

EAST ELEVATION

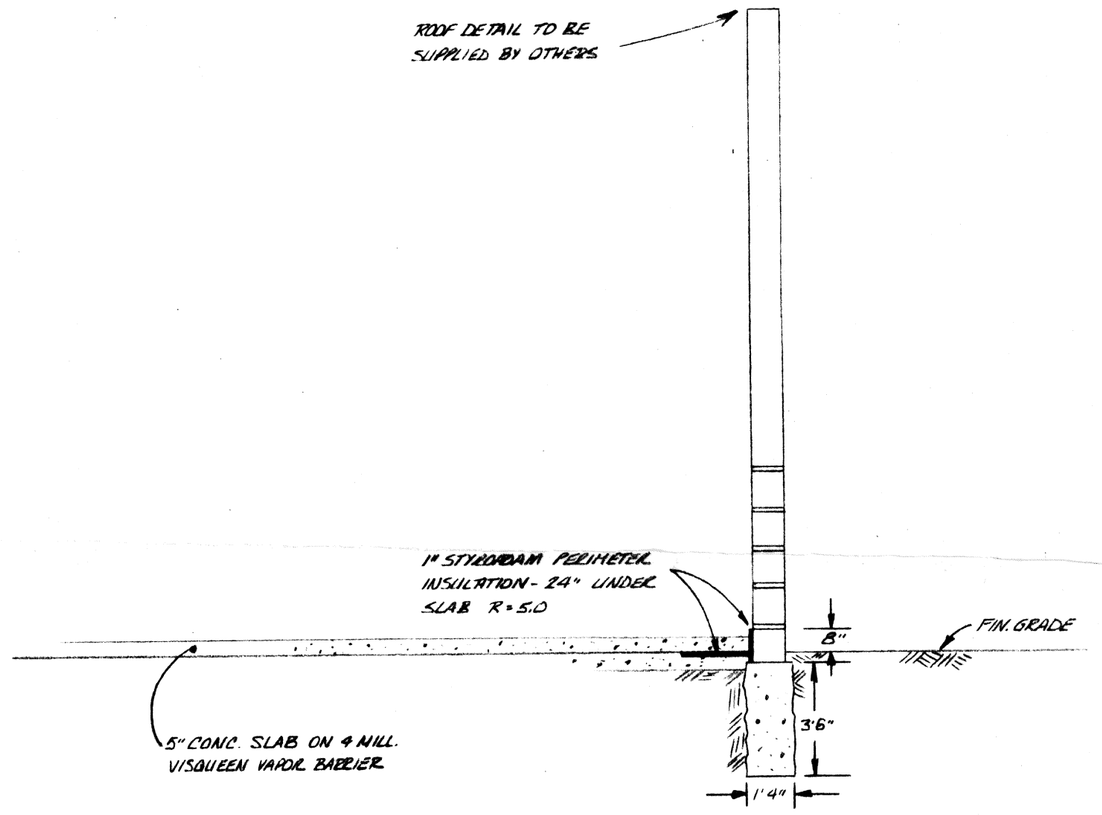

TRENCH FOOTING

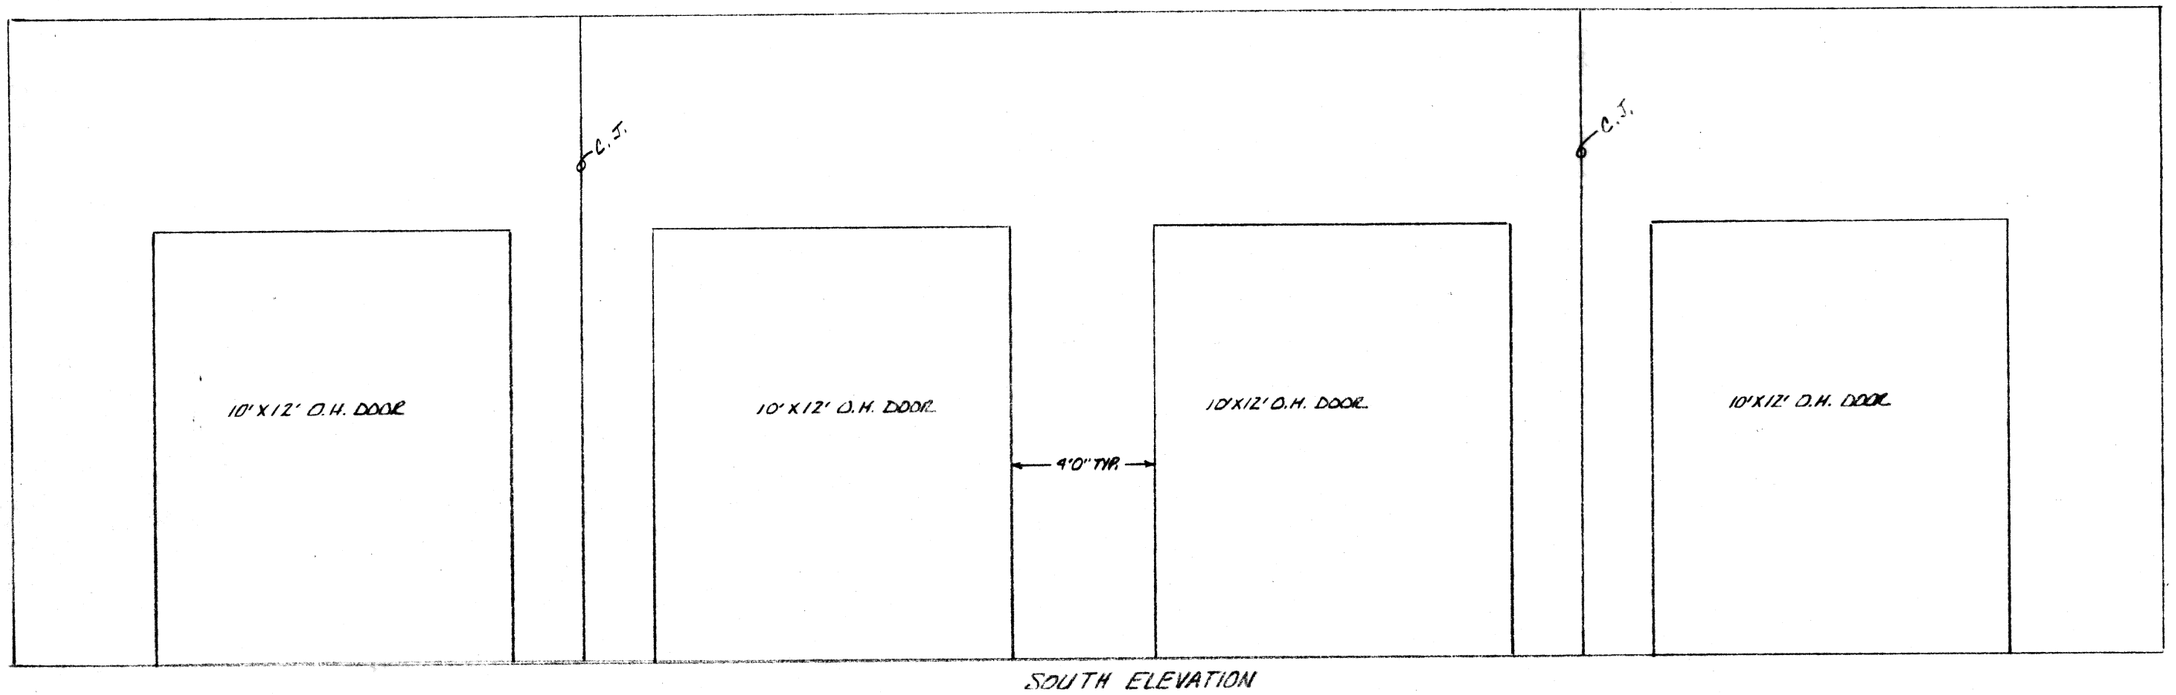

SOUTH ELEVATION

SCALE 1/4" = 1'

24' X 60' FRONT ADDITION TO:
AUTO SITE INC.
130 FAIRPORT-NURSERY ROAD
PAINESVILLE TWP. OHIO