SITE PLAN
PAINESVILLE TOWNSHIP
LAKE COUNTY, OHIO
FOR
M.M. BOGART DEVELOPMENT CORP.

Grading Plan Approved
as shown and/or noted
THOMAS P. GILLES, P.E.
Lake County Engineer
By [signature] Date 5/20/88
Sump pump required

I HEREBY CERTIFY THAT THIS PLAN IS AN ACCURATE AND TRUE REPRESENTATION OF SAID PROPERTY.

DAVID K. MOSTOLLER R.S. #6949

I HEREBY CERTIFY THAT THE CIRCLED GRADES ARE EXISTING FINISH GRADES CHECKED IN THE FIELD ON _____, 19____, AND ARE CORRECT TO THE BEST OF MY KNOWLEDGE AND BELIEF.

DAVID K. MOSTOLLER R.S. #6949

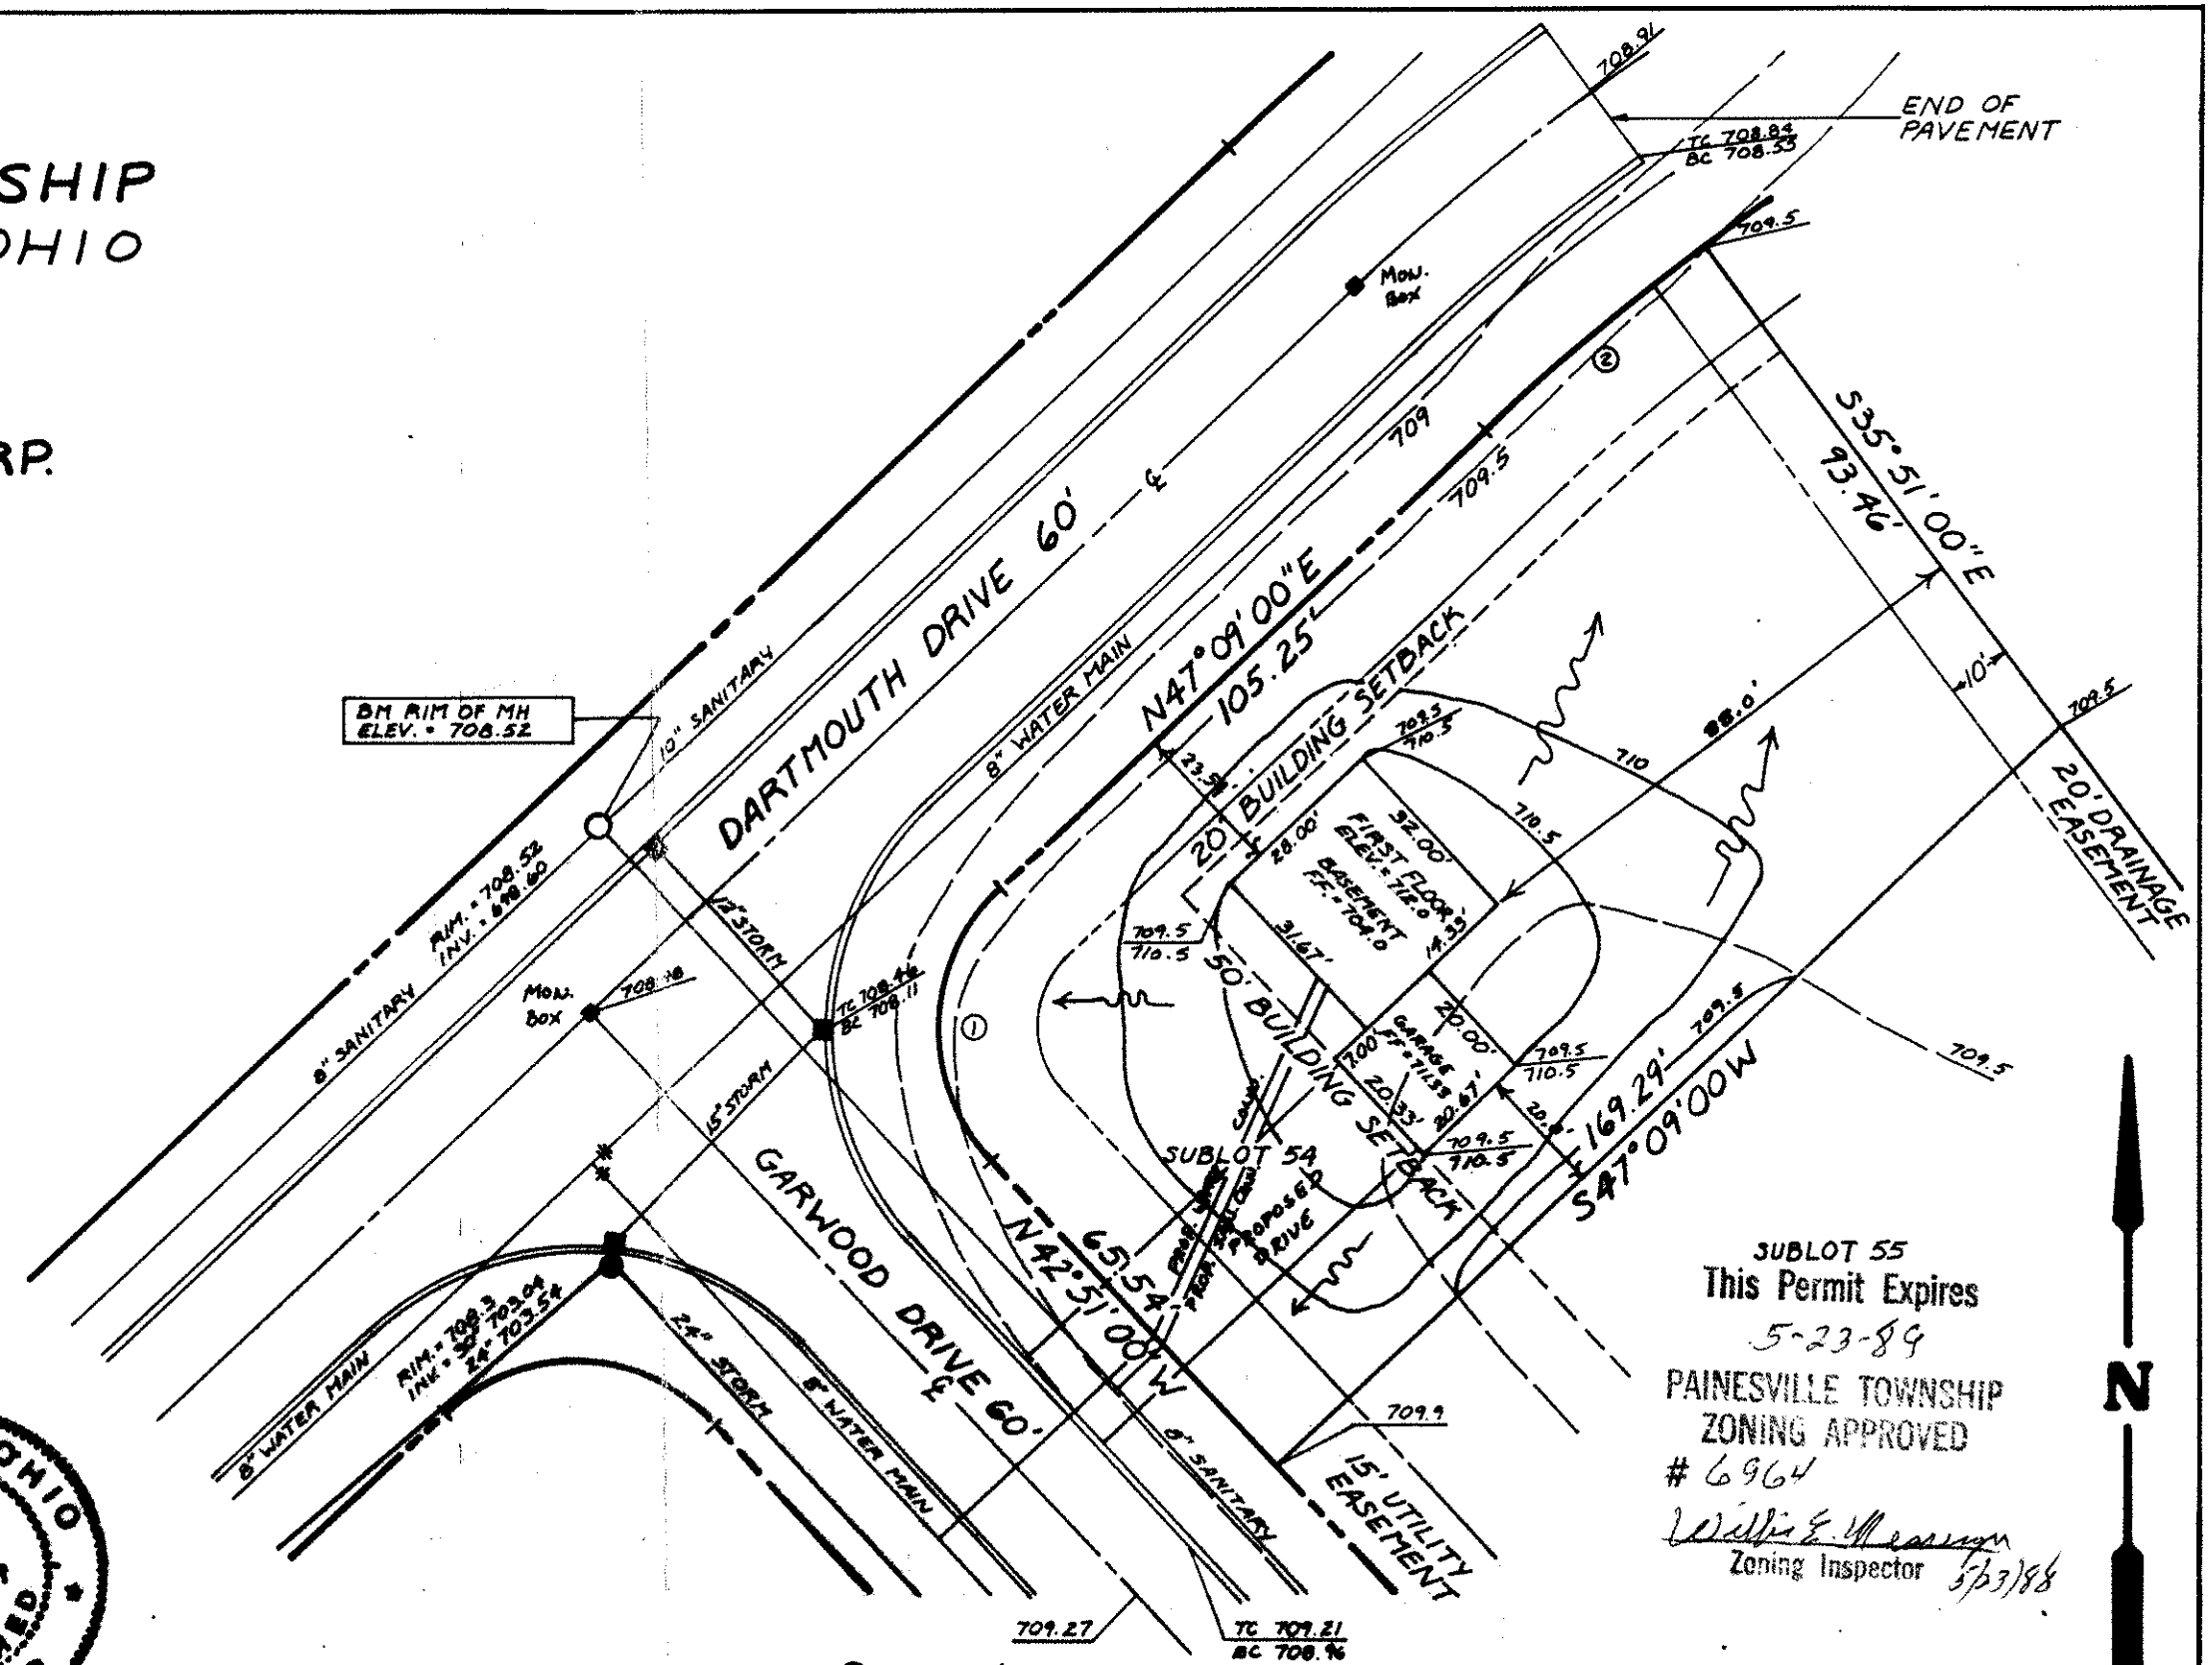

STATE OF OHIO
DAVID K. MOSTOLLER 6949
REGISTERED SURVEYOR

HEATHERSTONE SUBD.
VOL. 2-35 PG.5

① R = 30.00'
A = 47.12'
C = 42.43'
Δ = 90°00'00"
N02°09'00"

② R = 372.80'
A = 45.55'
C = 45.52'
Δ = 07°00'00"
N50°39'00"E

LEGEND

- ○ SANITARY MANHOLE
- ● STORM MANHOLE
- ■ INLET OR CATCH BASIN
- HYDRANT
- ---- EXISTING CONTOUR
- ———— PROPOSED CONTOUR
- EXIST. ELEV. 100.0 / 100.0 PROP. ELEV.
- (100.0) AS BUILT ELEVATION
- DIRECTION OF DRAINAGE

PREPARED BY:
FISHER & ASSOCIATES INC.
ENGINEERS AND CONSULTANTS
SCALE: 1" = 30' DATE: MAY, 1988

M-328