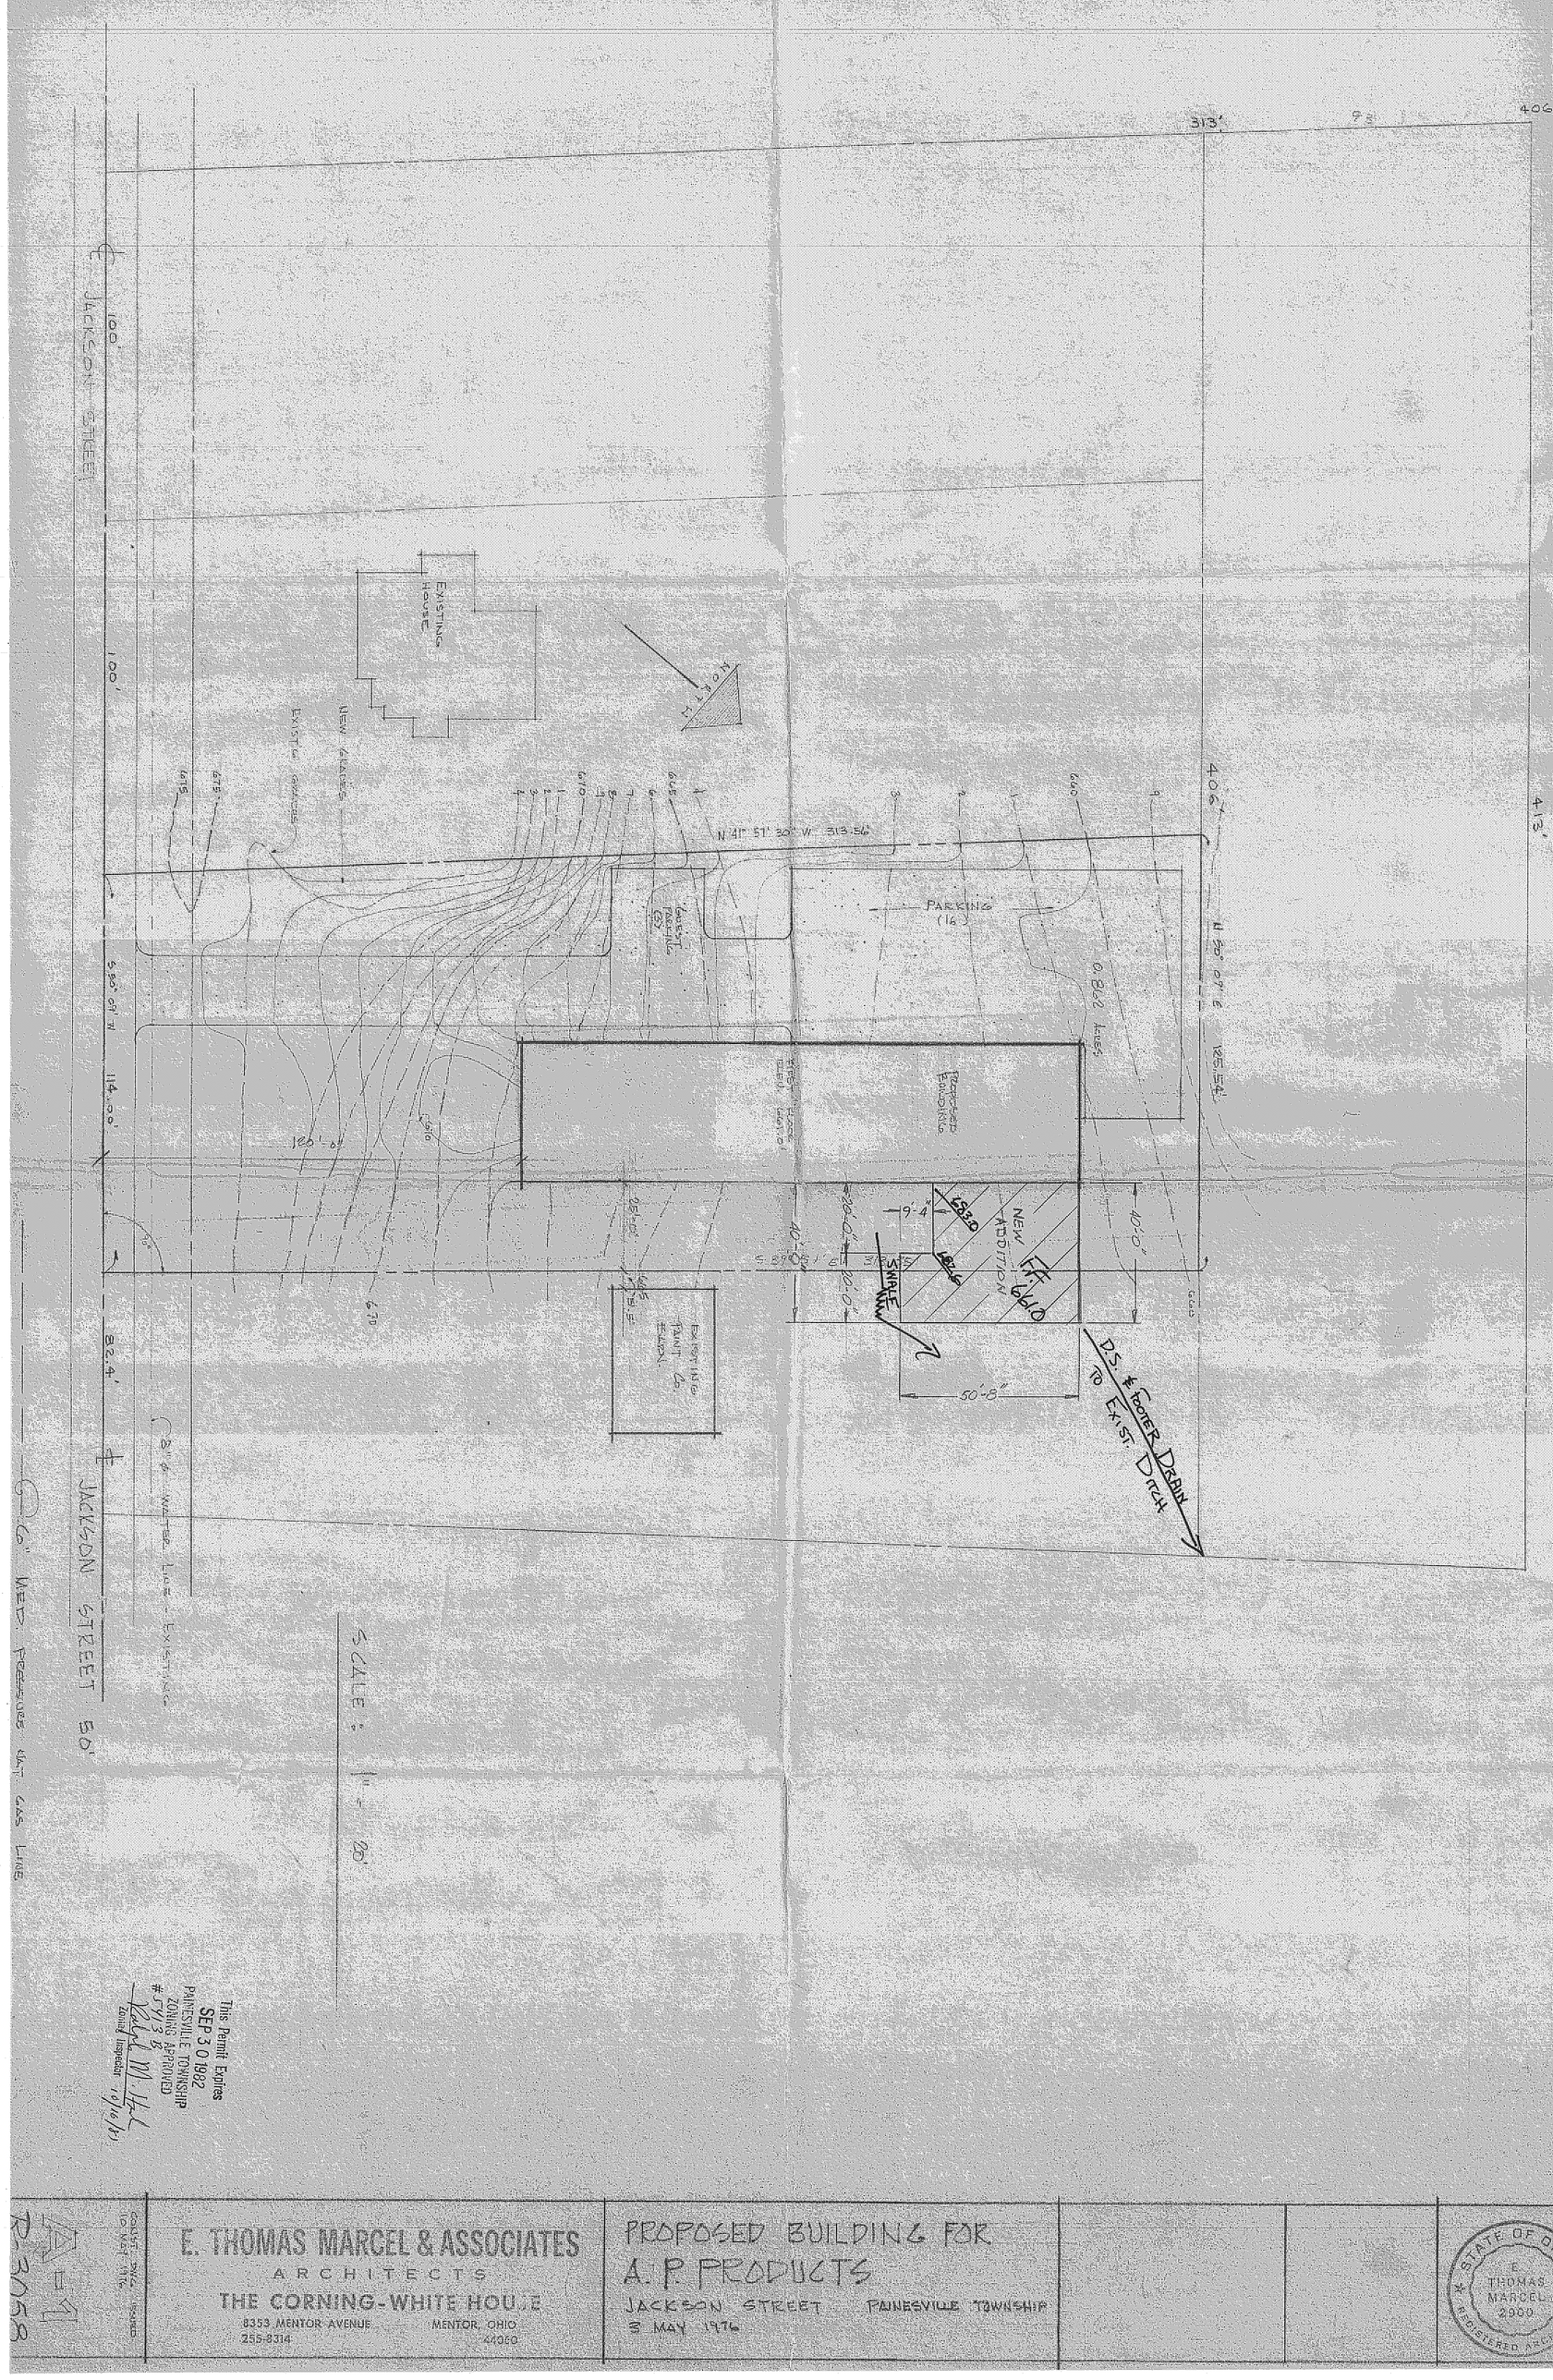

This Permit Expires
SEP 3 0 1982
PAINESVILLE TOWNSHIP
ZONING APPROVED
#5713
Robert W. Hall
Zoning Inspector 7/16/82

E. THOMAS MARCEL & ASSOCIATES
ARCHITECTS
THE CORNING-WHITE HOUSE
8353 MENTOR AVENUE MENTOR, OHIO 44060
255-8314

PROPOSED BUILDING FOR
A. P. PRODUCTS
JACKSON STREET PAINESVILLE TOWNSHIP
3 MAY 1976

STATE OF OHIO
E. THOMAS MARCEL
2900
REGISTERED ARCHITECT

R-3058