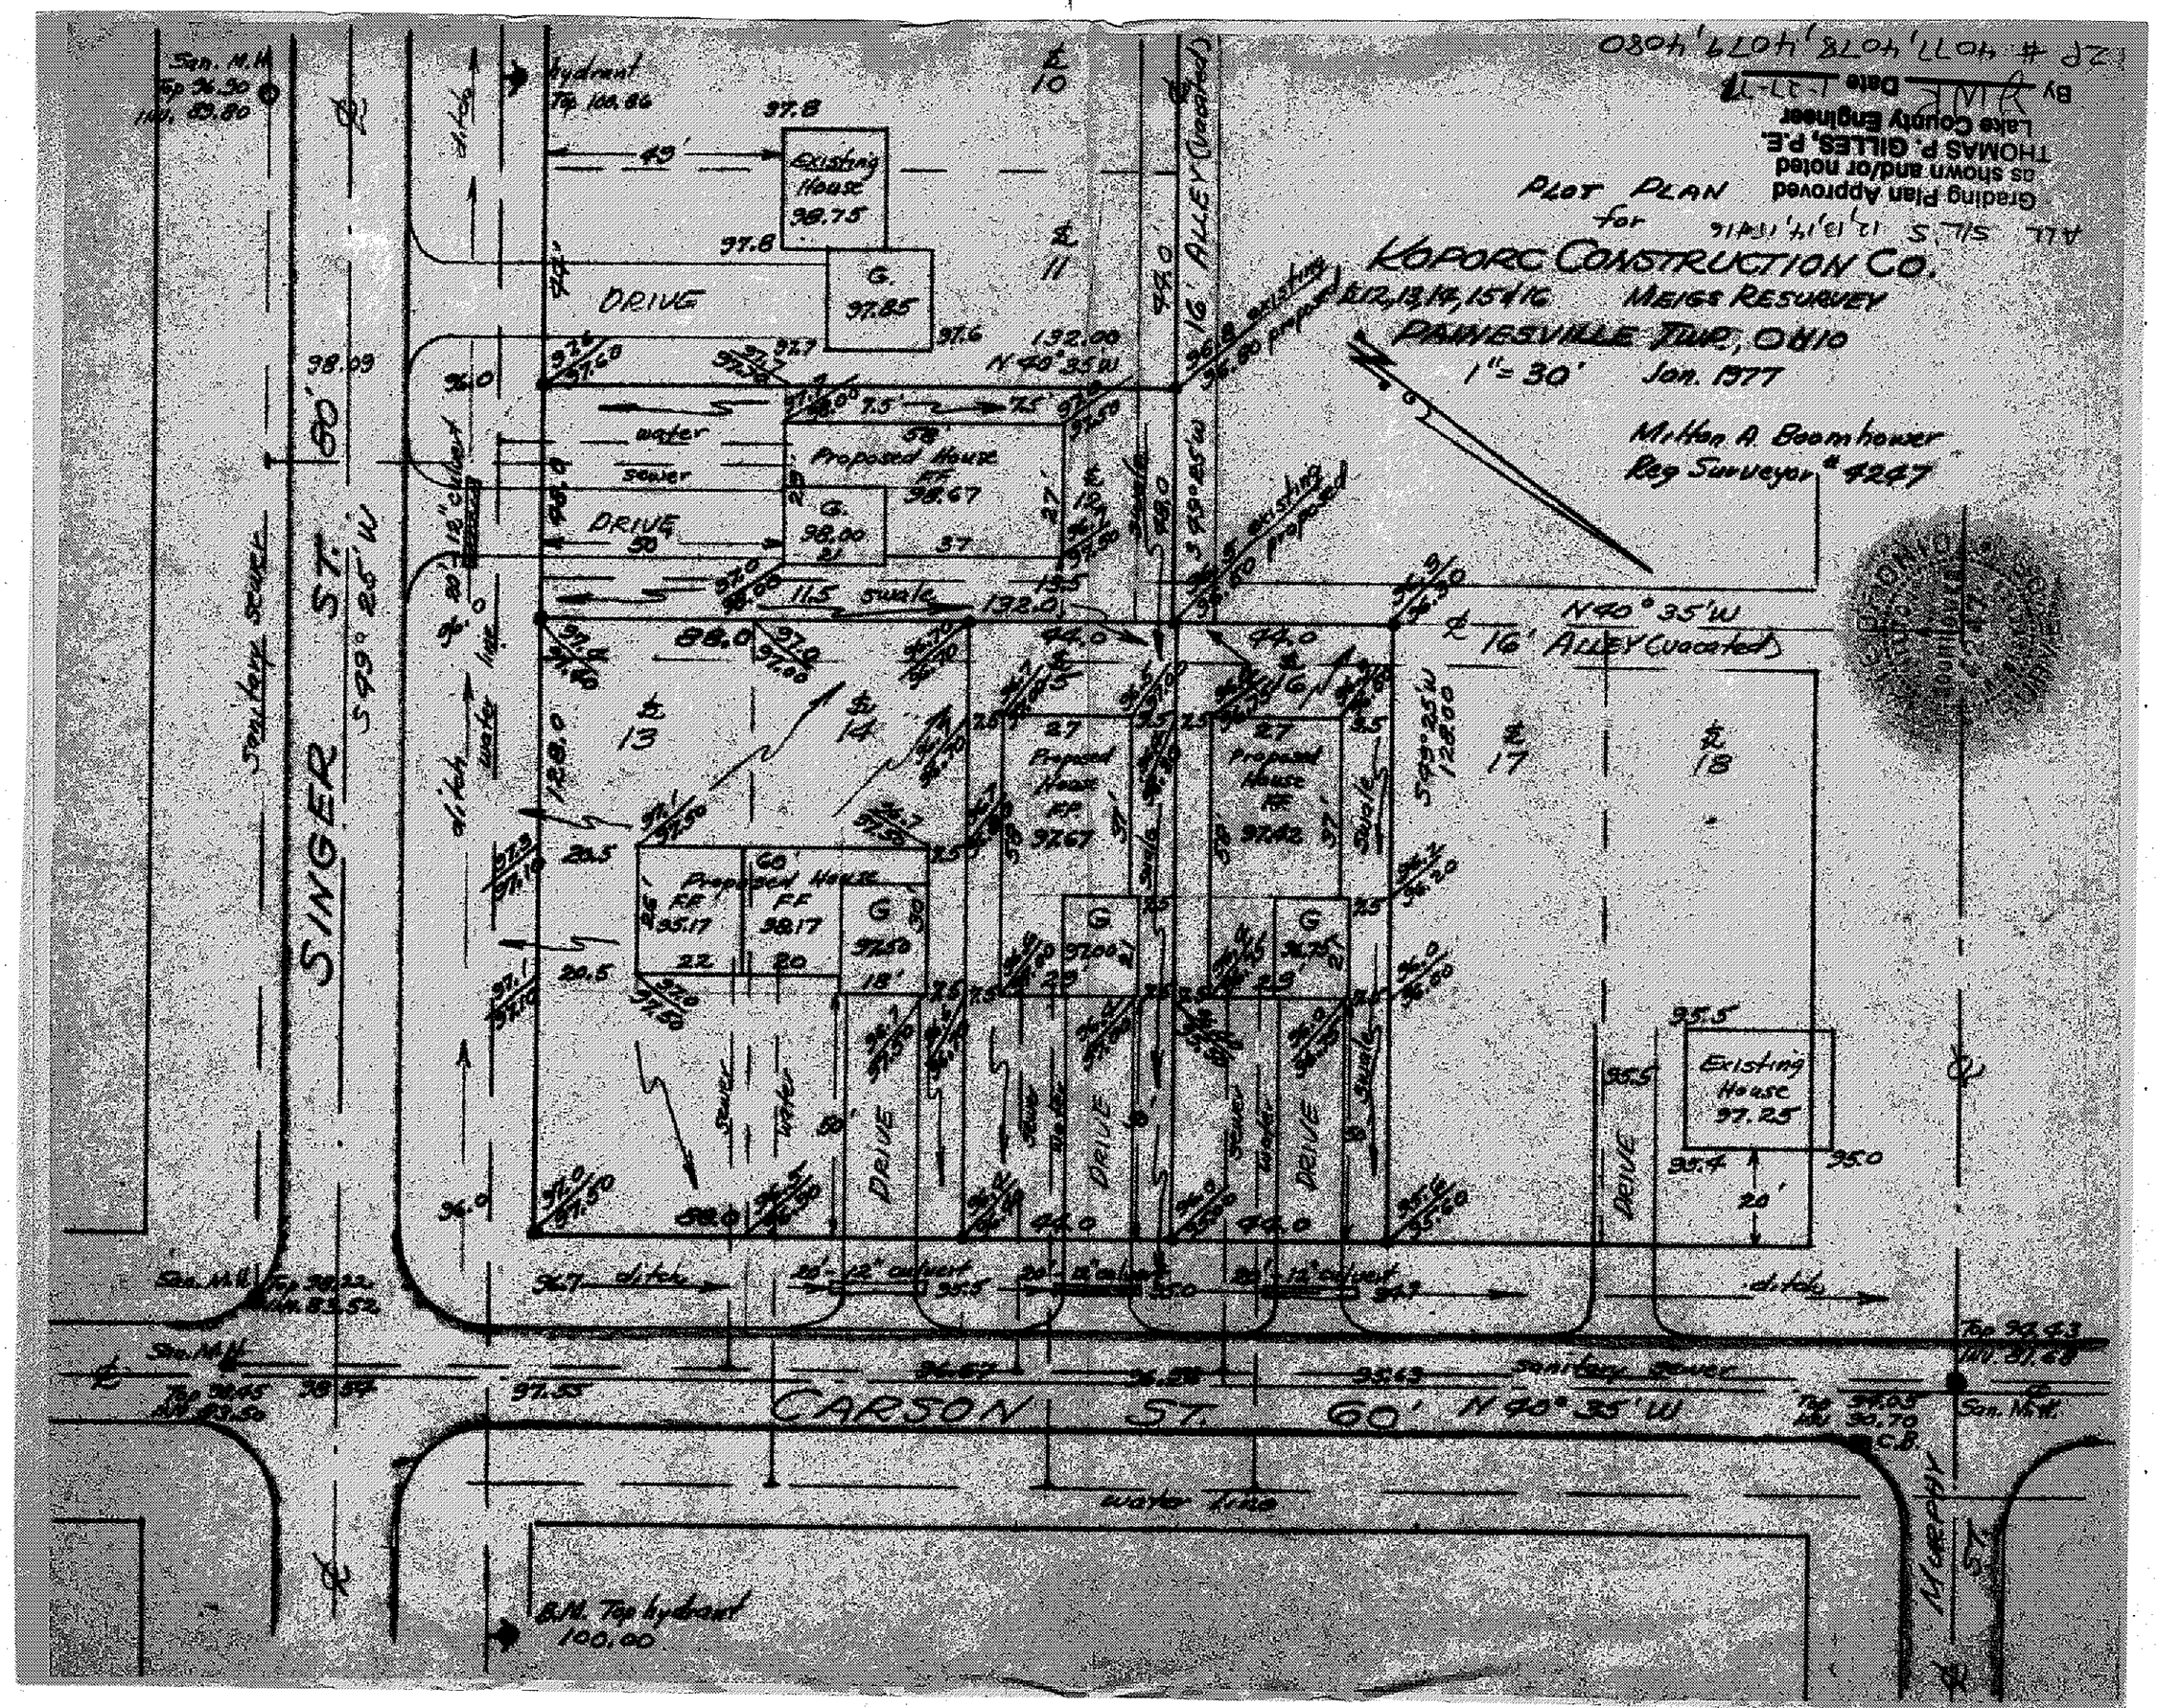

PLOT PLAN
for
KOPORC CONSTRUCTION CO.
MEIGS RESURVEY
PAINESVILLE TWP, OHIO
1" = 30'
Jan. 1977
Milton A. Boomhower
Reg Surveyor # 4247
Grading Plan Approved
as shown and/or noted
THOMAS P. GILLES, P.E.
Lake County Engineer
By
Date 1-27-77
SINGER ST.
S 49° 25' W
CARSON ST. 60'
N 40° 35' W
16' ALLEY (vacated)
Existing House 98.75
Existing House 97.25
Proposed House FF 98.67
Proposed House FF 97.67
Proposed House FF 97.42
Proposed House FF 98.17
DRIVE
water
sewer
ditch
sanitary sewer
water line
B.M. Top hydrant 100.00
Murphy St.