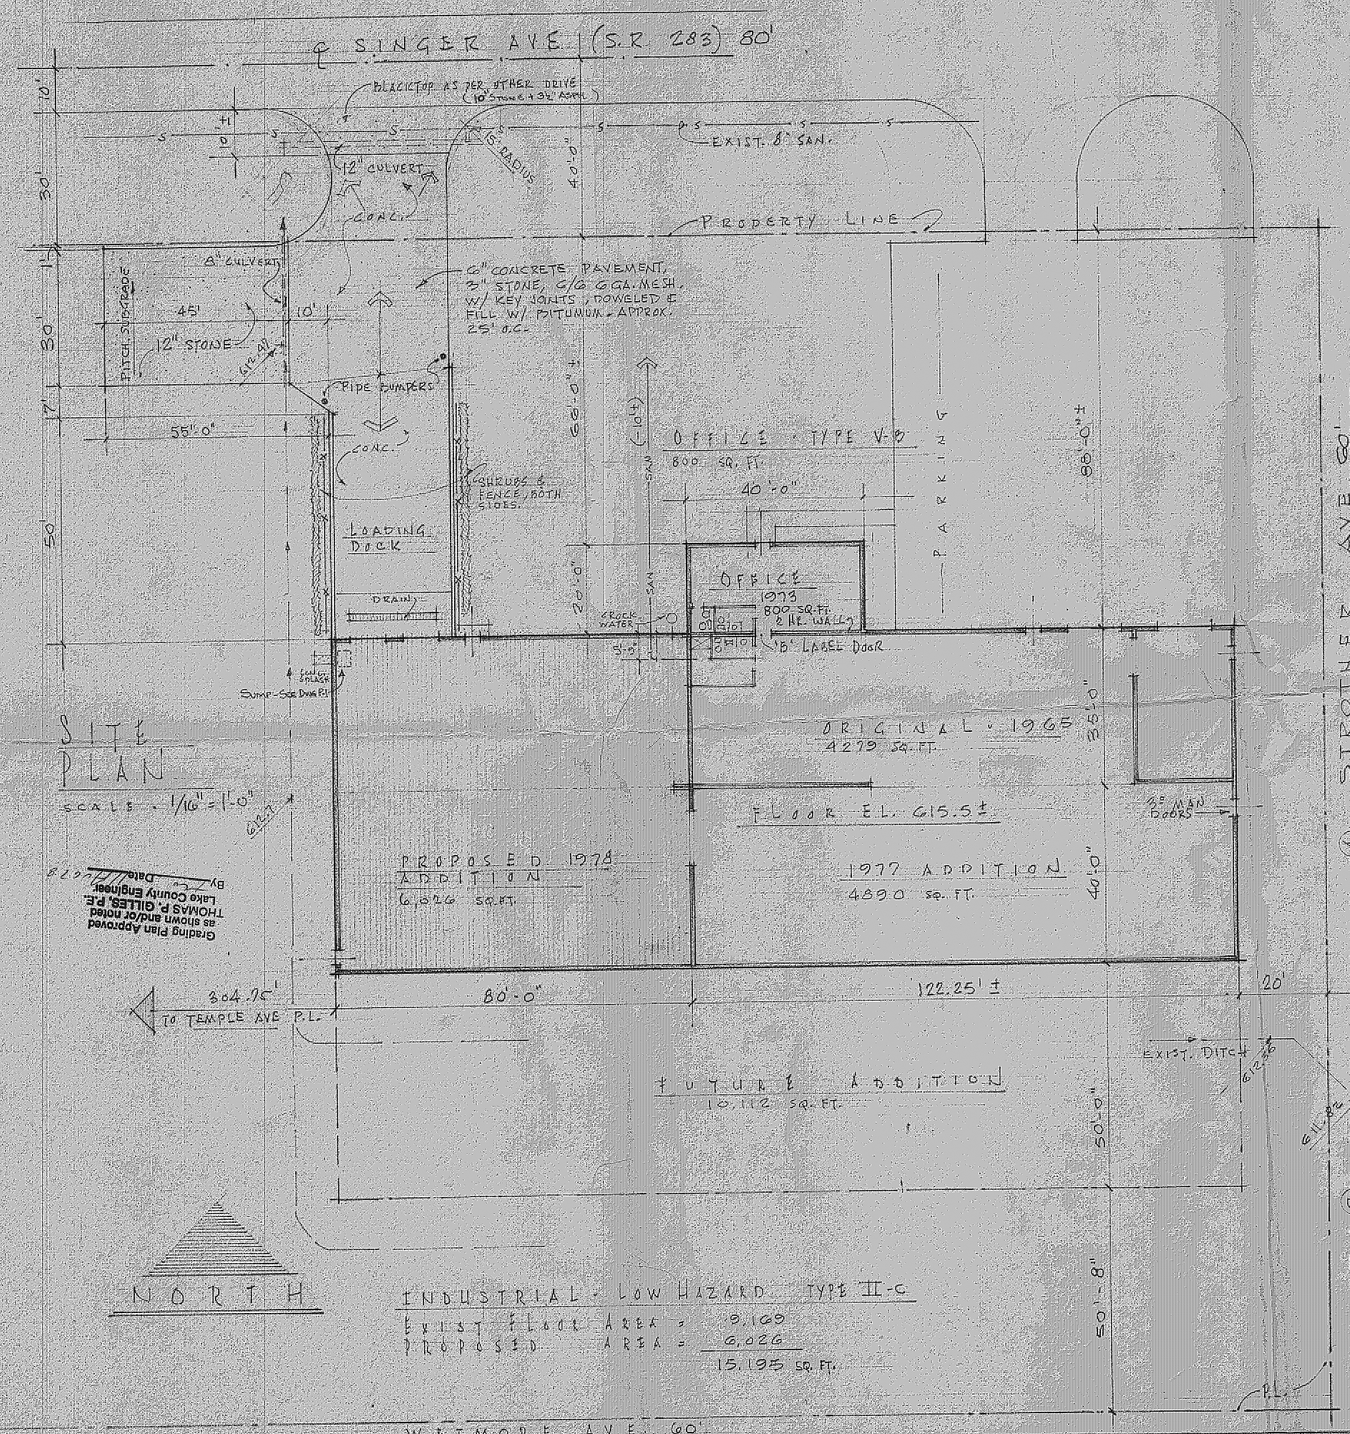

SITE PLAN

SCALE - 1/16" = 1'-0"

Grading Plan Approved as shown and/or noted. THOMAS P. GILLES, P.E. Lake County Engineer By ____ Date ____

INDUSTRIAL - LOW HAZARD TYPE II-C

EXIST. FLOOR AREA = 9,169
PROPOSED AREA = 6,026
15,195 SQ. FT.

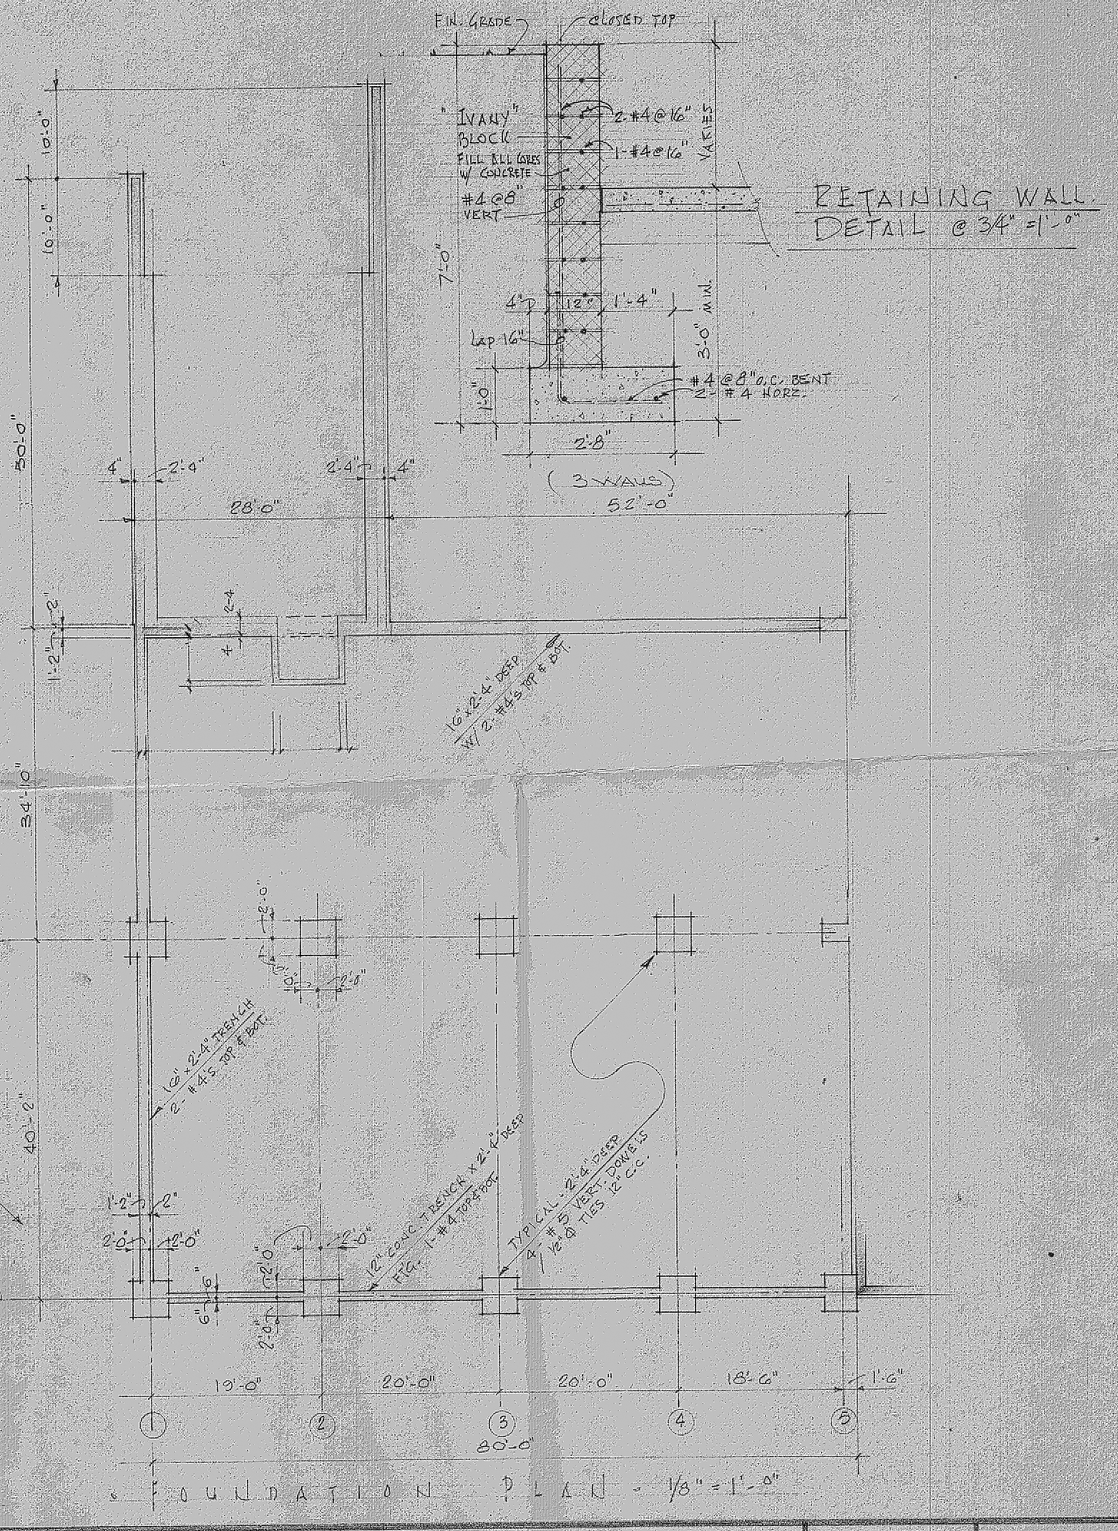

FOUNDATION PLAN - 1/8" = 1'-0"

PROPOSED ADDITION FOR: STAFAST PRODUCTS INC. 505 LAKESHORE BLVD. PAINESVILLE OH.

E. THOMAS MARCEL - ARCHITECT - 8553 MENTOR AVENUE - MENTOR, OHIO - 255-8314 - JUNE, 1978

ISSUED - 24 JULY '78

STATE OF OHIO E. THOMAS MARCEL 2900 REGISTERED ARCHITECT

SHEET Nº 1 OF 3