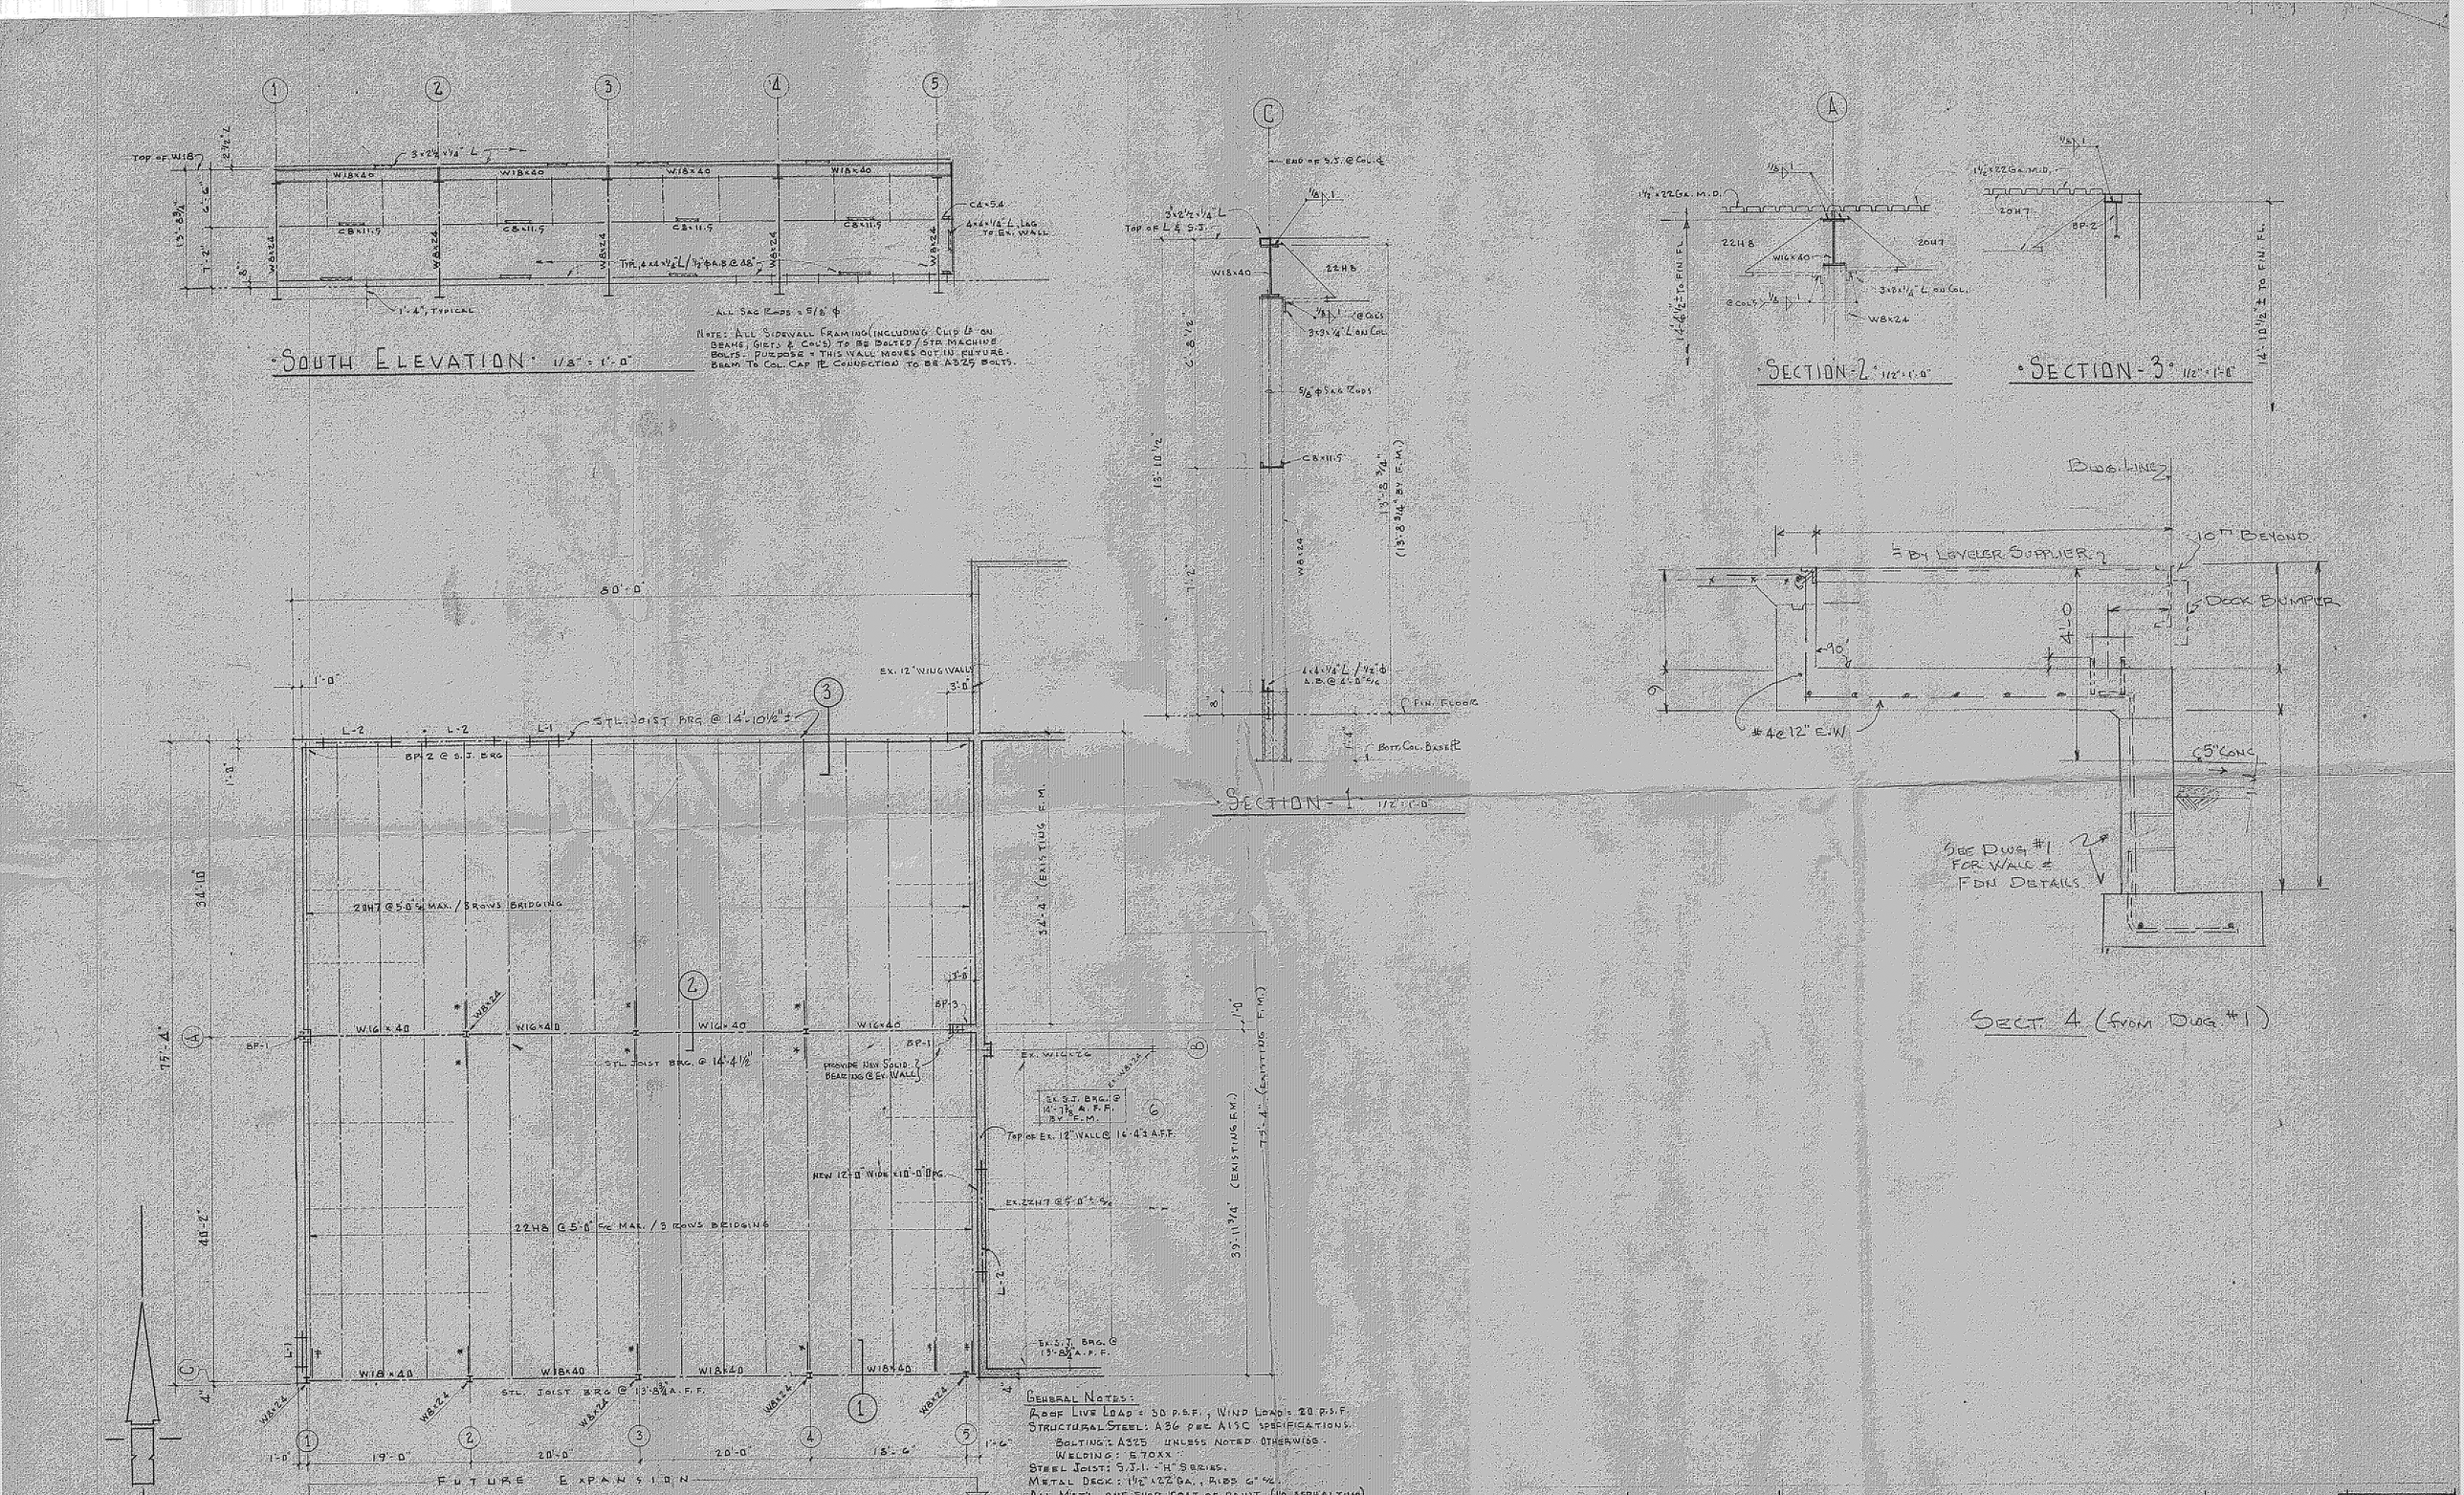

GENERAL NOTES:
ROOF LIVE LOAD = 30 P.S.F., WIND LOAD = 20 P.S.F.
STRUCTURAL STEEL: A36 PER AISC SPECIFICATIONS.
BOLTING: A325 UNLESS NOTED OTHERWISE.
WELDING: E70XX
STEEL JOIST: S.J.I. "H" SERIES.
METAL DECK: 1½" x 22 GA., RIBS 6" c/c.
ALL MAT'L ONE SHOP COAT OF PAINT (NO ASPHALTUM)
* EXTEND BOTT. CHORD TO CLIP ∠ ON COLUMN.
‡ LOOSE ∠ BOTT. CHORD EXT'N TO BOTT. FLANGE OF W18.
L-1: 3 LOOSE ∠s, 3½ x 3½ x 5/16" (6" MIN. BRG.)
L-2: W8 x 17 / 11½ x 3/8" PL (1'-4" MIN. BRG.)
BP-1: 11" SQ. x 1/2" PL / 2-1/2" ϕ A.B. x 2'-0" + 3" HOOK (FIELD WELD BP-1 TO W16x40 ¼ p 1-8.)
BP-2: 8 x ¼" PL x 0'-6" / 3/8" ϕ STUD ANCHOR x 1'-0"
BP-3: 11½" SQ. PL x ¼" / 3/8" ϕ " " x 1'-4"
COL. BASE PLs = 12 x 3/4 x 1'-0" / 4-3/4" ϕ A.B.
" CAP PLs = 8 x 3/4" x 1'-2"

STATE OF OHIO
E. THOMAS MARCEL
2900
REGISTERED ARCHITECT

PROPOSED ADDITION FOR:
STAFAST PRODUCTS INC.
505 LAKESHORE BLVD. PAINESVILLE, OH.

E. THOS. MARCEL · ARCHITECT

S-1

JOB No. 7228
JUNE 1973