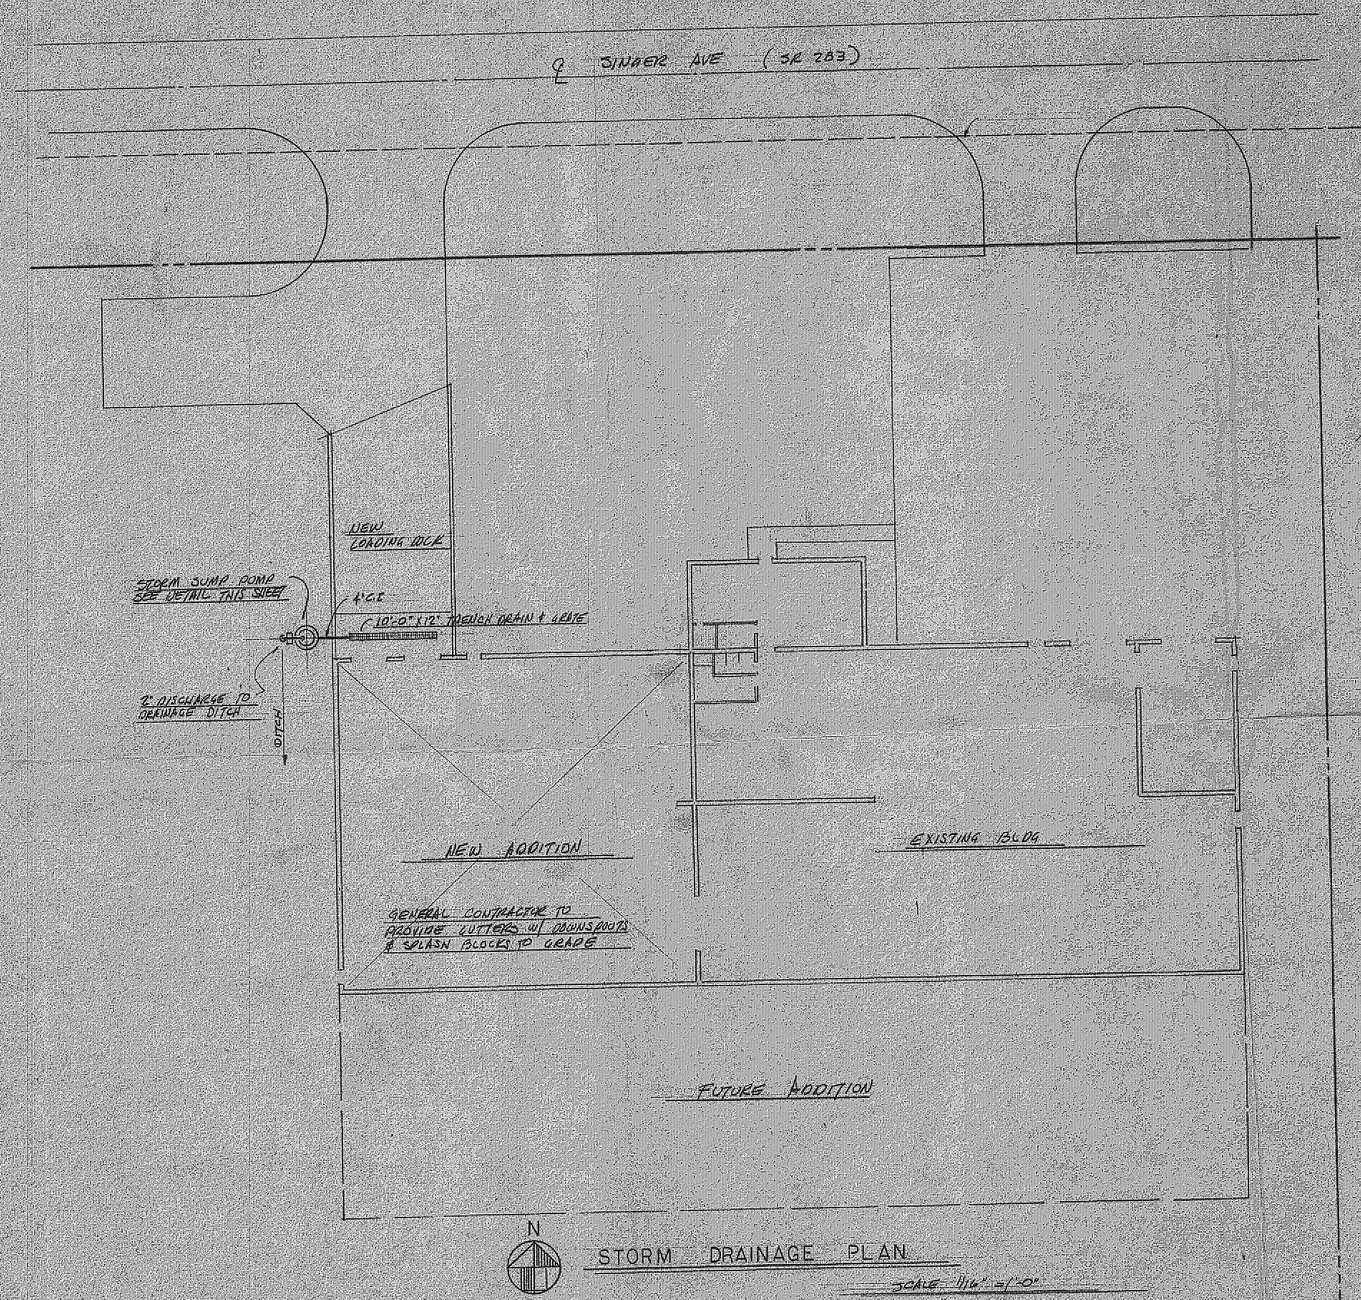

STORM DRAINAGE PLAN

SCALE 1/16" = 1'-0"

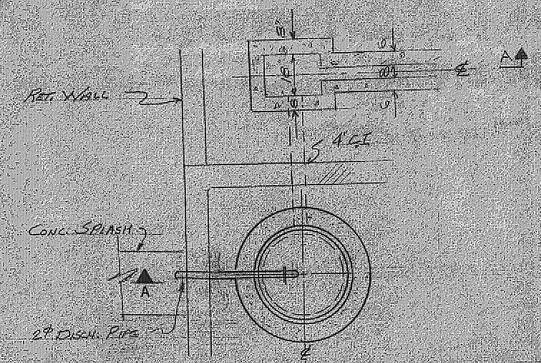

PLAN

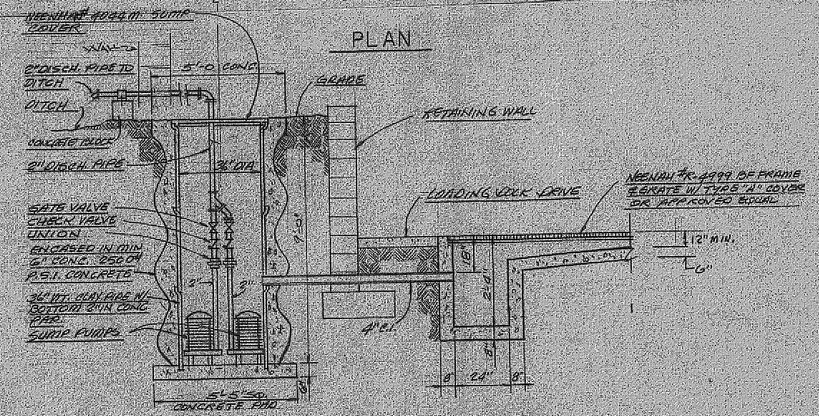

SUMP PUMPS = "WEIL" OR APPROVED EQUAL SUBMERSIBLE # SEF-910 50 GPM @ 30 FT HEAD 1½ HP EACH W/ MICRO SWITCHES ACCESS COVER HIGH WATER ALARM, ALTERNATIVE ACC. UL APPROVED 120/1Ø/60 W/ STARTERS & DISCONNECT SWITCHES, ALL U.L. APPROVED CONTROL PANEL

SECTION A-A

SCALE 3/8" = 1'-0"

PROPOSED ADDITION FOR: STAFAST PRODUCTS INC 505 LAKESHORE BLVD PAINESVILLE OHIO

ETHOS MARCEL ARCHITECT · 8353 MENTOR AVENUE · MENTOR, OHIO · 255-8314 · JUNE, 1978

STATE OF OHIO · E. M. PARSONS · L. R. WILLATTE · REGISTERED · PROFESSIONAL ENGINEERS

SHEET NO. P-1