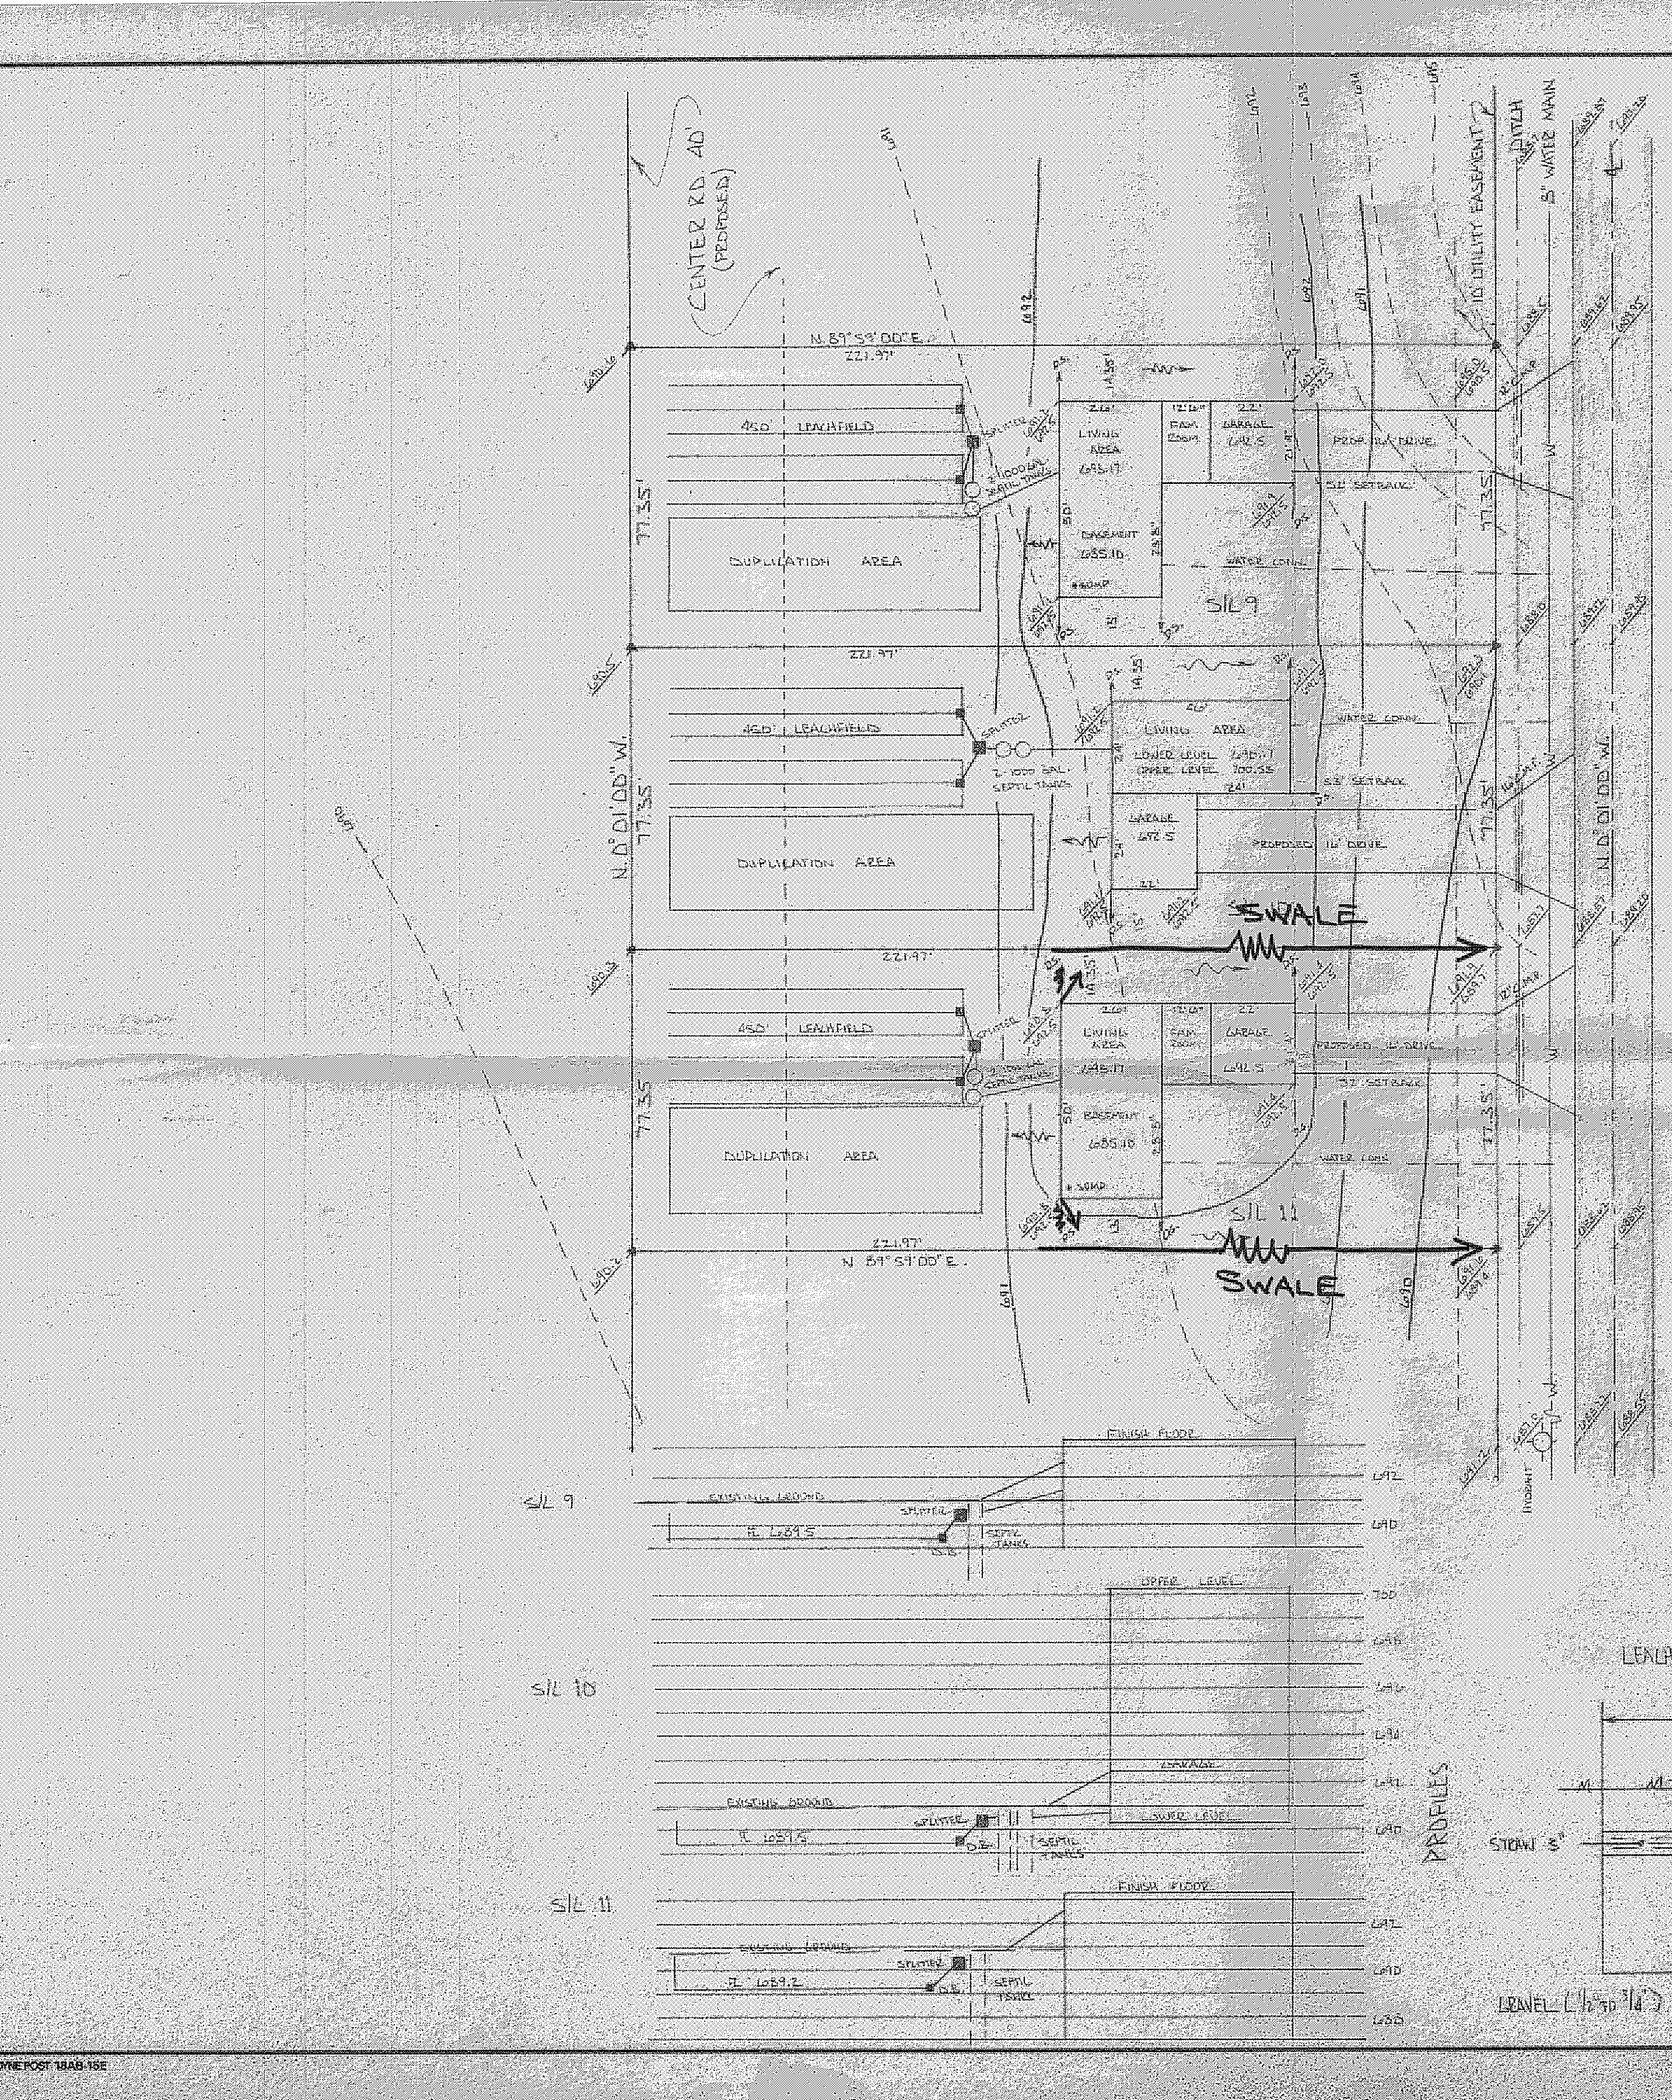
CENTER RD. 40' (PROPOSED)
N. 89° 59' 00" E. 221.97'
N. 0° 01' 00" W. 77.35'
40.0' LEACHFIELD
DUPLICATION AREA
LIVING AREA
GARAGE
PROP. 16' DRIVE
50' SETBACK
EASEMENT
WATER CONN.
1000 GAL. SEPTIC TANKS
SPLITTER
SWALE
SIL 9
SIL 10
SIL 11
10' UTILITY EASEMENT
8" WATER MAIN
LABLHVIEW AVENUE
LOD
EXISTING GROUND
FINISH FLOOR
UPPER LEVEL
LOWER LEVEL
GARAGE
PROFILES
LEACHING TRENCH
24" MIN.
STONE
LEVEL
PARKSVILLE TOWNSHIP
ZONING APPROVED
4722
Zoning Inspector
3/27/79
IRON PIN SET
EXIST.
PROP.
AZADES
SWALE
* BENCHMARK - TOP STEM HYDRANT
CORNER THICKET SOUTHWOOD ED
692.92
I CERTIFY THAT THIS PLAN WAS PREPARED BY ME AND IS CORRECT TO THE BEST OF MY KNOWLEDGE AND BELIEF.
S-6336
Grading Plan Approved as shown and/or noted
THOMAS P. GILLES, P.E.
Lake County Engineer
By
Date 3-27-79
JOHN C. SKOWRONSKI
7139 VIEWMOUNT DRIVE
CONCORD OHIO 44077
352-7742
SITE PLAN FOR
ROY SLAYTON & SON CONST.
SCALE: 1" = 30'
APPROVED BY JCS
DRAWN BY
DATE: 15 JAN. 79
OF SIL. 9,10,11 SPRING LAKES SUBD. #2
TWP. OF PARKSVILLE LAKE COUNTY OHIO
ZONING: PARK TWP. R-1
DRAWING NUM
79-2