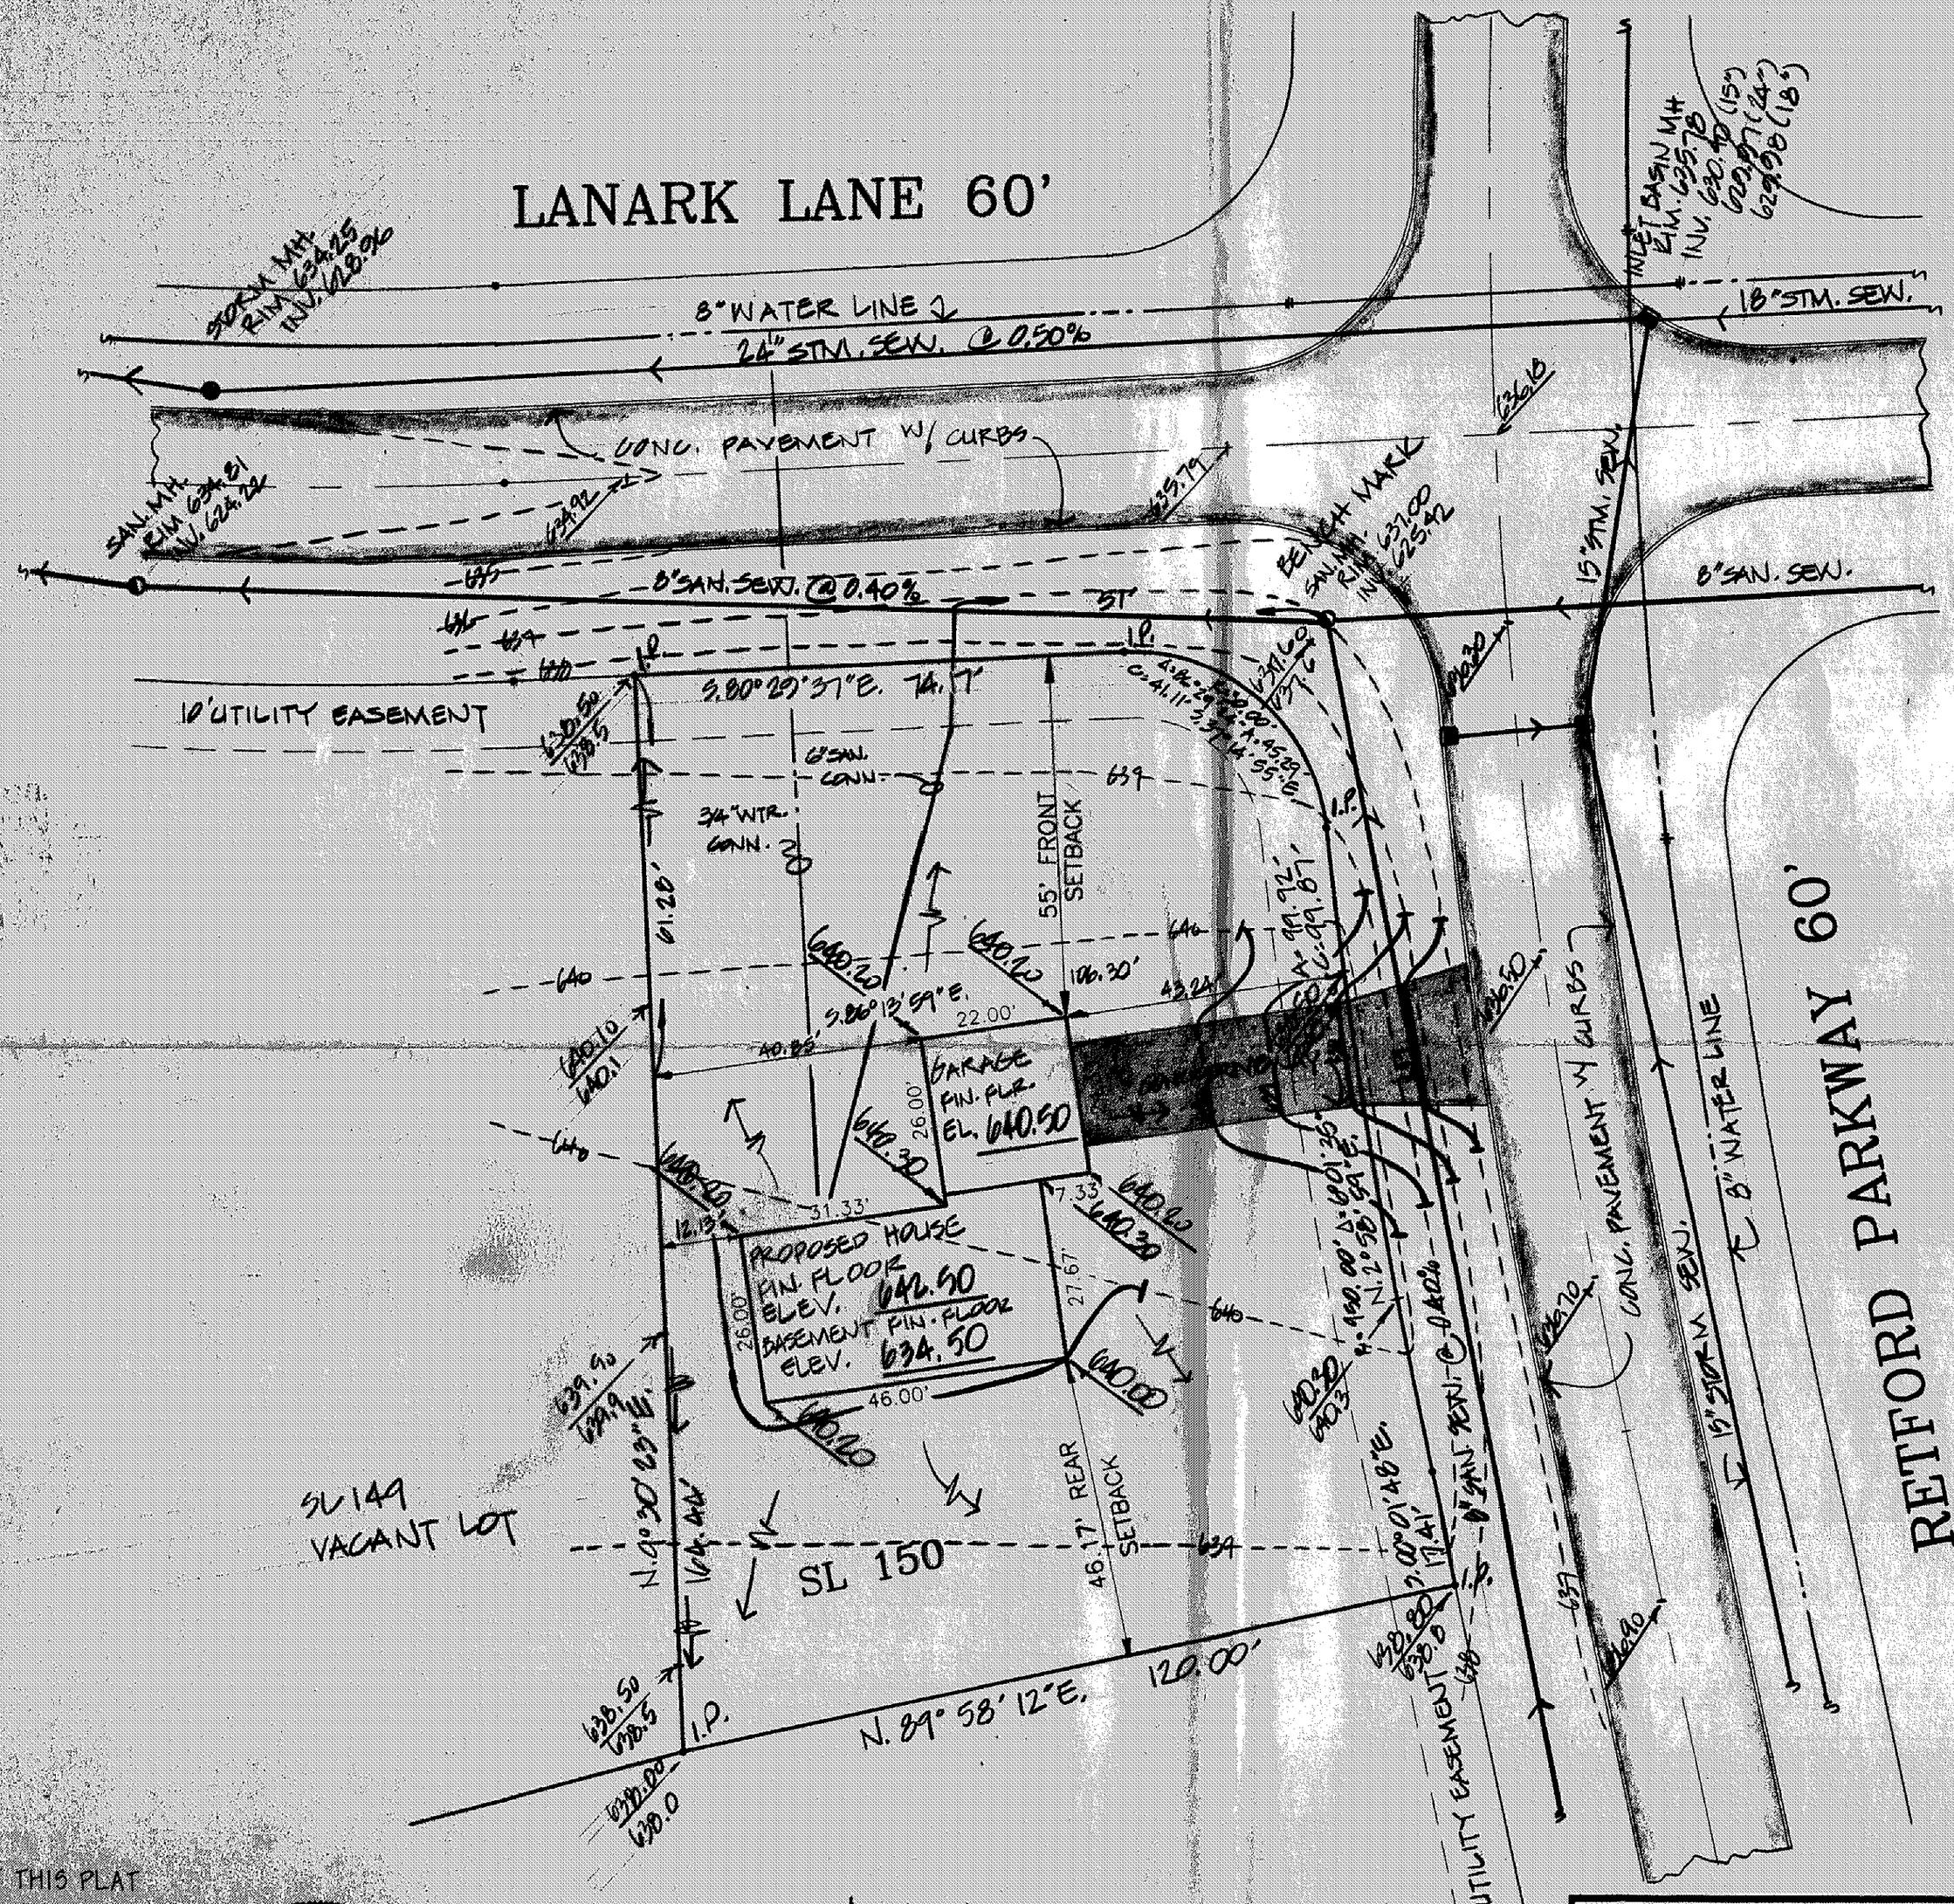

Grading Plan Approved
as shown and/or noted
THOMAS P. GILLES, P.E.
Lake County Engineer
By 611 Date 10.26.93

ROOF DRAINS SHALL DISCHARGE TO SPLASH BLOCKS.

APPROVED
PAINESVILLE TOWNSHIP
ZONING DEPARTMENT
HC613 DBPust
10/23/93

CERTIFICATION:

I HEREBY CERTIFY THAT THIS PLAT WAS PREPARED BY ME AND IS CORRECT TO THE BEST OF MY KNOWLEDGE AND BELIEF.

BY: RJBilski

RICHARD J. BILSKI, P.S.NO. 5244

STATE OF OHIO
RICHARD BILSKI
5244
REGISTERED SURVEYOR

LEGEND:

- 638.00 / 638.0 — PROPOSED GRADES / EXISTING ELEVATIONS
- ---------- EXISTING CONTOURS
- ———— PROPOSED CONTOURS

SITE PLAN FOR: EDWARD H. TRESSER, INC.
8100 DEERWOOD BLVD. MENTOR, OHIO
BEING SUBLOT NO. 150 IN THE PINES SUBDIVISION PHASE 3-B IN PAINESVILLE TOWNSHIP, OH.

DATE OCT. 14, 1993
SCALE 1" = 20'
DRAWN BY G.P.B.
CH'K'D BY
F.B. 707 PG. 101

CT Consultants, Inc.
Engineers • Architects • Planners
Willoughby • Mentor • Columbus • Lorain • North Canton • Steubenville

SHEET 1 OF
CONTRACT NO. 93-418