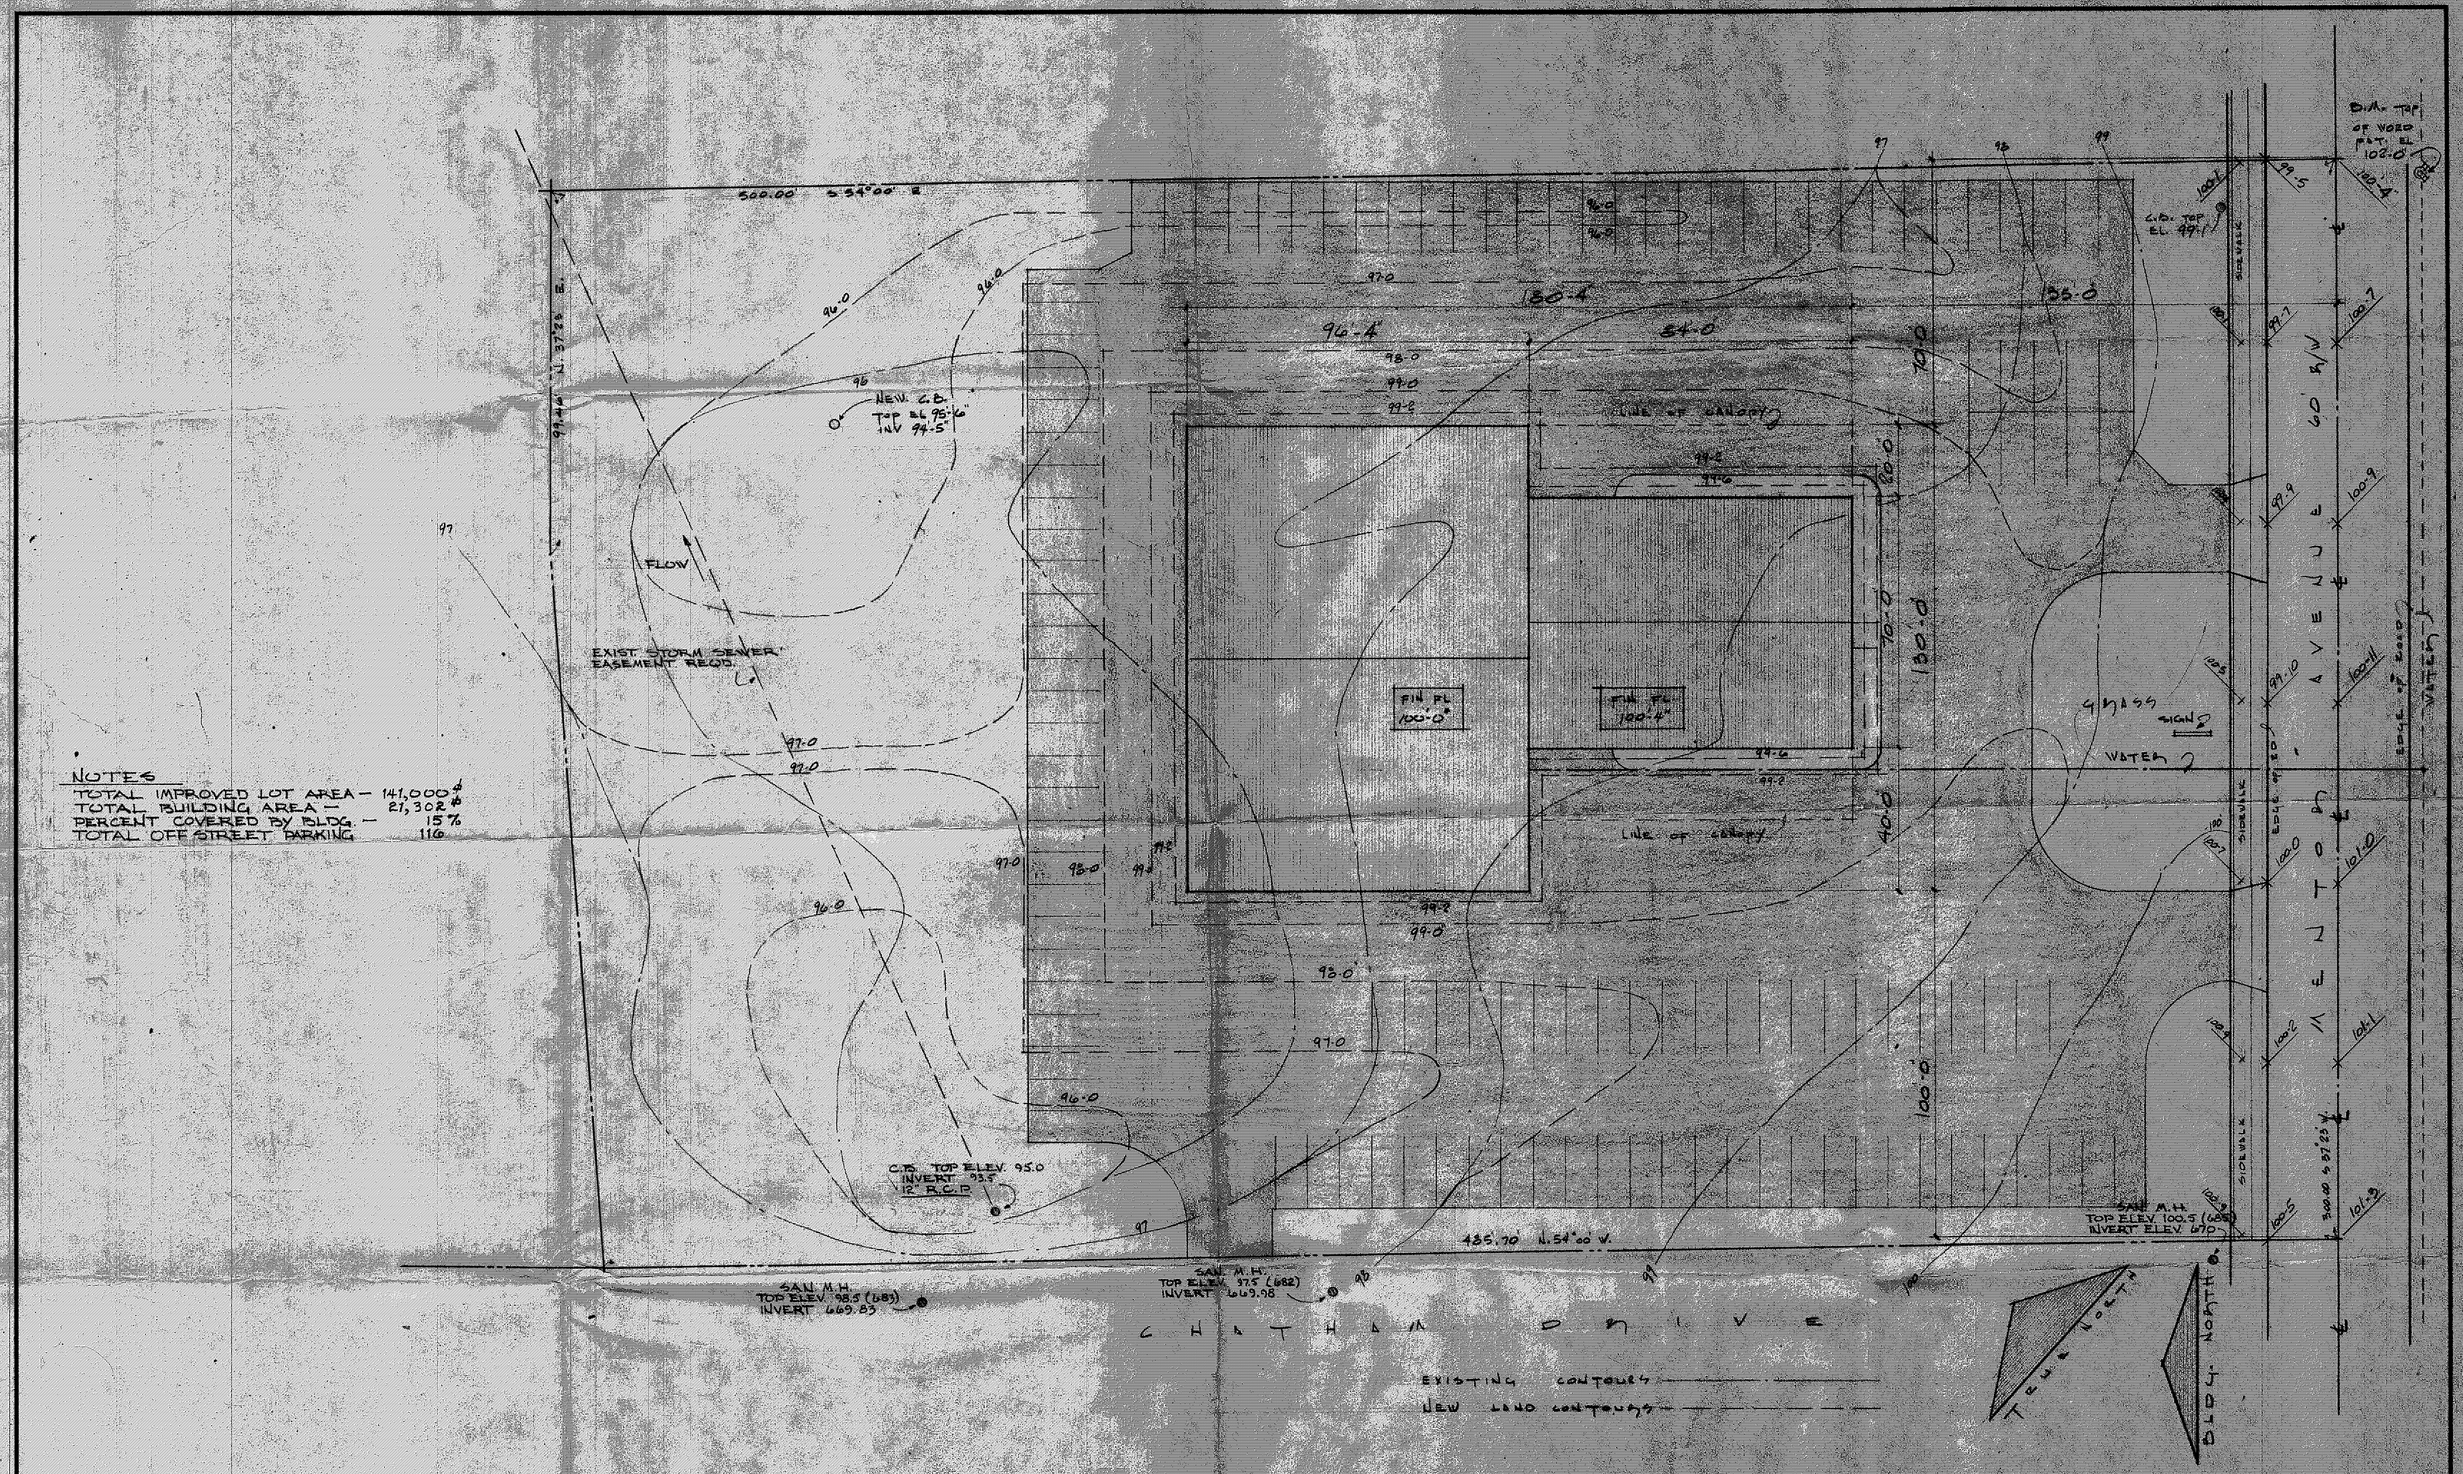

NOTES

TOTAL IMPROVED LOT AREA –	141,000 ☆
TOTAL BUILDING AREA –	21,302 ☆
PERCENT COVERED BY BLDG. –	15 %
TOTAL OFF STREET PARKING	116

By H. Kay Stewart Date NOV 30 1972

RICE & STEWART - PLAN EXAMINER

STATE OF OHIO
G. EDWARD WHARFF
34143
REGISTERED
PROFESSIONAL ENGINEER

PROPOSED BUILDING FOR

GABRIEL BUICK

PAINESVILLE OHIO

PRELIMINARY

SITE PLAN

	date	by	rev. no.	revisions	date	by
drawn						
ckd.						
appr.						
scale	1" = 20'-0"					
job no.						
file no.						

MILAN STEEL milan - akron - cleveland

SHEET NO. 1 OF