LEGEND:

- • IRON PIN OR PIPE FOUND OR SET
- EXISTING ELEVATION
- PROPOSED ELEVATION
- PROPOSED FLOW

T.B.M. ELEVATION 620.24
TOP OF HYDRANT AT
FINISH FLOOR 617.83 BSMT. FLOOR SLAB
TOP FOOTER GARAGE FLOOR 617.16
SAN. CONN. 610 ± STM. CONN.
AS BUILT FINISH FLOOR
AS BUILT GARAGE FLOOR
AS BUILT BASEMENT FLOOR

PLOT PLAN FOR SUBLOT

PERMANENT PARCEL No. 11B-66G-109
STREET ADDRESS MORRELL AVENUE
IN THE G.E. MEIGS RESURVEY BLOCK 122 SUBDIVISION VOL. A PG. 37
IN THE CITY OF PAINESVILLE TWP. LAKE COUNTY, OHIO
PREPARED FOR MARKEL CONSTRUCTION
DATE 10-29-2002 SCALE 1" = 20'
AS BUILT DATE
AS BUILT ELEVATIONS (....)
SIDEWALKS AND APRONS (6" THICK AT DRIVEWAYS)
PROPOSED SWALES

SCHADE SURVEYING COMPANY 951-6454
4043 ERIE ST. WILLOUGHBY, OHIO JOB No. 02-690
F8109

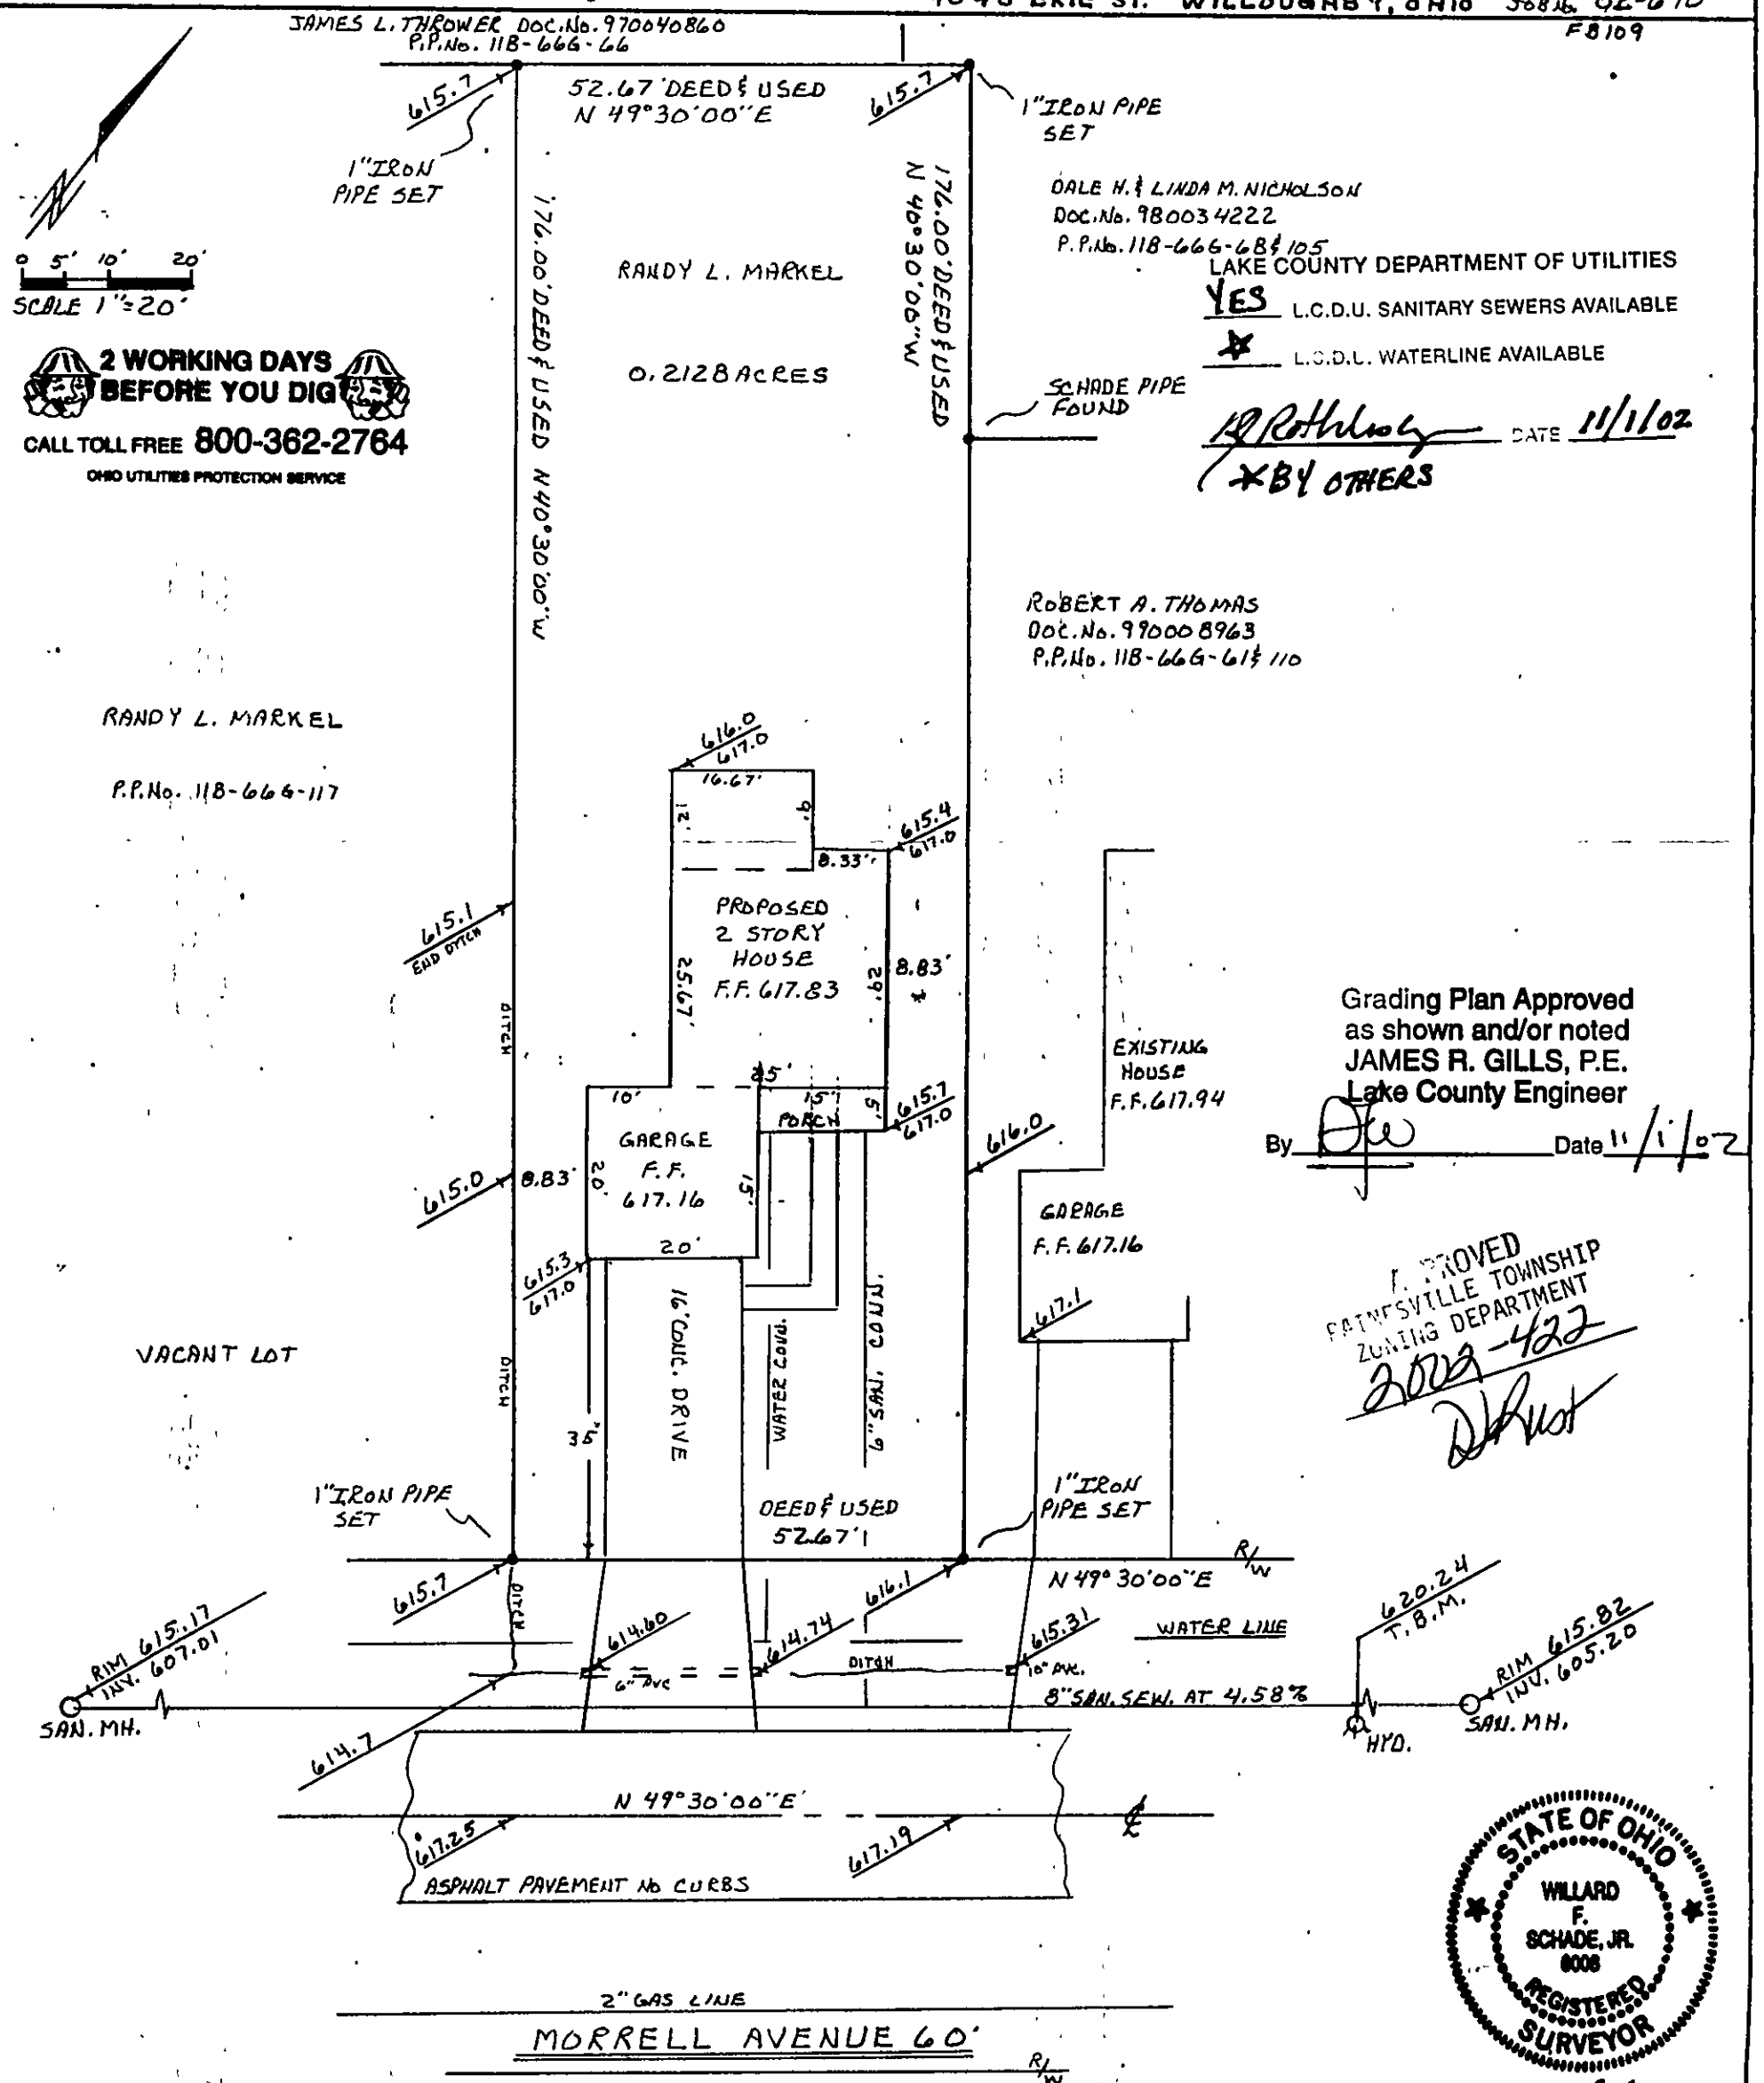

0 5' 10' 20'
SCALE 1" = 20'

2 WORKING DAYS BEFORE YOU DIG
CALL TOLL FREE 800-362-2764
OHIO UTILITIES PROTECTION SERVICE

LAKE COUNTY DEPARTMENT OF UTILITIES
YES L.C.D.U. SANITARY SEWERS AVAILABLE
★ L.C.D.U. WATERLINE AVAILABLE
DATE 11/1/02
(★ BY OTHERS)

Grading Plan Approved as shown and/or noted
JAMES R. GILLS, P.E.
Lake County Engineer
By Date 11/1/02

APPROVED
PAINESVILLE TOWNSHIP
ZONING DEPARTMENT
2002-422

STATE OF OHIO
WILLARD F. SCHADE, JR.
6008
REGISTERED SURVEYOR

CERTIFICATION: DIMENSIONS ARE EXPRESSED IN FEET AND DECIMAL PARTS THERE OF MONUMENTS ARE AT POINTS SHOWN AND ARE CERTIFIED CORRECT

WILLARD F. SCHADE REG. SURVEYOR 6008