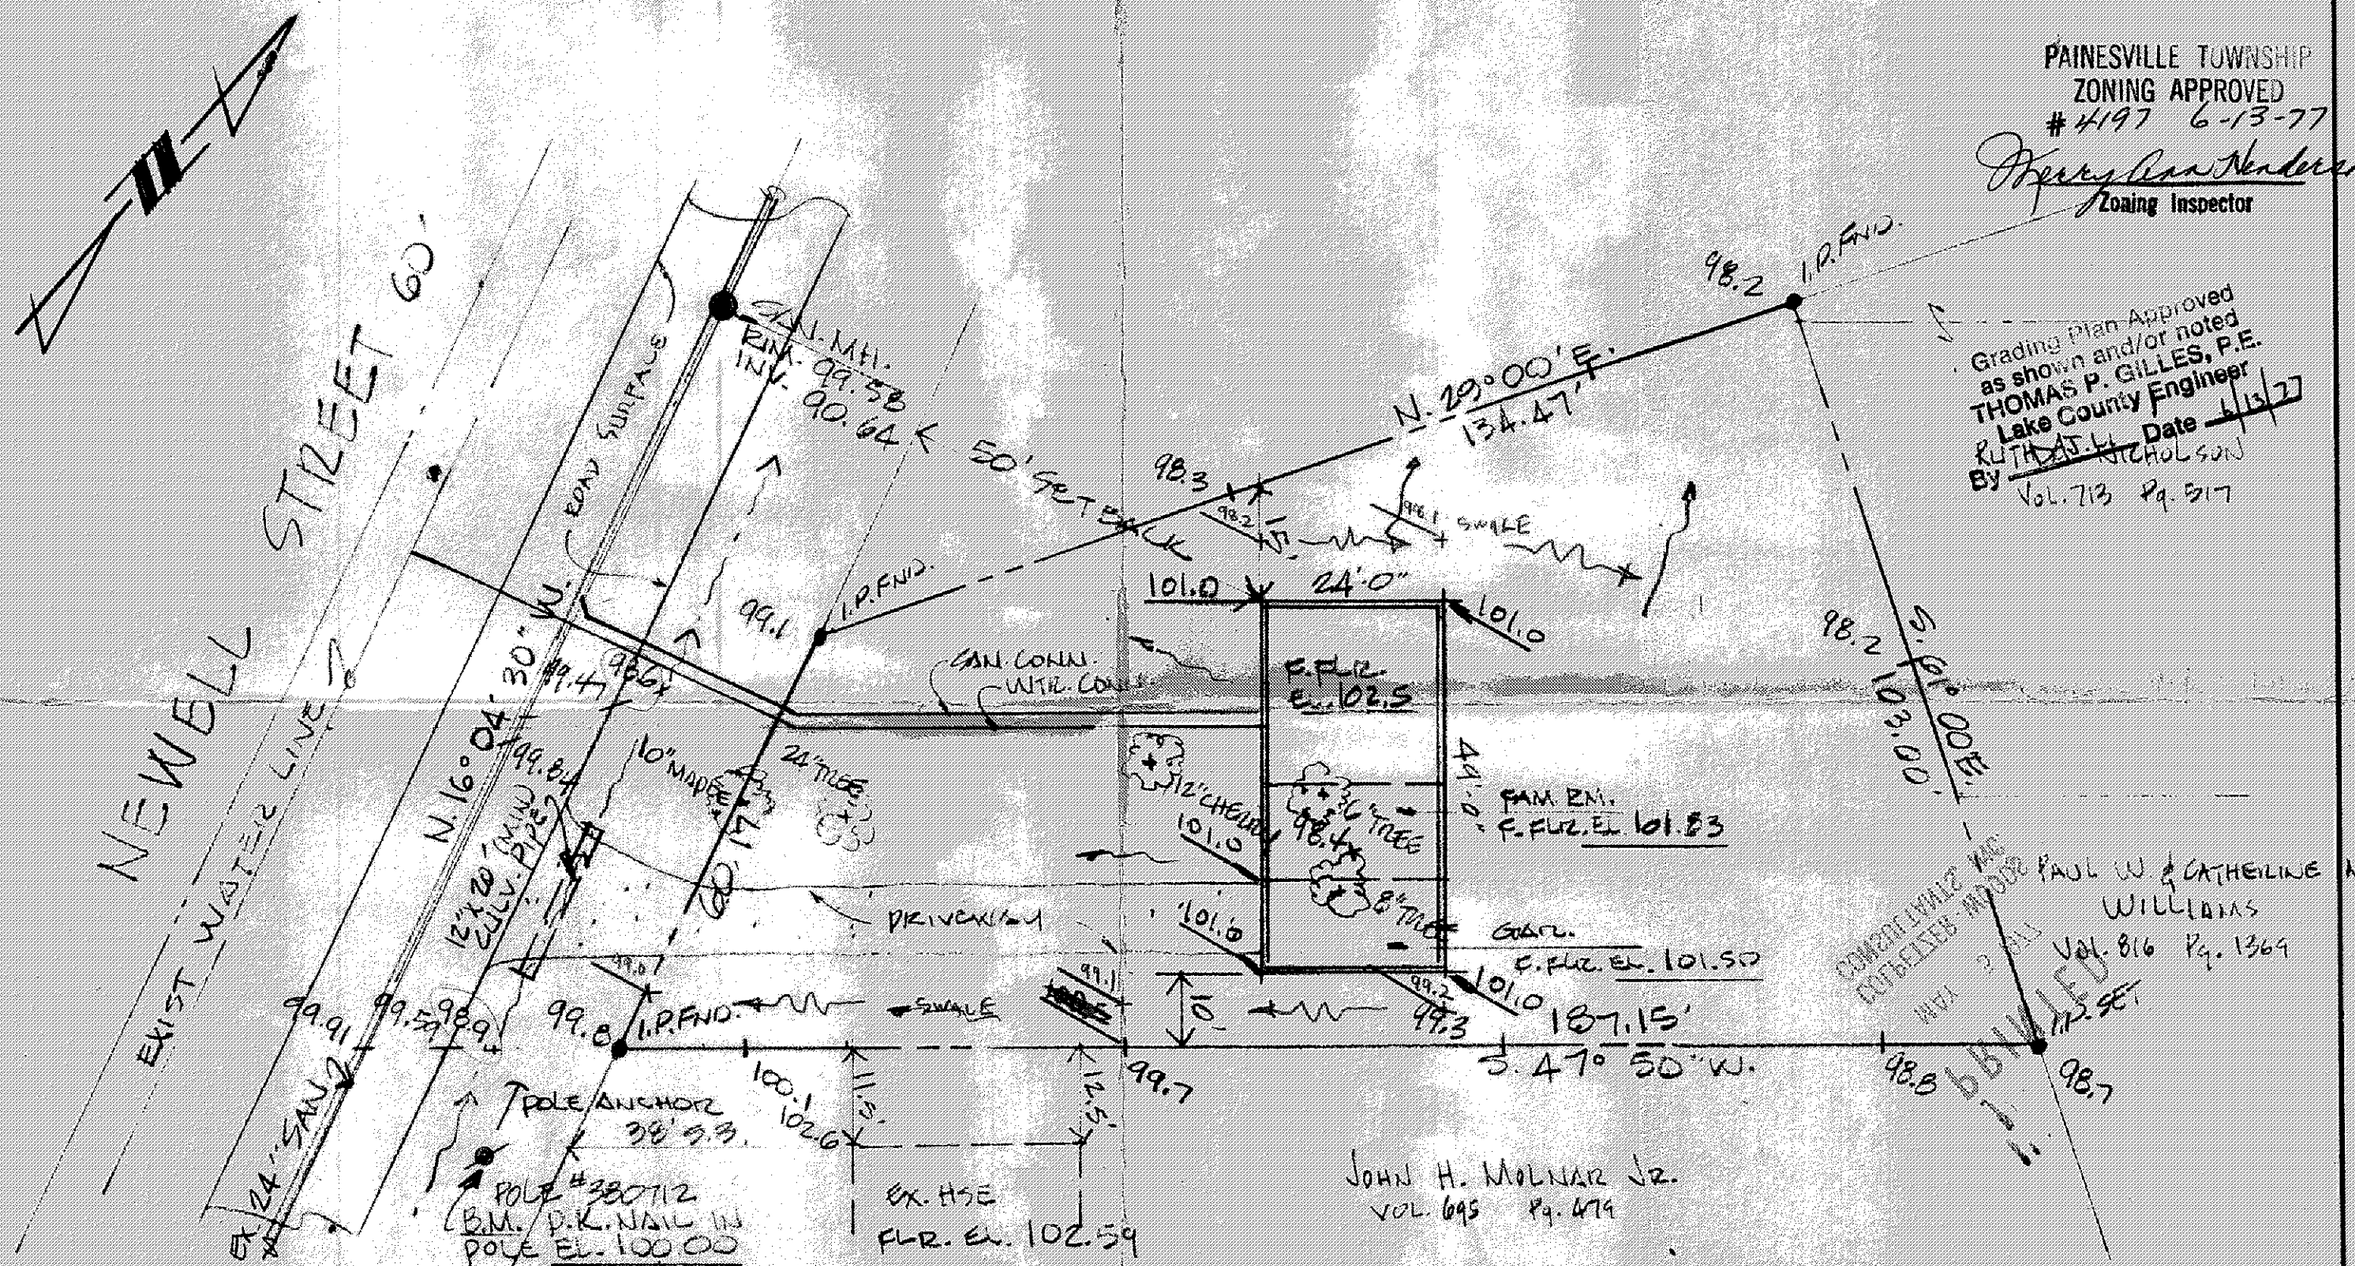

DESIGN CERTIFICATION

THIS PLAT WAS PREPARED BY ME, AND IS CORRECT TO THE BEST OF MY KNOWLEDGE AND BELIEF.

REG. SURVEYOR NO. 4785

AS BUILT CERTIFICATION

I HEREBY CERTIFY THAT THE CIRCLED GRADES ARE EXISTING FINISH GRADES CHECKED IN THE FIELD ON _____ AND THAT SURVEY IS CORRECT TO THE BEST OF MY KNOWLEDGE AND BELIEF.

REG. SURVEYOR NO. _____

COLPETZER · WOODS
CONSULTANTS, INC.
180 SOUTH STATE STREET • PAINESVILLE, OHIO 44077 • (216) 357-7569

DATE 5/4/77
SCALE 1" = 20'
DRWN BY GDB
CHKD BY #
JOB NO 77085
FB 294 PG 150

SITE PLAN FOR:
STEVEN WILLHOITE
705 RIVER STREET, GRAND RIVER, O.
BEING SUBLOT NO. 40 IN REVISED PLAT OF W.G. McCALL SUBDIVISION IN PAINESVILLE TWP. OHIO.