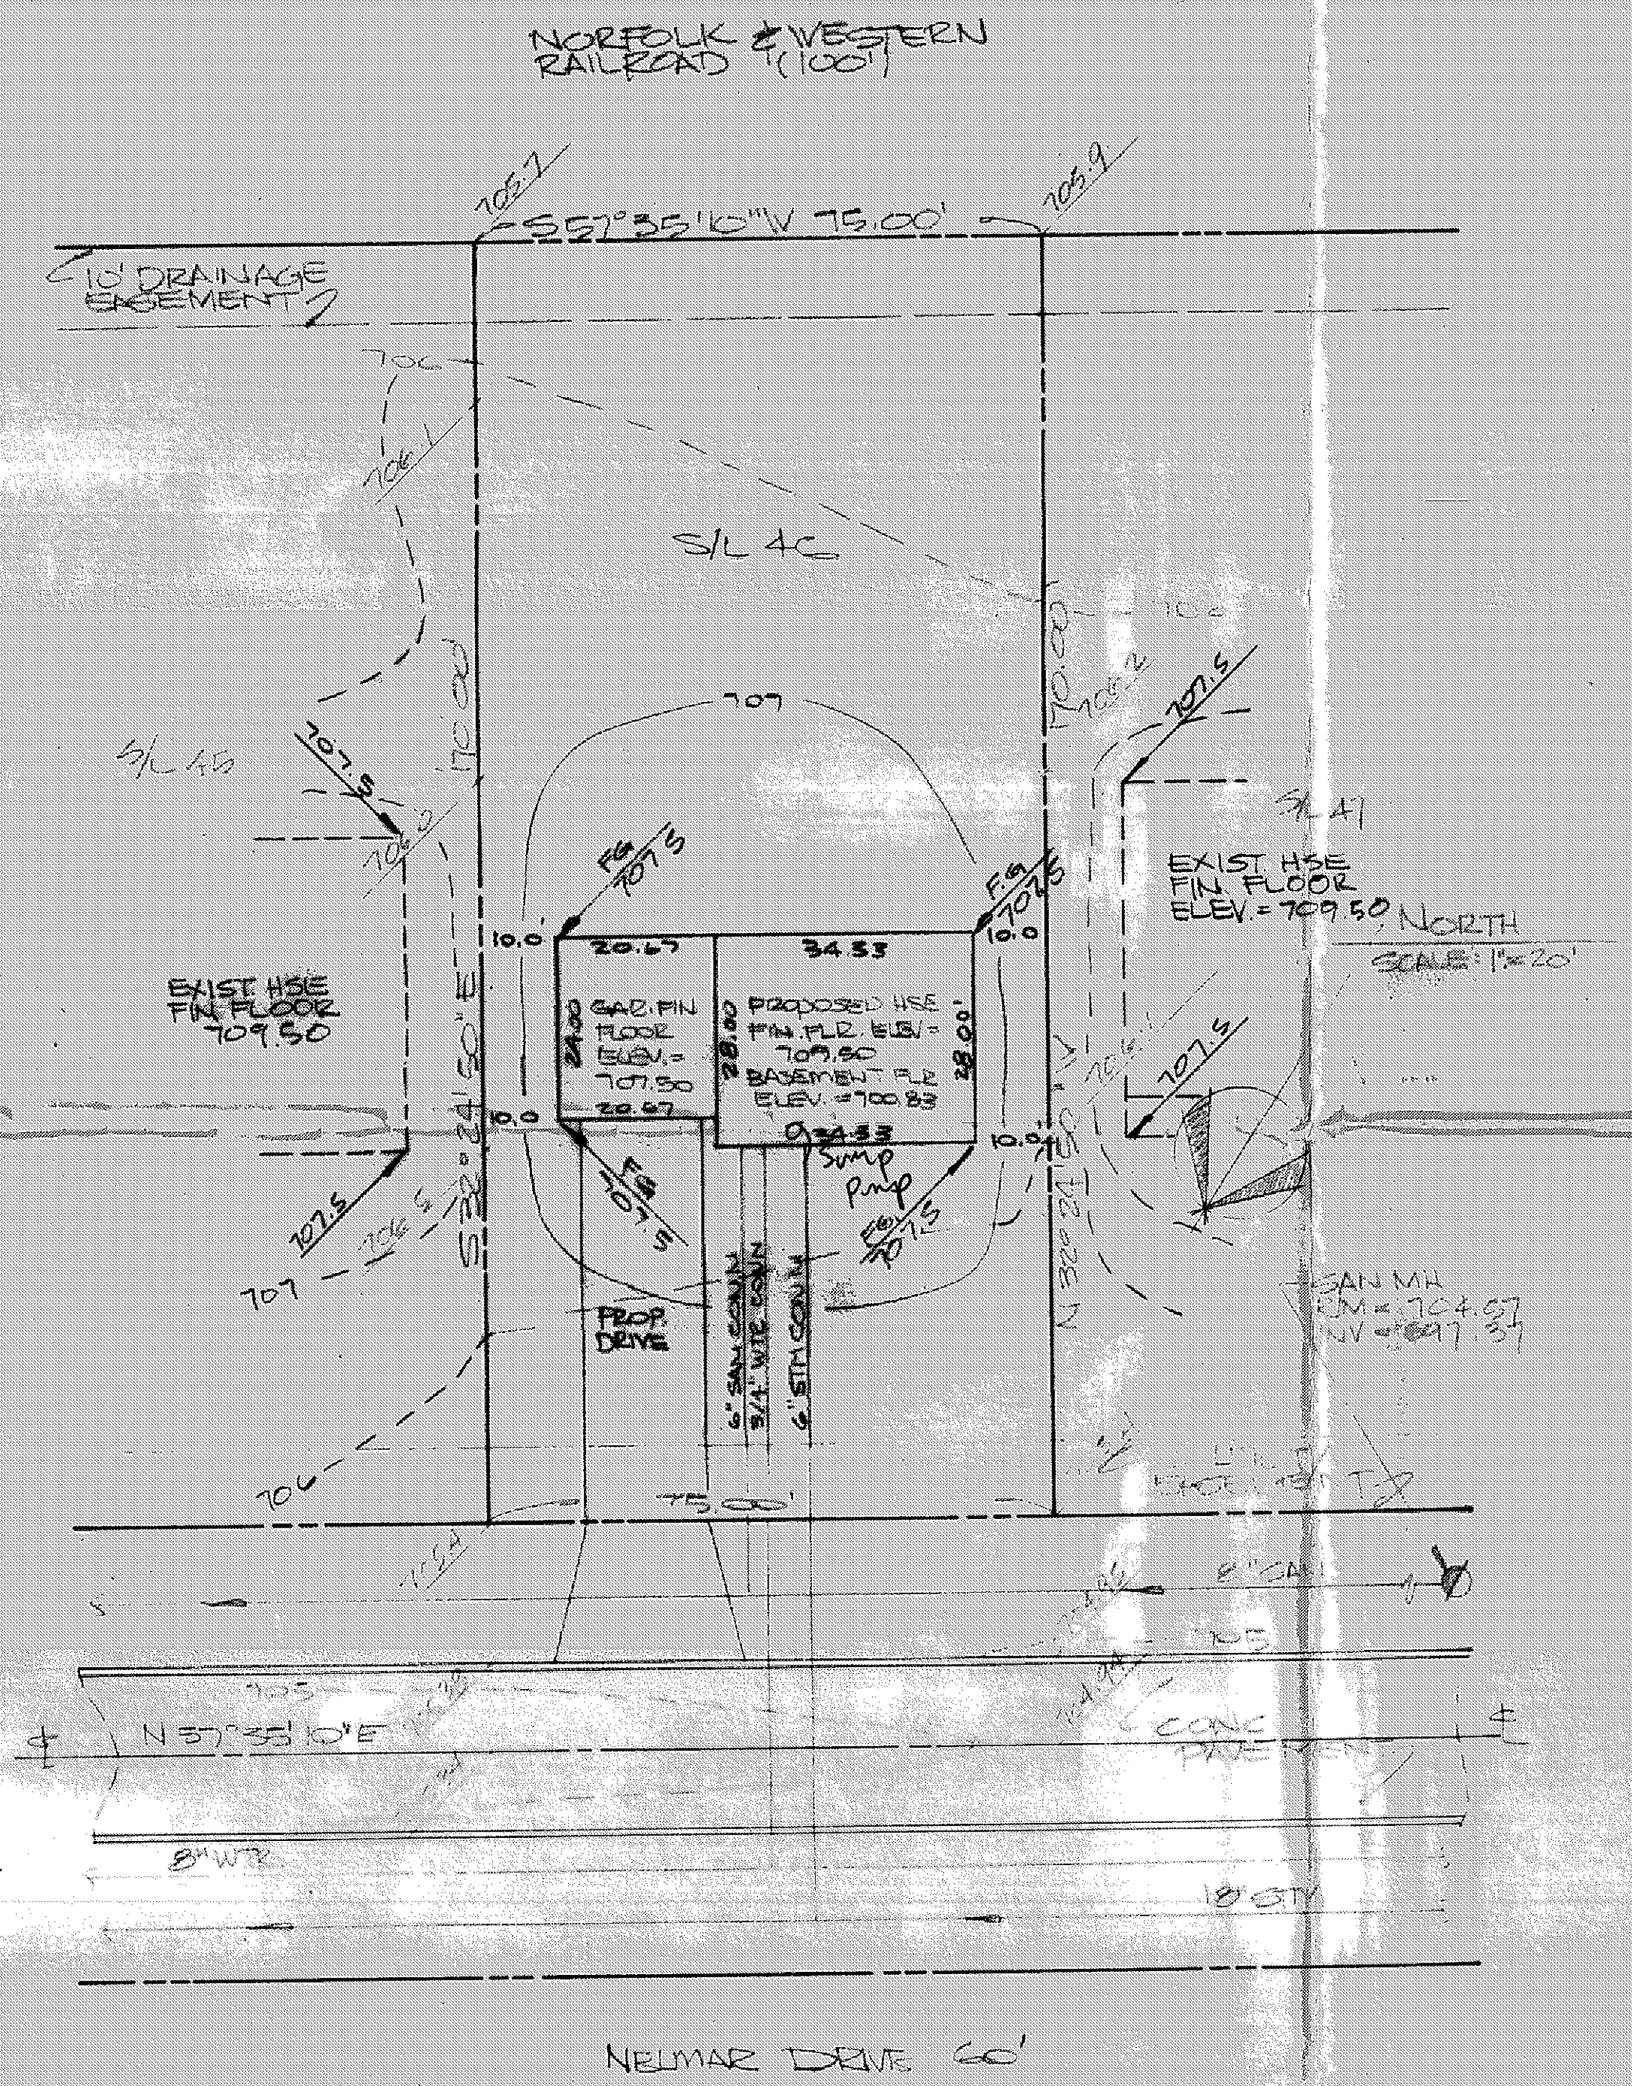


NOTES:

1. DRIVEWAY TO HAVE 6" APRON
2. ALL DOWNSPOUTS TO BE OUTLET TO SPLASH BLOCKS
3. BENCHMARK - TOP OF FIRE HYD. ACROSS FROM SUBLOT 42 ELEV = 709.21

EXISTING CONTOUR
PROPOSED CONTOUR

00.00 / 100.00 — EXISTING ELEVATION / PROPOSED ELEVATION

DIRECTION OF SURFACE DRAINAGE

THIS PLAT WAS PREPARED BY ME AND IS CORRECT TO THE BEST OF MY KNOWLEDGE

[signature] P.S. #6820

Grading Plan Approved as shown and/or noted
THOMAS P. GILLES, P.E.
Lake County Engineer
By GJH Date 8.12.93

APPROVED
PAINESVILLE TOWNSHIP
ZONING DEPARTMENT

SITE PLAN - SUBLOT 46 NELMAR DRIVE
IMPERIAL WOODS SUB No 2 PAINESVILLE TWP OH

| | | |
|---|---|---|
| SCALE: 1"=20' | APPROVED BY | DRAWN BY: [illegible] |
| DATE: MAR. 01 1990 | | |

PLAN PREPARED BY: HINE BAUGH AND ASSOCIATES
38083 W SPAULDING ST WILLOUGHBY OH 44094

216-946-1761

DRAWING NUMBER 90-16-46

TELEDYNE POST 18AB-14 - 17 x 22