DATE	SYM.	REVISION RECORD

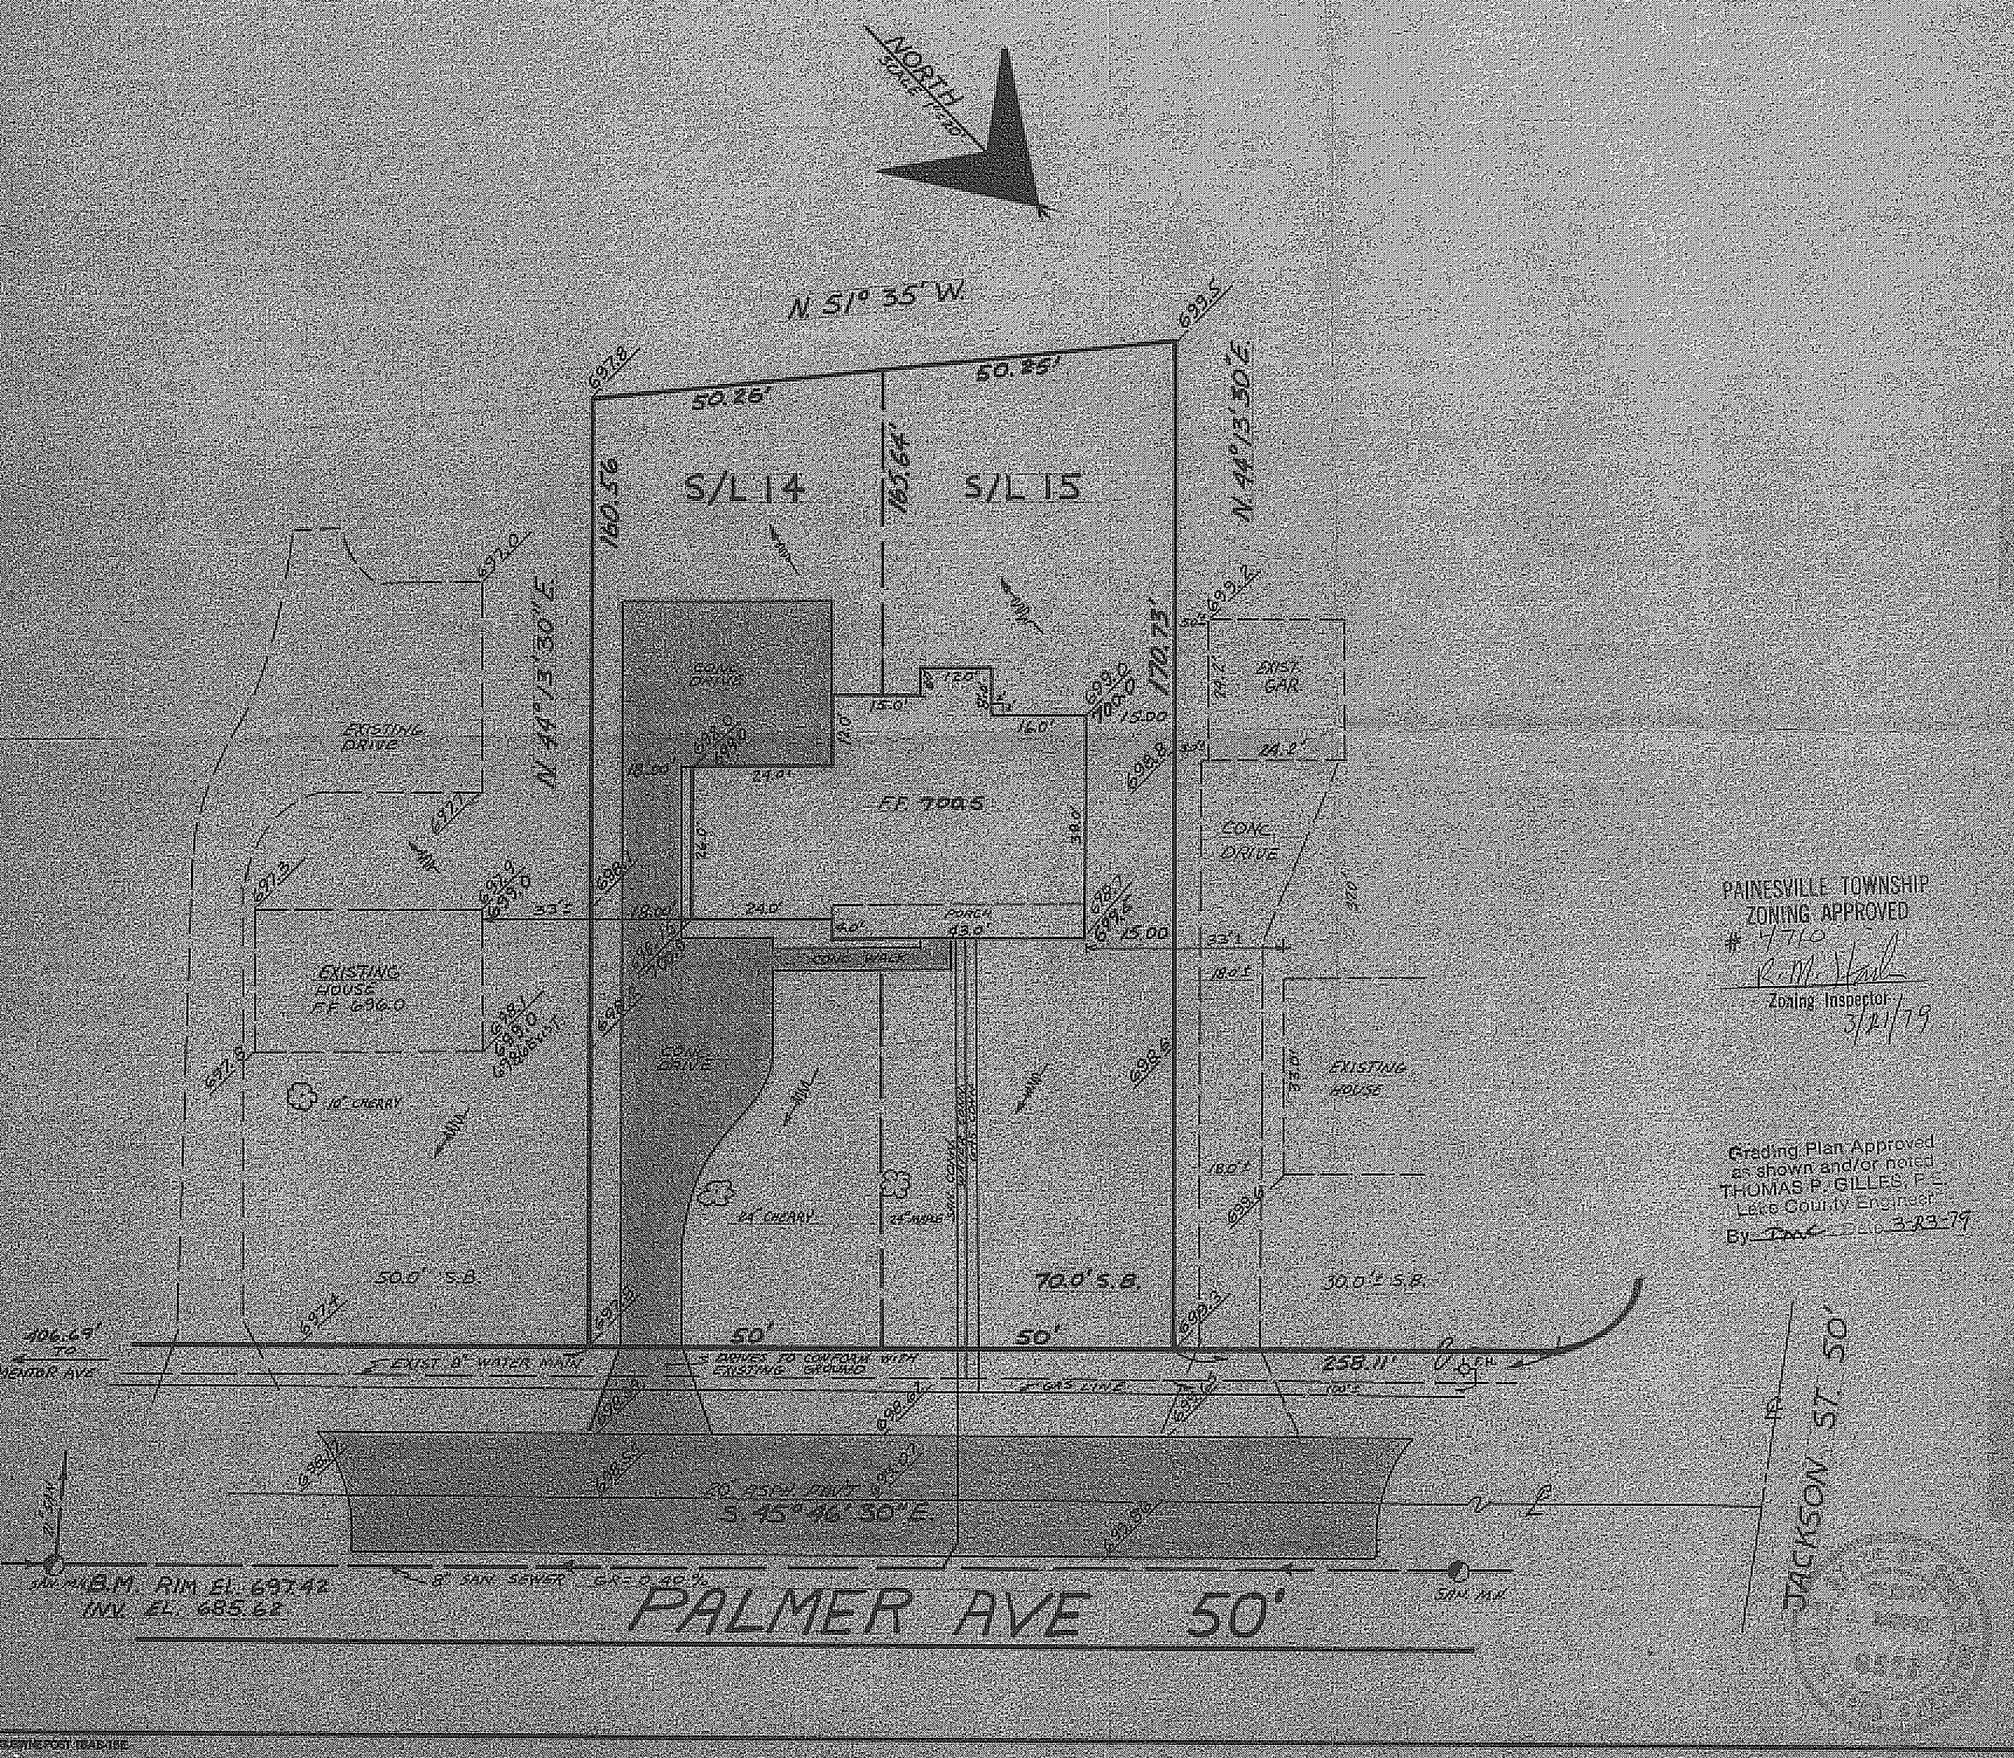

PAINESVILLE TOWNSHIP
ZONING APPROVED
4710
R.M. Hall
Zoning Inspector
3/21/79

Grading Plan Approved
as shown and/or noted
THOMAS P. GILLES, P.E.
Lake County Engineer
By [illegible] 3-23-79

SITE PLAN

PAINESVILLE TOWNSHIP — LAKE COUNTY, O

for: CARL PASQUARELLI
CLIENT — OWNER

HOUSE NO. — STREET — CITY

CLARADALE SUBD.
SUBDIVISION — TRACT NAME
VOL. NO. — PAGE NO.
14/15
LOT NO. — PALMER
STREET

LOT — TRACT
VOLUME — PAGE
PARCEL NO. — STREET

LEGEND

SANITARY MANHOLE
STORM MANHOLE
INLET OR CATCH BASIN
HYDRANT
EXISTING CONTOURS
PROPOSED CONTOURS
EXIST. ELEV. — PROP. ELEV.
WATER VALVE (GATE)
WATER METER (GATE)
ELEVATION
DIRECTION OF SURFACE DRAINAGE

REMARKS

ALL BOUNDARY DATA SHOWN WAS OBTAINED FROM LOCAL RECORD SUBDIVISION PLAT OR OTHER PUBLIC RECORDS.

LOCATIONS AS SHOWN OF ADJACENT WELLS AND SEPTIC TANKS OBTAINED LAKE COUNTY HEALTH DEPARTMENT.

DESIGN CERTIFICATION

THIS PLAT WAS PREPARED BY ME, AND IS CORRE TO THE BEST OF MY KNOWLEDGE AND BELIEF.

NAME — SURVEYOR — REGISTRATION NO.

CHECK LIST

NO. OF BEDROOMS
COMPLETION
DATE
DRIVES
TIE TO NEAREST STREET
ALREADY NO. OWNER, NO.
AUTHORIZING NUMBER
PLOT DIMENSIONS FIND ON
PLOT, TYPE SEE DRAWING
SEWER TYPE WITH TRUCKING
SIDEWALK TYPE WITH TRUCKING
CULVERT TYPE NO. LENGTH
PLOT TYPE WITH
WATER MAIN SIZE LOCATION
SAN. SEWER SIZE LOCATION
SEWER SIZE & LOC. LOC.
STORM SEWER SIZE & LOC. LOC.
STORM INL. CAP. SIZE INV.
FACT. TYPE CATCH COMBI
GAS LINE LOC. SIZE TRUCK
TELEPHONE LOCATION
WELL LOCATION
ISOLATION WATER FROM WELL

CREATIVE CONSTRUCTION COMPANY
1390 WEST JACKSON STREET
PAINESVILLE, OHIO 44077

SCALE: 1"=20'	APPROVED BY:	DRAWN BY:
DATE: 3/16/79	3/19/78	

85 PALMER

DRAWING NO. 000