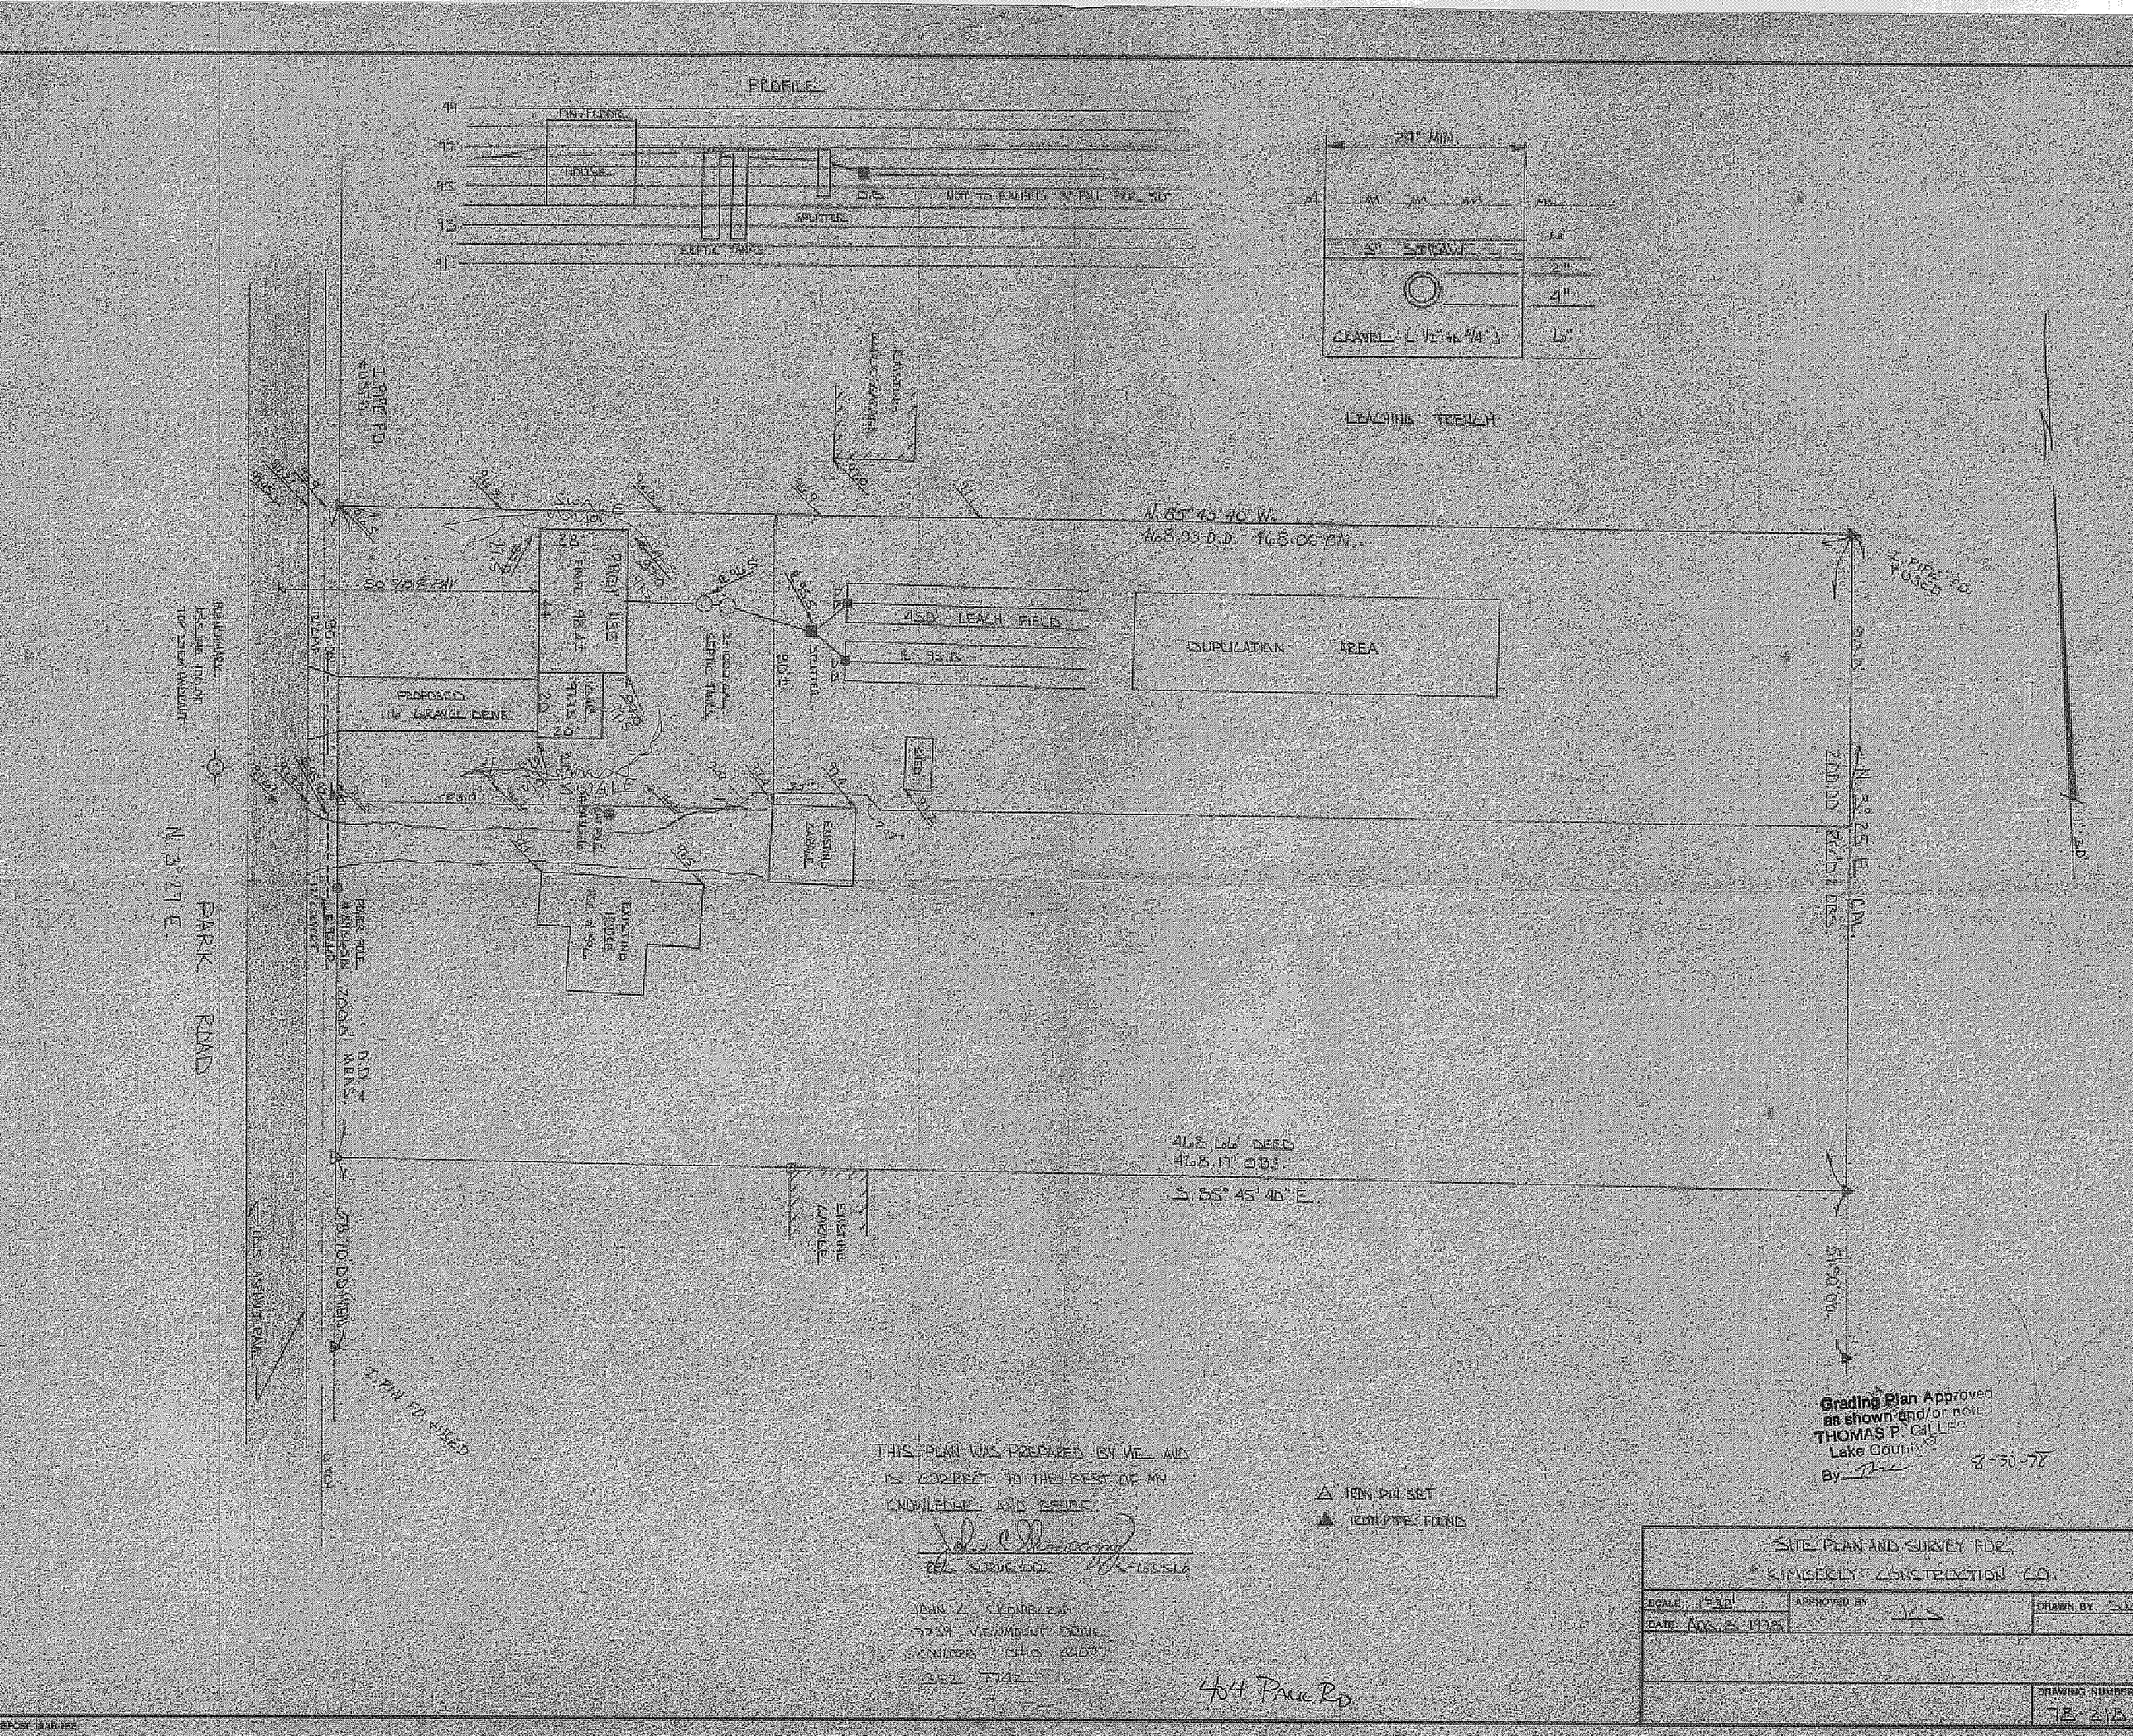
PROFILE
LEACHING TRENCH
24" MIN.
3" STRAW
GRAVEL (1/2" to 3/4")
N. 85° 45' 40" W.
468.93 D.D. 468.06 CM.
450' LEACH FIELD
DUPLICATION AREA
PROPOSED 16' GRAVEL DRIVE
SWALE
EXISTING GARAGE
EXISTING HOUSE
PARK ROAD
N. 3° 27' E.
N. 3° 25' E. CAL.
468.66' DEED
468.17' OBS.
S. 85° 45' 40" E.
I. PIN FD. USED
I. PIPE FD. USED
THIS PLAN WAS PREPARED BY ME AND IS CORRECT TO THE BEST OF MY KNOWLEDGE AND BELIEF.
REG. SURVEYOR
JOHN C. SKONIECZNY
7739 VIEWMOUNT DRIVE
CONCORD OHIO 44077
352 7742
IRON PIN SET
IRON PIPE FOUND
404 PARK RD.
Grading Plan Approved as shown and/or noted
THOMAS P. GILLES
Lake County
By
8-30-78
SITE PLAN AND SURVEY FOR
KIMBERLY CONSTRUCTION CO.
SCALE 1"=30'
DATE AUG. 8, 1978
APPROVED BY
DRAWN BY
DRAWING NUMBER
78-218