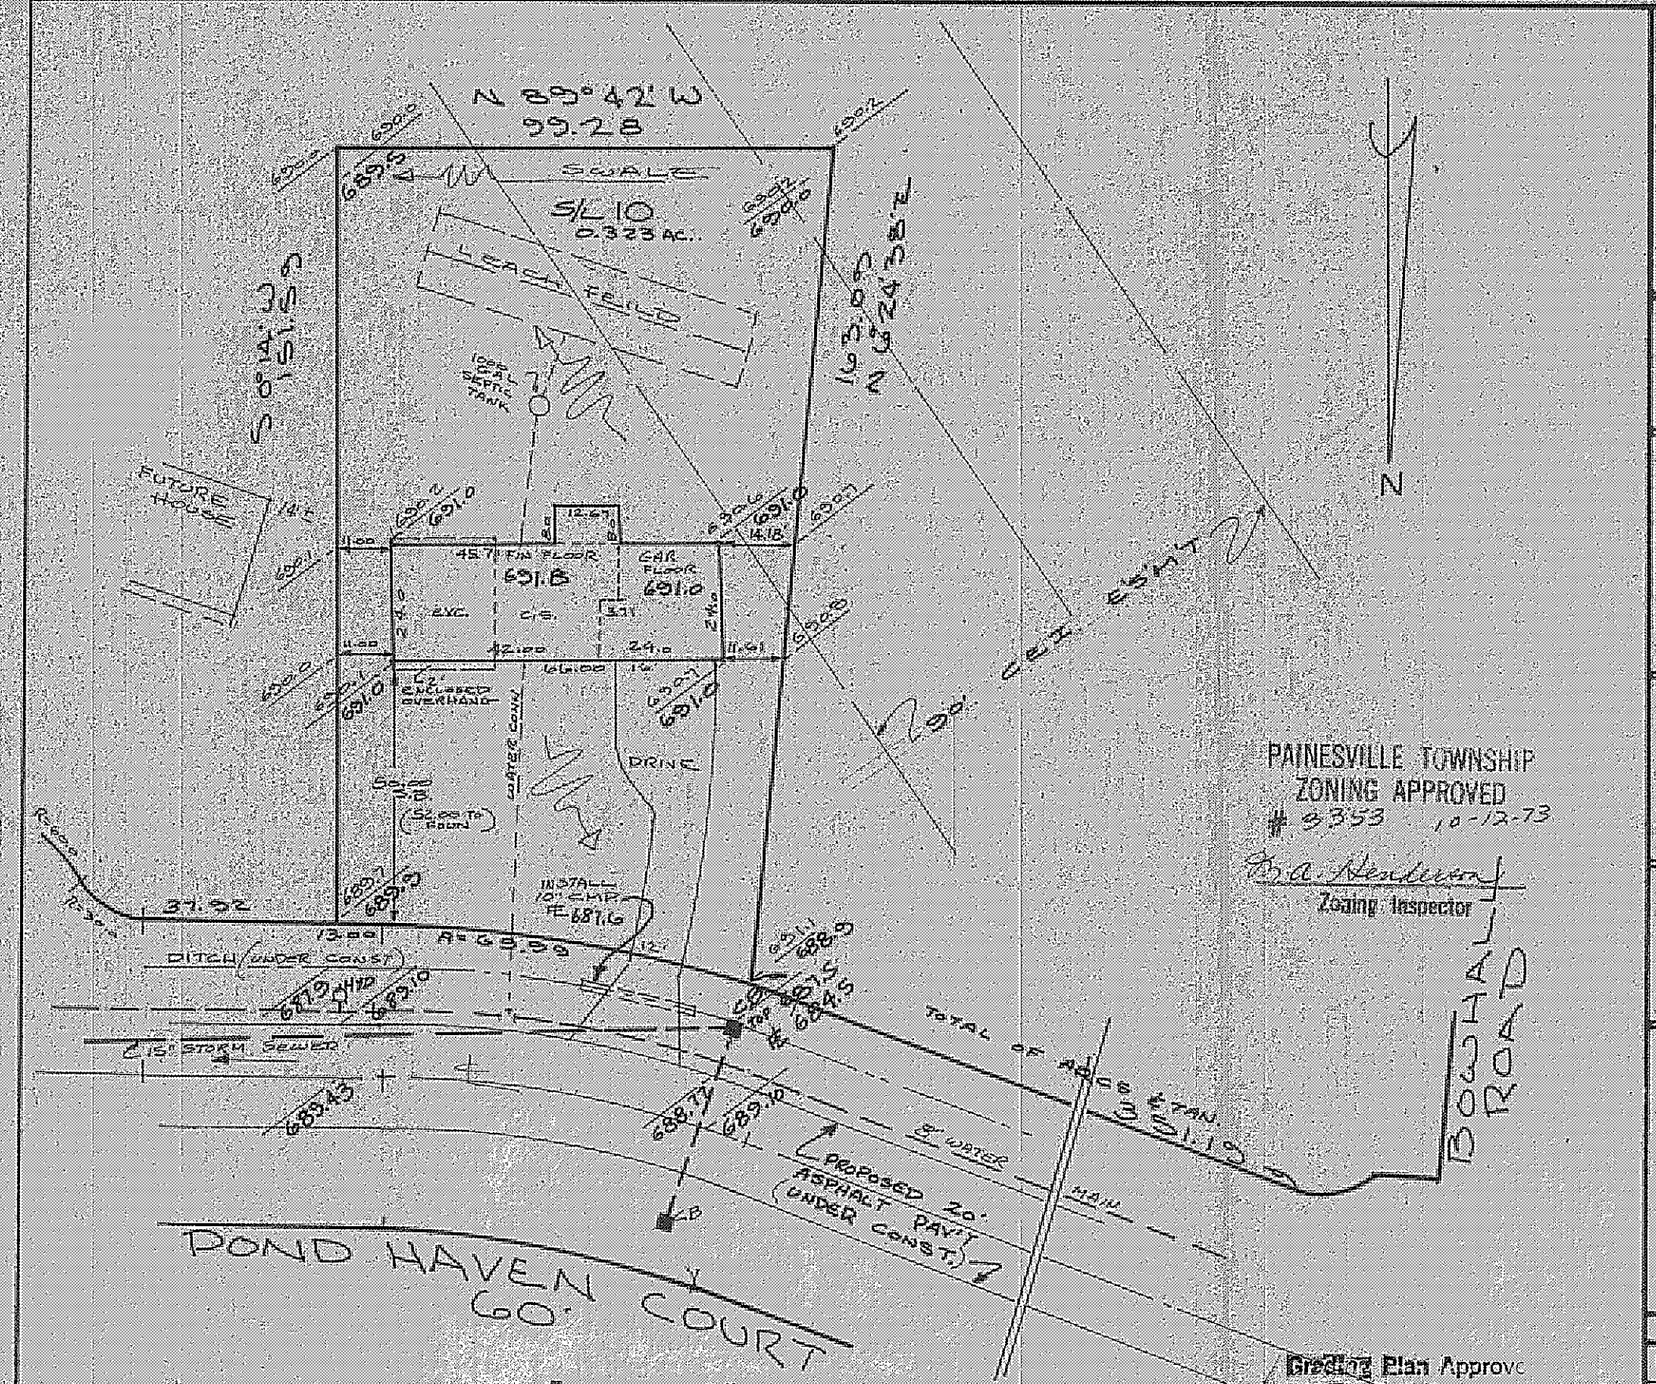

PAINESVILLE TOWNSHIP
ZONING APPROVED
8353 10-12-73
B.A. Henderson
Zoning Inspector

Grading Plan Approved as shown and/or noted
THOMAS P. GILLES, P.E.
Lake County Engineer
By _____ Date 10-12-73

BENCHMARK
TOP OF HYDRANT @ NW CORNER BOSTIAD & POND HAVEN CT.
ELEV 694.85

"AS BUILT" CERTIFICATION

I, HEREBY CERTIFY THAT THE CIRCLED GRADES ARE EXISTING FINISH GRADES CHECKED IN FIELD ON _____ 19__ BY SURVEYING AND ARE CORRECT TO THE BEST OF MY KNOWLEDGE AND BELIEF.

_____ REG. NO.

SITE PLAN

PAINESVILLE TOWNSHIP — LAKE COUNTY, OHIO

for B.S.M. (CLIENT / OWNER)

ADDRESS _____ STREET _____ CITY _____ ZIP _____

HEMLOCK HTS #2 (SUBDIVISION NAME) SEC. 5-B (VOL. - PG.)

10 (SUBLOT NO.) POND HAVEN (STREET)

LOT _____ TRACT _____

VOLUME _____ PAGE _____

PERM. PARCEL # _____ STREET _____

LEGEND

- SANITARY MANHOLE
- STORM MANHOLE
- INLET OR CATCH BASIN
- HYDRANT
- EXISTING CONTOURS
- PROPOSED CONTOURS
- EXIST. ELEV — 100.0
- 100.0 PROP. ELEV
- WATER VALVE (GAS)
- WATER METER (GAS)
- AS BUILT ELEVATION 100.0
- INDICATES DIRECTION OF SURFACE DRAINAGE

REMARKS

ALL BOUNDARY DATA SHOWN WAS OBTAINED FROM (DEEDS, RECORDED SUBDIVISION, PLAT, OR OTHER PUBLIC RECORDS.)

DESIGN CERTIFICATION

THIS PLAT WAS PREPARED BY ME, AND IS CORRECT TO THE BEST OF MY KNOWLEDGE AND BELIEF.

Richard J. Blake PS # 5244
NAME SURVEYOR REGISTRATION NO.

CHECK LIST

- DIMENSIONS
- BEARINGS
- TIE TO NEAREST STREET
- SUBLOT NO PARCEL NO
- SURROUNDING OWNERS
- BLDG DIMENSIONS FIN GR
- BLDG TIES FLR GRADES
- APRON TYPE WIDTH THICKNESS
- SIDEWALK TYPE WIDTH THICKNESS
- CULVERT TYPE DIA LENGTH
- WATER MAIN SIZE LOCATION
- SAN SEWER SIZE % GR LOC
- SAN M H CAST ELEV INV ELEV
- SAN CONN SIZE LOC DEPTH
- STORM SEWER SIZE % GR LOC
- STORM MH CAST ELEV INV ELEV
- PAVT TYPE GRADE CURBS
- GAS LINE LOC SIZE PRESSURE
- SEPTIC TANK SIZE LOC
- WELL LOCATION

REVISIONS		
NO	DATE	BY
1		
2		
3		
4		
5		

PLAN PREPARED BY:
DEBEVEC, SALO & ASSOC., INC.
NAME
130 EAST JACKSON ST, PAINESVILLE
ADDRESS

DRAWN BY RJB	SCALE 1" = 30	PHONE NO
CHK'D	DATE OCT 10 '73	DRAWING NO 4011-10