# SITE PLAN

PAINESVILLE TOWNSHIP — LAKE COUNTY, OHIO

**for:** DAVE MURACO (CLIENT / OWNER)

ADDRESS — STREET — CITY — ZIP

| | |
|---|---|
| HEATHERSTONE VILLAGE (SUBDIVISION NAME) | LOT — TRACT |
| Z-35 (VOL. - PG.) | VOLUME — PAGE |
| 48 (SUBLOT NO.) — RUTGERS (STREET) | PERM. PARCEL NO. — STREET |

## LEGEND

SANITARY MANHOLE
STORM MANHOLE
INLET OR CATCH BASIN
HYDRANT
EXISTING CONTOURS
PROPOSED CONTOURS
EXIST. ELEV. 100.0 — 100.0 PROP. ELEV.
WATER VALVE (GAS)
WATER METER (GAS)
AS BUILT ELEVATION 100.0
INDICATES DIRECTION OF SURFACE DRAINAGE

## REMARKS

ALL BOUNDARY DATA SHOWN WAS OBTAINED FROM (DEEDS, RECORDED SUBDIVISION PLAT OR OTHER PUBLIC RECORDS)

LOCATIONS AS SHOWN OF ADJACENT WELLS AND SEPTIC TANKS OBTAINED FROM LAKE COUNTY HEALTH DEPARTMENT

## DESIGN CERTIFICATION

THIS PLAT WAS PREPARED BY ME, AND IS CORRECT TO THE BEST OF MY KNOWLEDGE AND BELIEF.

Bernard D. Westhoff — Ohio 6634
NAME — SURVEYOR — REGISTRATION NO.

Construction Plan Approved [illegible] and/or noted [illegible] GILLES, P.E. [illegible] County Engineer
By [illegible] Date 10/14/86

## CHECK LIST

NO. OF BEDROOMS
DIMENSIONS
BEARINGS
TIE TO NEAREST STREET
SUBLOT NO. PARCEL NO.
SURROUNDING OWNERS
BLDG. DIMENSIONS FIN. GR.
BLDG. TIES FL'R. GRADES
APRON TYPE WIDTH THICKNESS
SIDEWALK TYPE WIDTH THICKNESS
CULVERT TYPE DIA., LENGTH
ROCK OUTCROPPINGS
WATER MAIN SIZE, LOCATION
SAN. SEWER SIZE % GR. LOC.
SAN. MH. CAST. ELEV. INV. ELEV.
SAN. CONN. SIZE, LOC. DEPTH
STORM SEWER SIZE % GR. LOC.
STORM MH. CAST ELEV. INV. ELEV.
PAV'T TYPE GRADE CURBS
GAS LINE LOC. SIZE PRESSURE
SEPTIC TANK LOCATION & DUPLICATION AREA
WELL LOCATION
ISOLATION RADIUS FROM WELL

| REVISIONS | | |
|---|---|---|
| NO. | DATE | BY |
| 1 | | |
| 2 | | |
| 3 | | |
| 4 | | |
| 5 | | |

PLAN PREPARED BY: A'TERRA ENGINEERING & SURVEYING, INC.

| | | |
|---|---|---|
| DRAWN BY J.R. | SCALE 1" = 20' | PHONE NO. 352-9250 |
| CHK'D. [illegible] | DATE AUGUST 86' | DRAWING NO. 860026-00 |
| CREW CHIEF T.O. | APP'D. | |

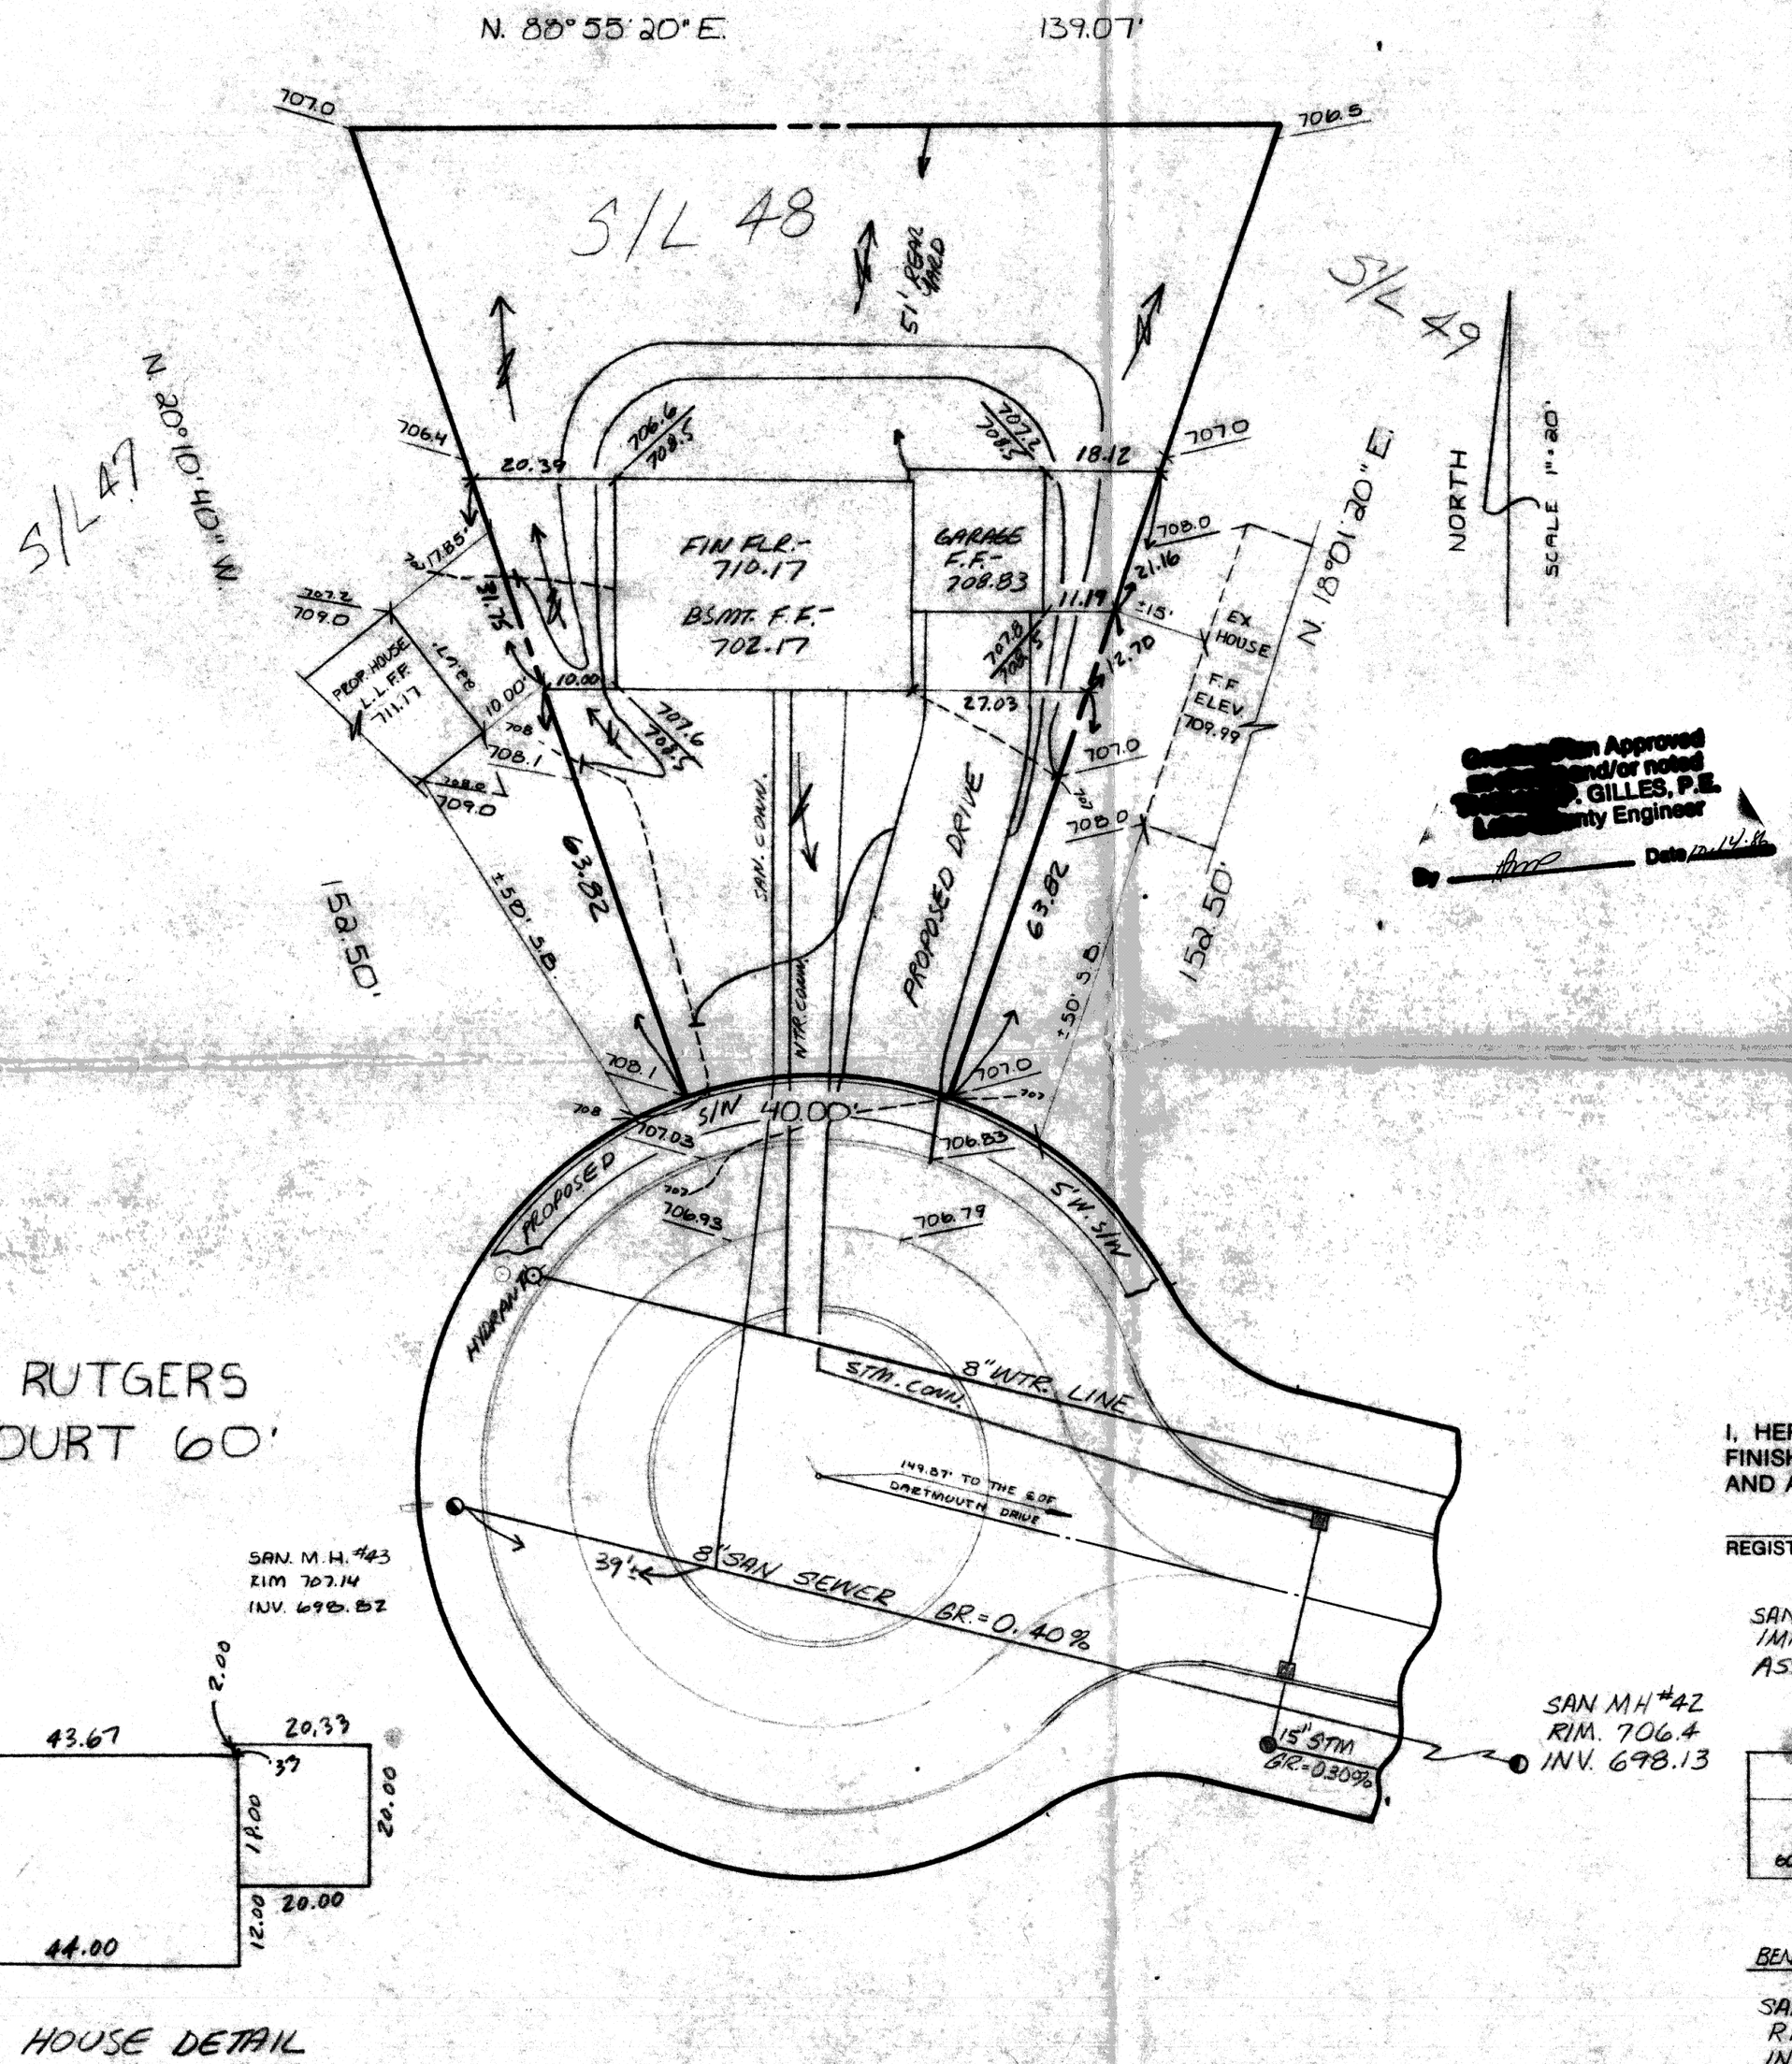


## "AS BUILT" CERTIFICATION

I, HEREBY CERTIFY THAT THE CIRCLED GRADES ARE EXISTING FINISH GRADES CHECKED IN THE FIELD ON _____, 19____ AND ARE CORRECT TO THE BEST OF MY KNOWLEDGE AND BELIEF.

REGISTERED SURVEYOR — REG. NO.

SAN. RIM ELEVATION TAKEN OFF OF PROPOSED IMPROVEMENT PLANS PER ENVIRONMENTAL ASSOC. INC. SOLON, OHIO

| CURVE DATA | | | | |
|---|---|---|---|---|
| R | A | Δ | C | CB |
| 60.00' | 40.00' | 38°12'00" | 39.27' | N.88°55'20"E. |

BENCHMARK:
SAN. SEWER M.H. #43
RIM EL. 707.14
INV. 698.82

This Permit Expires OCT 09 1987
PAINESVILLE TOWNSHIP ZONING APPROVED
# 6532
Willis E. Meunier
Zoning Inspector 10/9/86 860026