SITE PLAN

PAINESVILLE TOWNSHIP — LAKE COUNTY, OHIO

for: RYAN HOMES (CLIENT / OWNER)

ADDRESS — STREET — CITY — ZIP

PARK ESTATES (SUBDIVISION NAME) — VOL. — PG. — LOT — TRACT

56 (SUBLOT NO.) — STATTEN CT. (STREET) — VOLUME — PAGE — PERM. PARCEL NO. — STREET

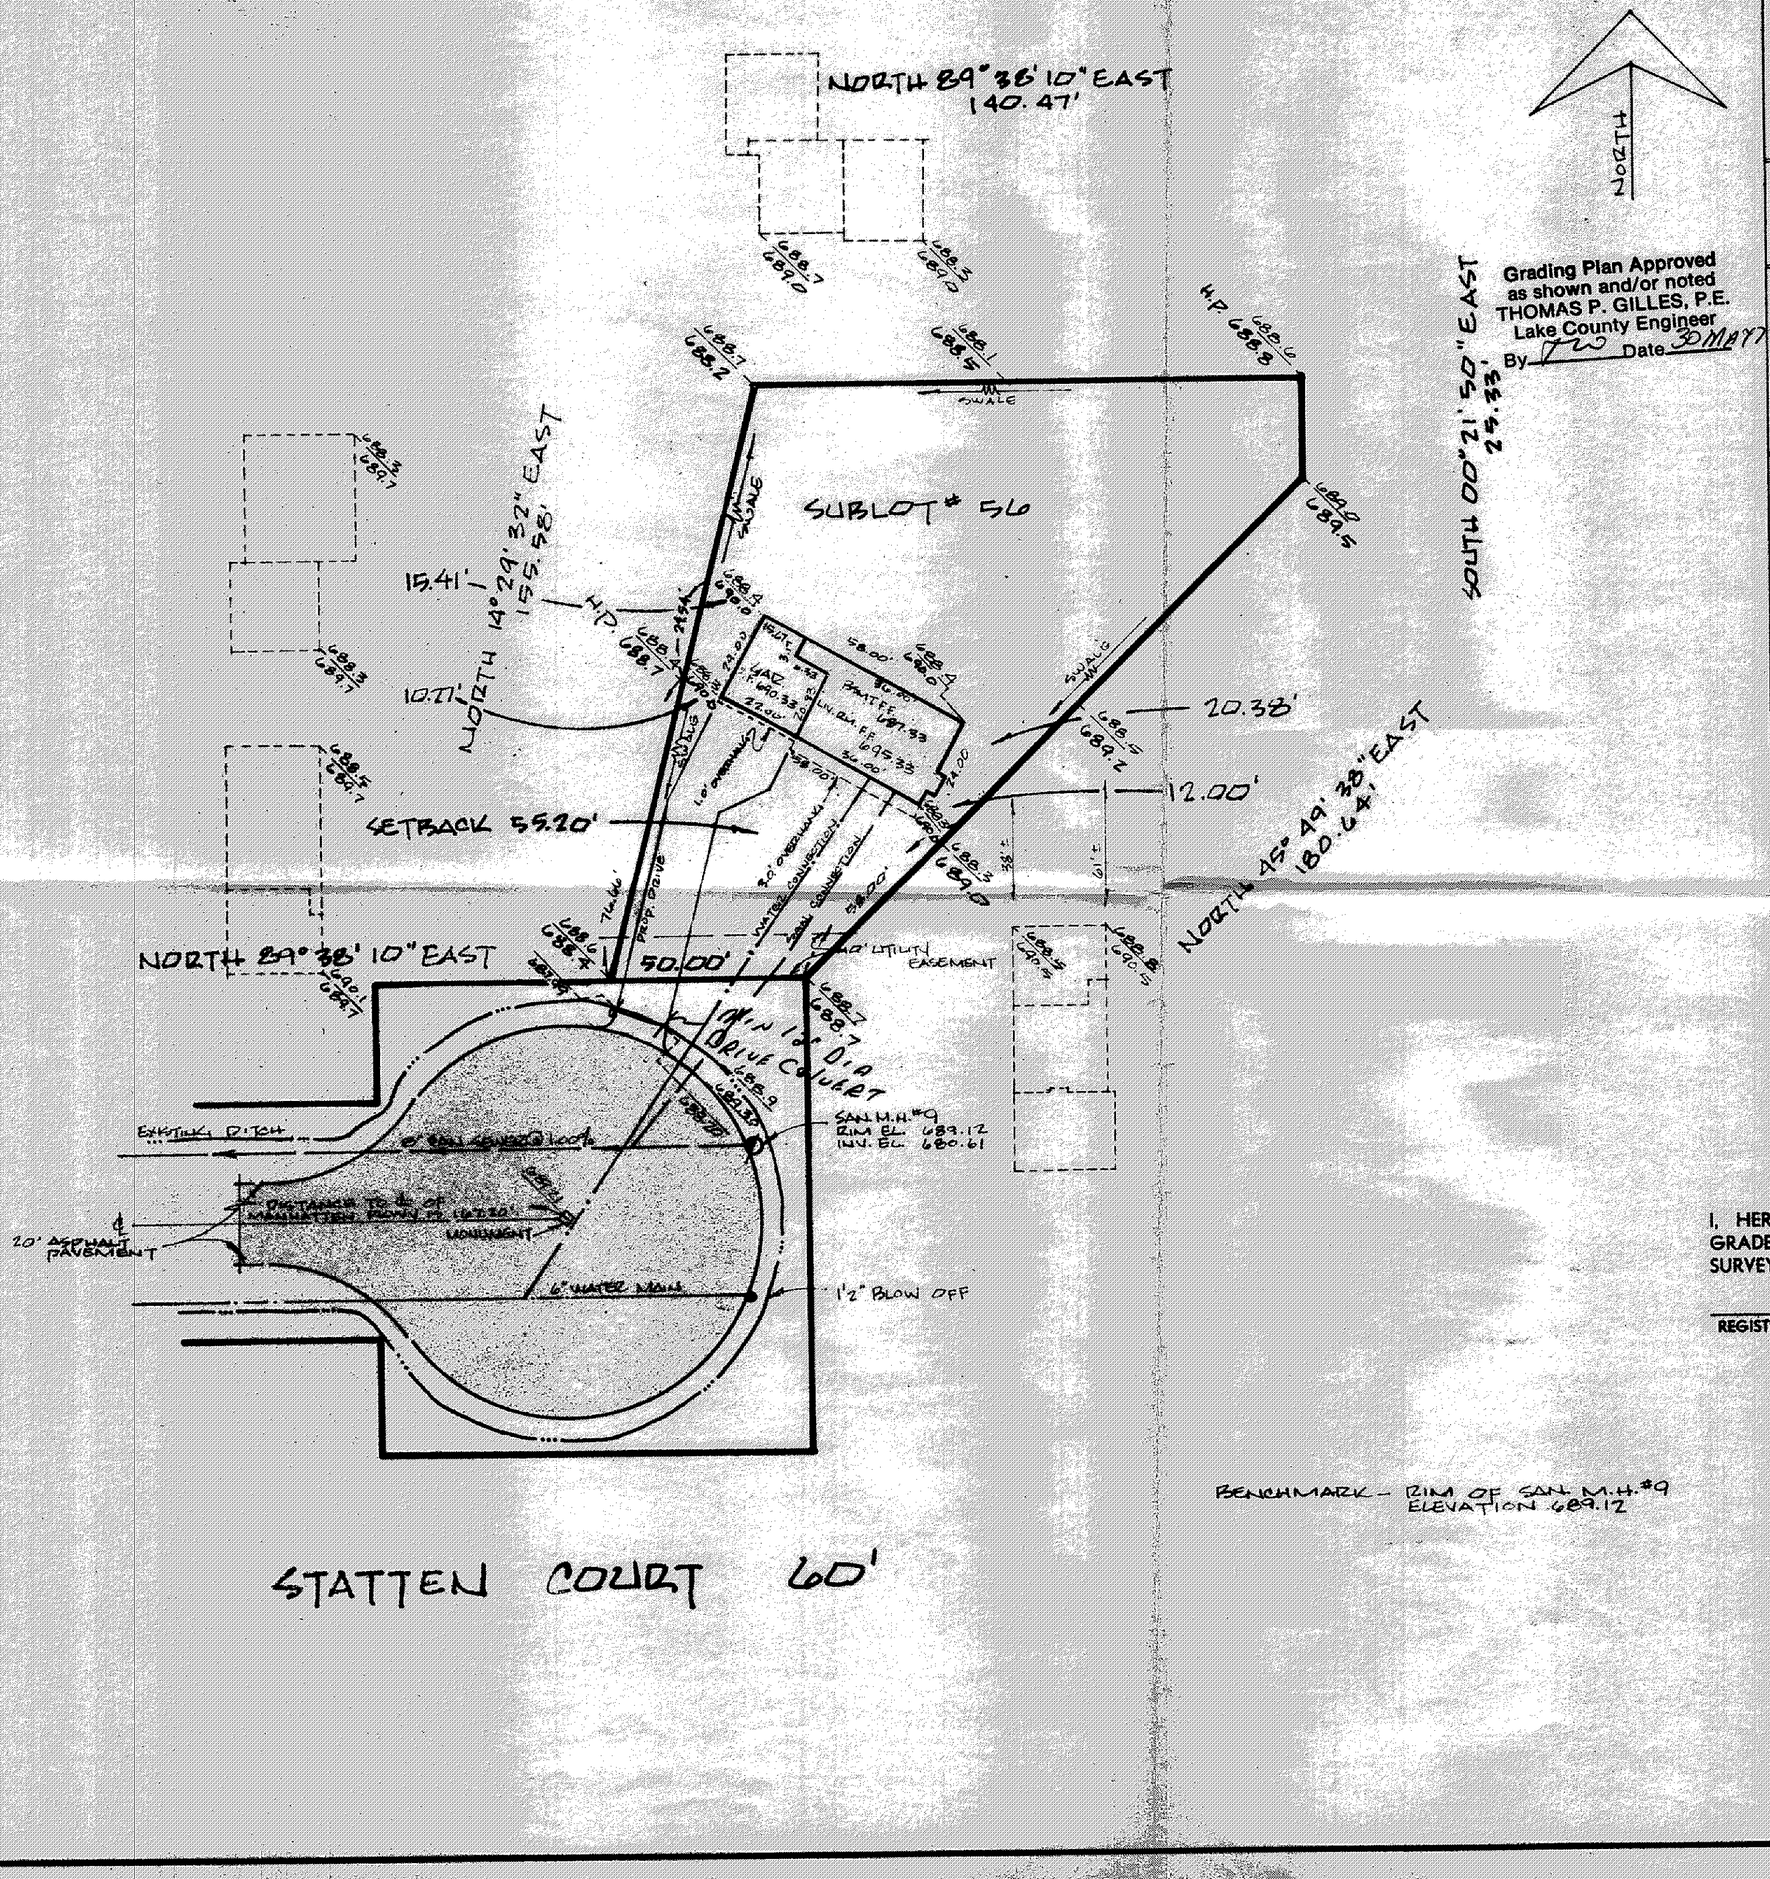

LEGEND

SANITARY MANHOLE	◐	WATER VALVE (GAS)	⊕
STORM MANHOLE	●	WATER METER (GAS)	⊟
INLET OR CATCH BASIN	■	AS BUILT ELEVATION	100.0
HYDRANT	⊙		
EXISTING CONTOURS		INDICATES DIRECTION OF SURFACE DRAINAGE	
PROPOSED CONTOURS			
EXIST. ELEV. 100.0 / PROP. ELEV. 100.0			

REMARKS

ALL BOUNDARY DATA SHOWN WAS OBTAINED FROM (DEEDS, RECORDED SUBDIVISION PLAT OR OTHER PUBLIC RECORDS)

LOCATIONS AS SHOWN OF ADJACENT WELLS AND SEPTIC TANKS OBTAINED FROM LAKE COUNTY HEALTH DEPARTMENT

DESIGN CERTIFICATION

THIS PLAT WAS PREPARED BY ME, AND IS CORRECT TO THE BEST OF MY KNOWLEDGE AND BELIEF.

Edward J. Debevec — SURVEYOR — #4514 REGISTRATION NO.

CHECK LIST

NO. OF BEDROOMS	WATER MAIN SIZE, LOCATION
DIMENSIONS	SAN. SEWER SIZE % GR. LOC.
BEARINGS	SAN. MH. CAST. ELEV. INV. ELEV.
TIE TO NEAREST STREET	SAN. CONN. SIZE, LOC. DEPTH
SUBLOT NO. PARCEL NO.	STORM SEWER SIZE % GR. LOC.
SURROUNDING OWNERS	STORM MH. CAST ELEV. INV. ELEV.
BLDG. DIMENSIONS FIN. GR.	PAV'T TYPE GRADE CURBS
BLDG. TIES FL'R. GRADES	GAS LINE LOC. SIZE PRESSURE
APRON TYPE WIDTH THICKNESS	SEPTIC TANK LOCATION & DUPLICATION AREA
SIDEWALK TYPE WIDTH THICKNESS	WELL LOCATION
CULVERT TYPE DIA., LENGTH	ISOLATION RADIUS FROM WELL
ROCK OUTCROPPINGS	

REVISIONS			PLAN PREPARED BY: DEBEVEC · SALO & ASSOCIATES, INC. PAINESVILLE, OHIO		
NO.	DATE	BY			
1					
2					
3			DRAWN BY KELLY	SCALE 1"=30'	PHONE NO. 352-9260
4			CHK'D. R.K.	DATE 5/19/78	DRAWING NO. 4980-56
5			CREW CHIEF —	APP'D. —	

"AS BUILT" CERTIFICATION

I, HEREBY CERTIFY THAT THE CIRCLED GRADES ARE EXISTING FINISH GRADES CHECKED IN FIELD ON 19 BY SURVEYING AND ARE CORRECT TO THE BEST OF MY KNOWLEDGE AND BELIEF.

REGISTERED SURVEYOR — REG. NO.

BENCHMARK – RIM OF SAN. M.H. #9
ELEVATION 689.12

MAY 24 1978 4980-56