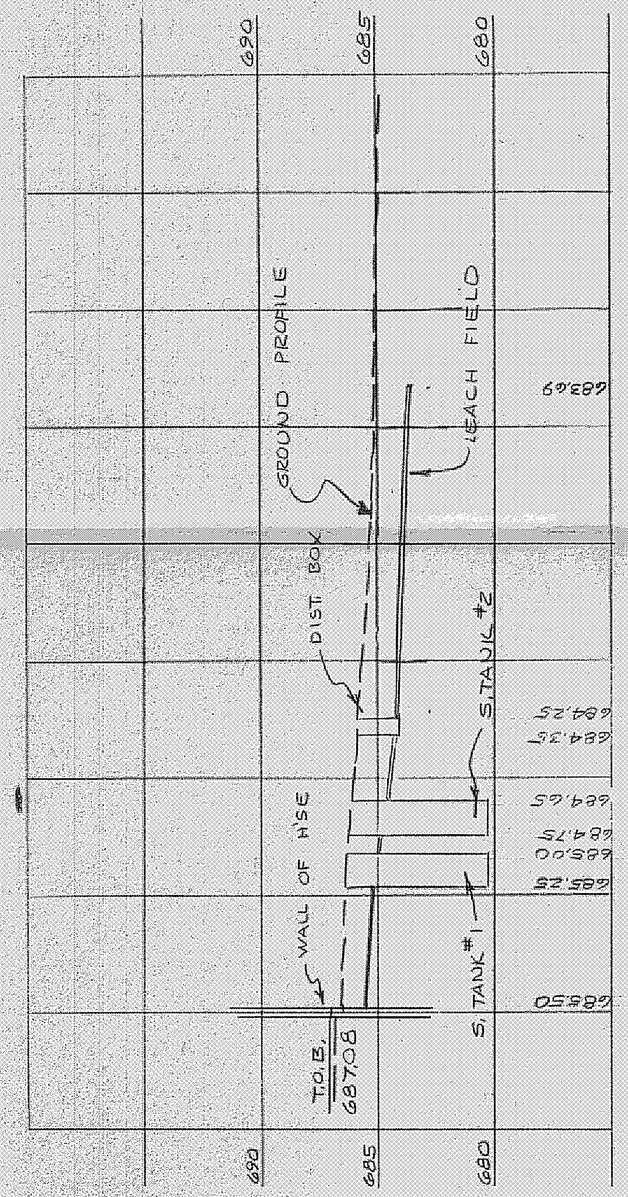

SEPTIC SYSTEM PROFILE

SCALE: HOR. 1" = 20'
VERT. 1" = 5'

NOTES:

1. UNDERLINED ELEVATIONS ARE PROPOSED FINISH GRADES.
2. BENCH MARK: TOP F.HYD. END OF THATCHER DR. ELEV. 687.33
3. T.O.B. = TOP OF BLOCK
4. L.L. = LOWER LEVEL

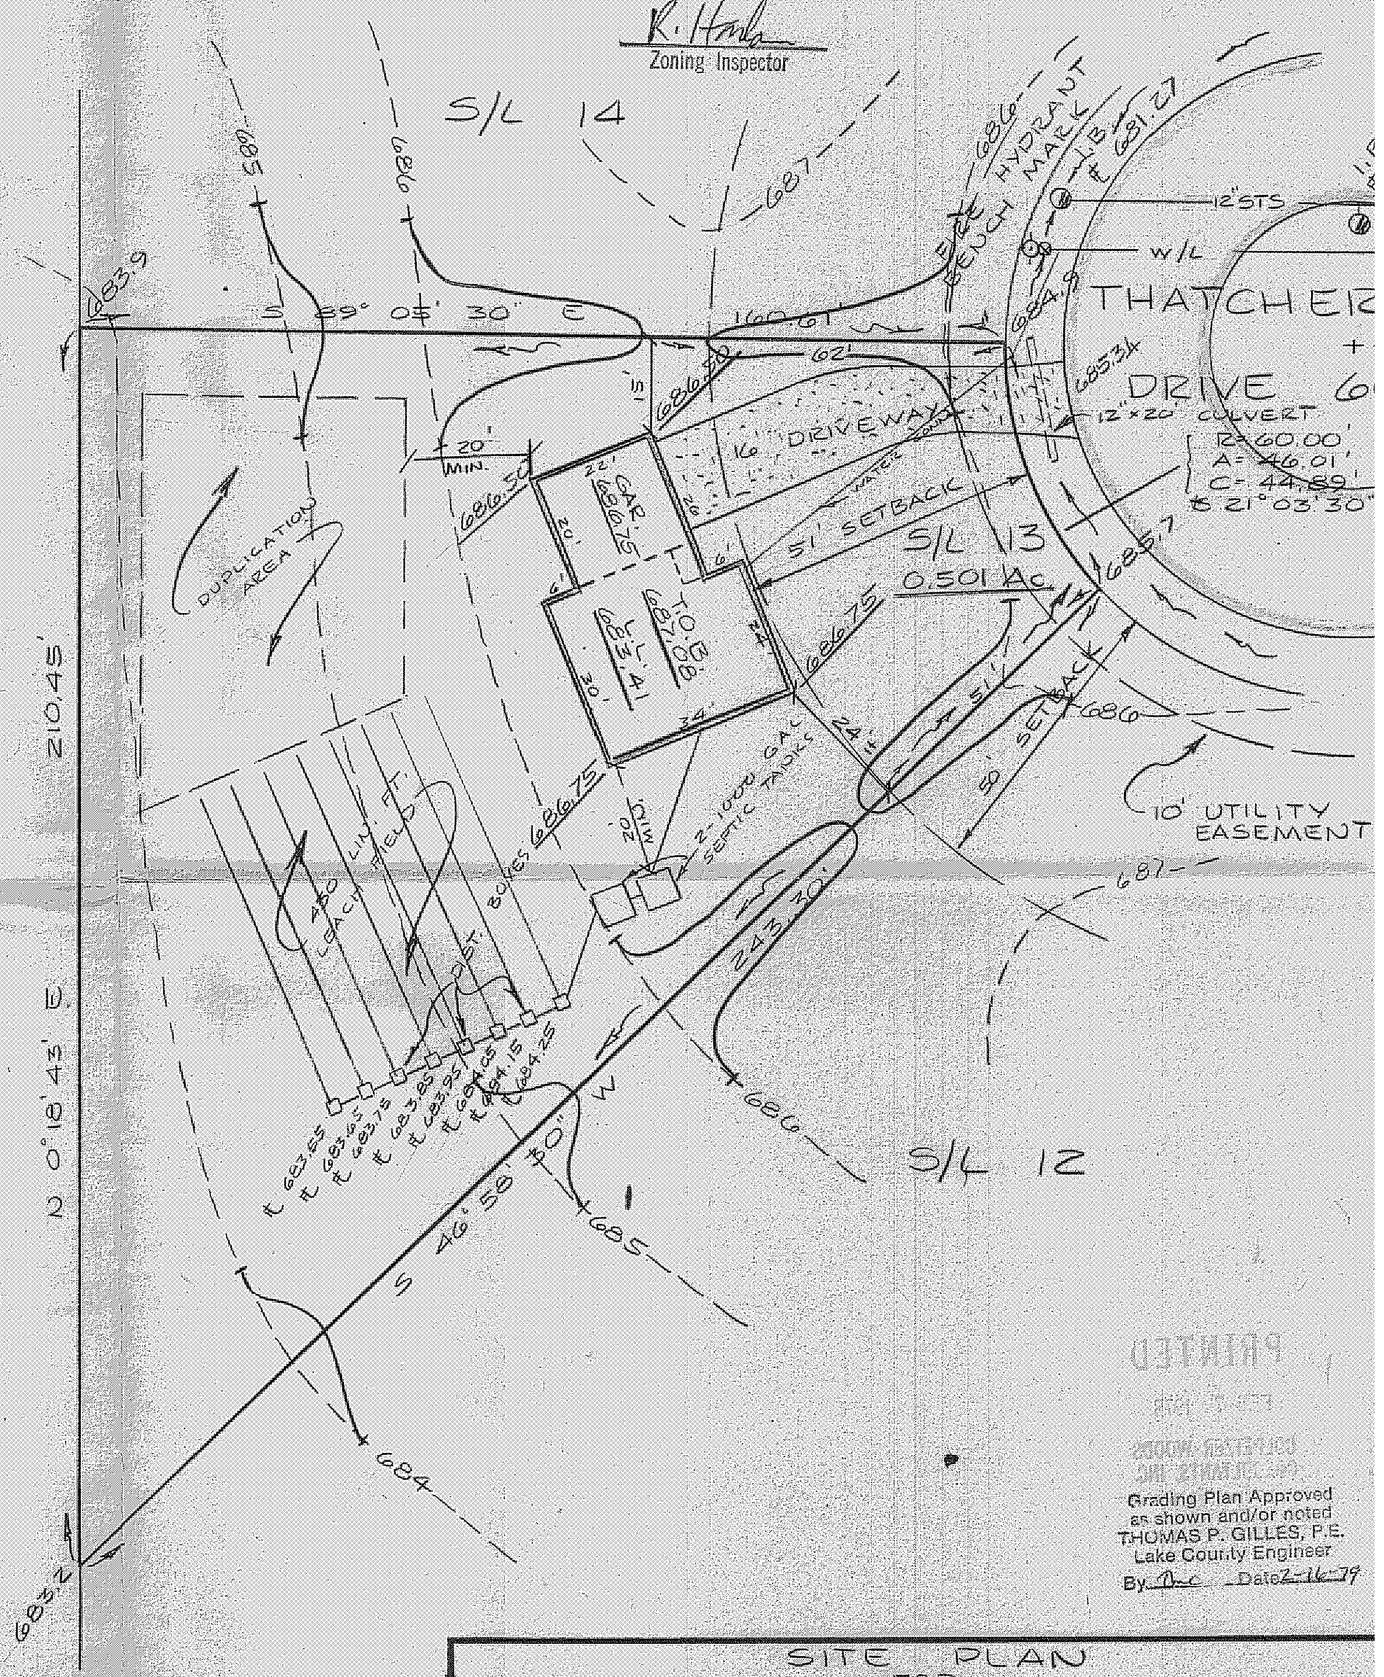

Grading Plan Approved as shown and/or noted
THOMAS P. GILLES, P.E.
Lake County Engineer
By ____ Date 2-16-79

DESIGN CERTIFICATION	AS BUILT CERTIFICATION
THIS PLAT WAS PREPARED BY ME, AND IS CORRECT TO THE BEST OF MY KNOWLEDGE AND BELIEF.	I HEREBY CERTIFY THAT THE CIRCLED GRADES ARE EXISTING FINISH GRADES CHECKED IN THE FIELD ON _____ AND THAT SURVEY IS CORRECT TO THE BEST OF MY KNOWLEDGE AND BELIEF.
REG. SURVEYOR NO. 4785	REG. SURVEYOR NO.

SITE PLAN
FOR
CASEMENT HOMES
SUBLOT 13 OF REEDSTOCK ESTATES, PAINESVILLE TWP, LA. CO.

DATE FEB. 1979
SCALE 1"=20'
DRAWN BY
CH'K'D BY
F.B.# 359 PG. 102

COLPETZER · WOODS
CONSULTANTS, INC.
MENTOR, OHIO 44060

SHEET 1
CONTR. 79