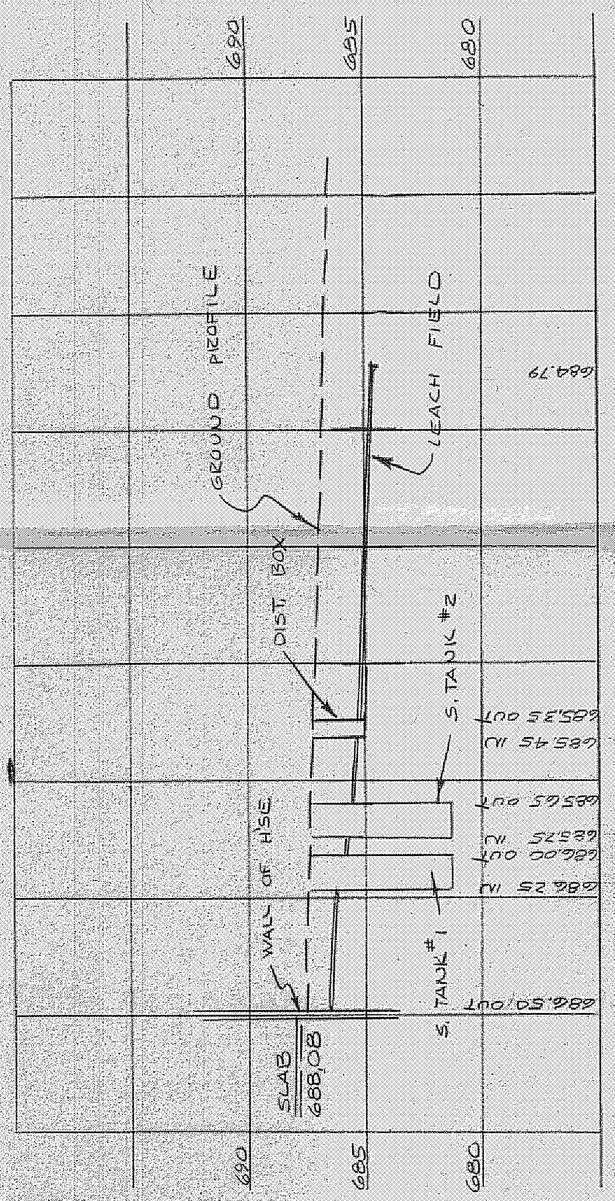

SEPTIC SYSTEM PROFILE

SCALE: HOR. 1" = 20'
VERT. 1" = 5'

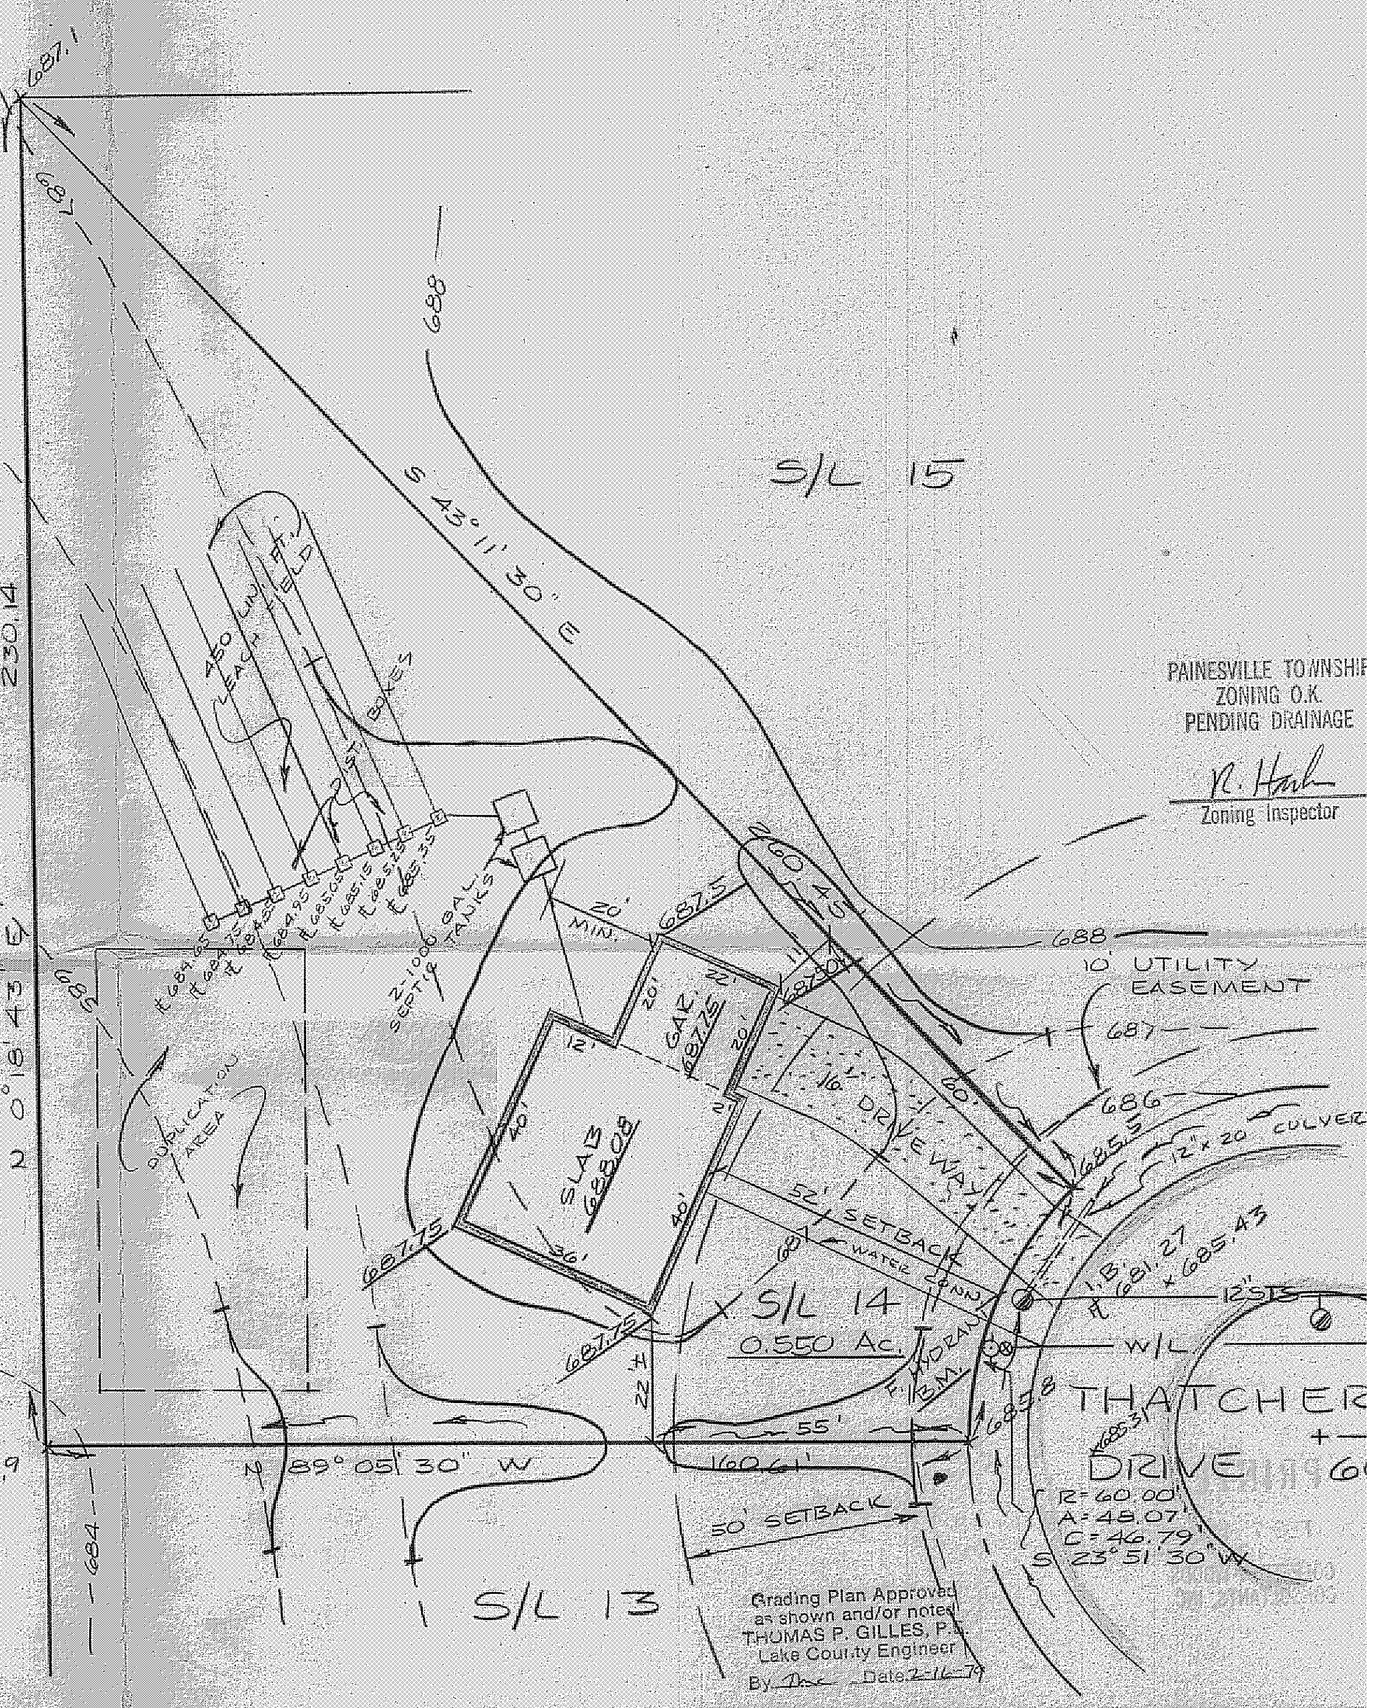

PAINESVILLE TOWNSHIP
ZONING O.K.
PENDING DRAINAGE

R. Hart
Zoning Inspector

Grading Plan Approved as shown and/or noted
THOMAS P. GILLES, P.E.
Lake County Engineer
By _____ Date 2-16-79

NOTES:
1. UNDERLINED ELEVATIONS ARE PROPOSED FINISH GRADES.
2. BENCH MARK: TOP F.HYD. END OF THATCHER DR. ELEV. 687.33
3. SLAB - FINISH GRADE OF SLAB

DESIGN CERTIFICATION

THIS PLAT WAS PREPARED BY ME AND IS CORRECT TO THE BEST OF MY KNOWLEDGE AND BELIEF.

REG. SURVEYOR NO. 4785

AS BUILT CERTIFICATION

I HEREBY CERTIFY THAT THE CIRCLED GRADES ARE EXISTING FINISH GRADES CHECKED IN THE FIELD ON _____ AND THAT SURVEY IS CORRECT TO THE BEST OF MY KNOWLEDGE AND BELIEF.

REG. SURVEYOR NO.

SITE PLAN FOR CASEMENT HOMES

SUBLOT 14 OF REEDSTOCK ESTATES, PAINESVILLE TWP., LA. CO., O.

DATE FEB. 1979
SCALE 1" = 20'
DRAWN BY
CHK'D BY
F.B.# 359 PG. 102

COLPETZER · WOODS
CONSULTANTS, INC.
MENTOR, OHIO 44060

SHEET 1

CONTRACT 79-