PAINESVILLE TOWNSHIP
ZONING O.K.
PENDING DRAINAGE

R. Hauk
Zoning Inspector

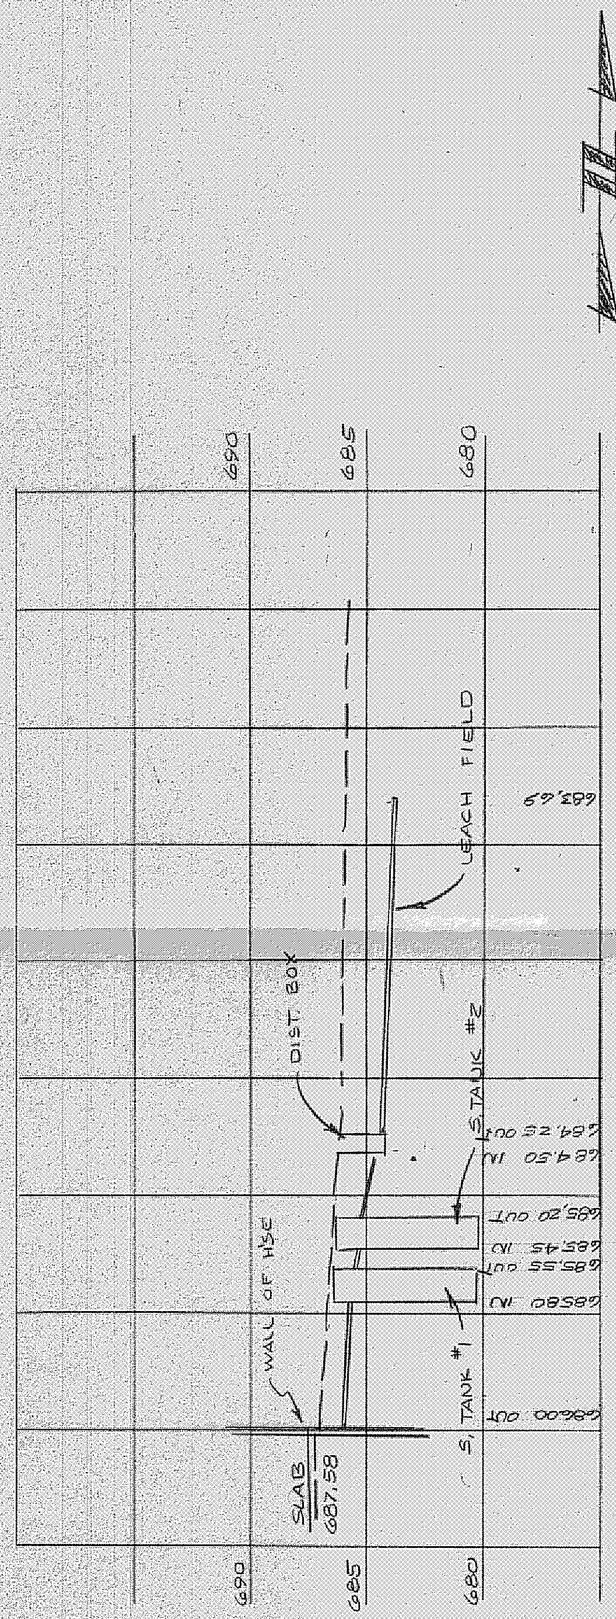

SEPTIC SYSTEM PROFILE
SCALE: HOR. 1"=20'
VERT. 1"=5'

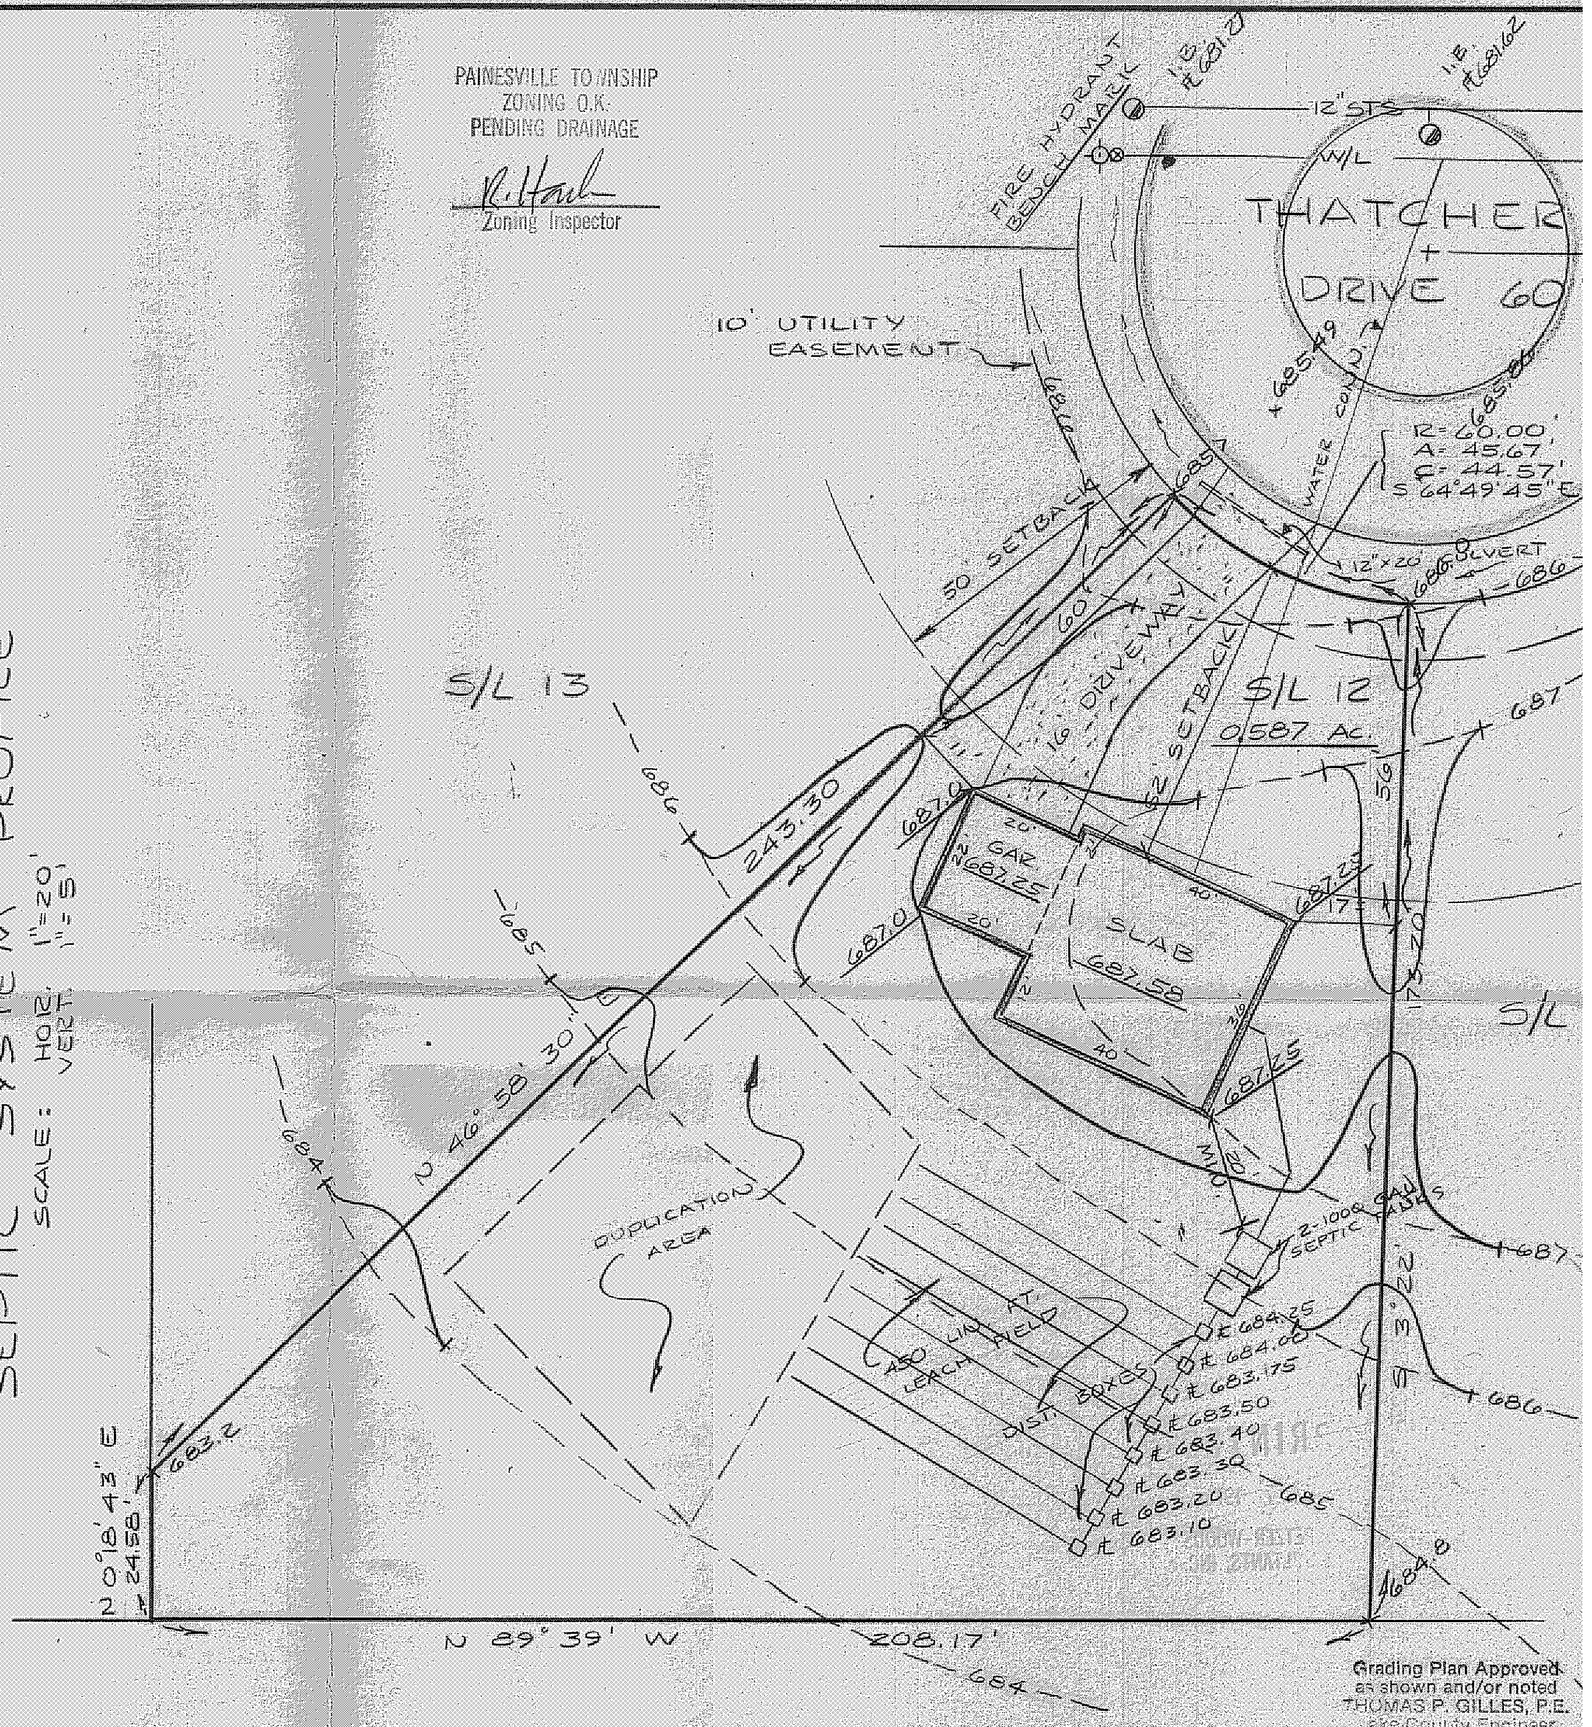

Grading Plan Approved
as shown and/or noted
THOMAS P. GILLES, P.E.
Lake County Engineer
By _____ Date 2-16-79

NOTES:
1. UNDERLINED ELEVATIONS ARE PROPOSED FINISH GRADES.
2. BENCH MARK: TOP F.HYD. END OF THATCHER DR. ELEV. 687.33
3. SLAB= FINISH GRADE OF SLAB

DESIGN CERTIFICATION
THIS PLAT WAS PREPARED BY ME, AND IS CORRECT TO THE BEST OF MY KNOWLEDGE AND BELIEF.

Edward J. Kuline 4785
REG. SURVEYOR NO.

AS BUILT CERTIFICATION
I HEREBY CERTIFY THAT THE CIRCLED GRADES ARE EXISTING FINISH GRADES CHECKED IN THE FIELD ON _____ AND THAT SURVEY IS CORRECT TO THE BEST OF MY KNOWLEDGE AND BELIEF.

REG. SURVEYOR NO.

SITE PLAN
FOR
CASEMENT HOMES
SUBLOT 12 OF REEDSTOCK ESTATES, PAINESVILLE TWP., LA. CO., O.

DATE FEB. 1979
SCALE 1"=20'
DRAWN BY
CH'K'D BY
F.B.# 358 PG. 102

COLPETZER · WOODS
CONSULTANTS, INC.
MENTOR, OHIO 44060

SHEET 1
CONTRACT 79