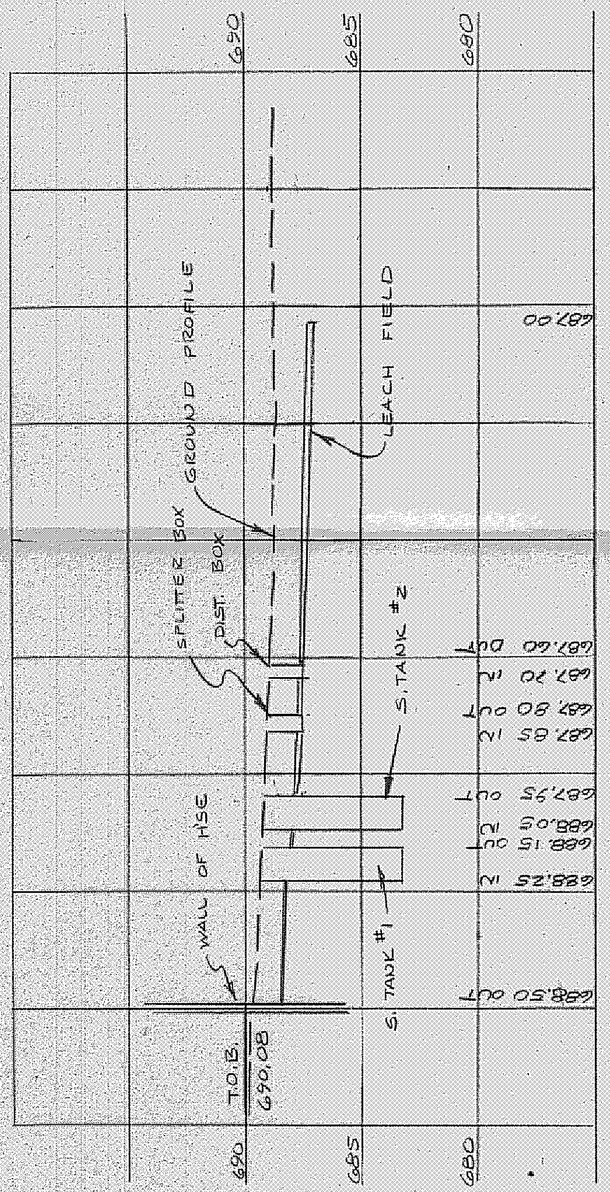

SEPTIC SYSTEM PROFILE

SCALE: HOR. 1"=20'
VERT. 1"=5'

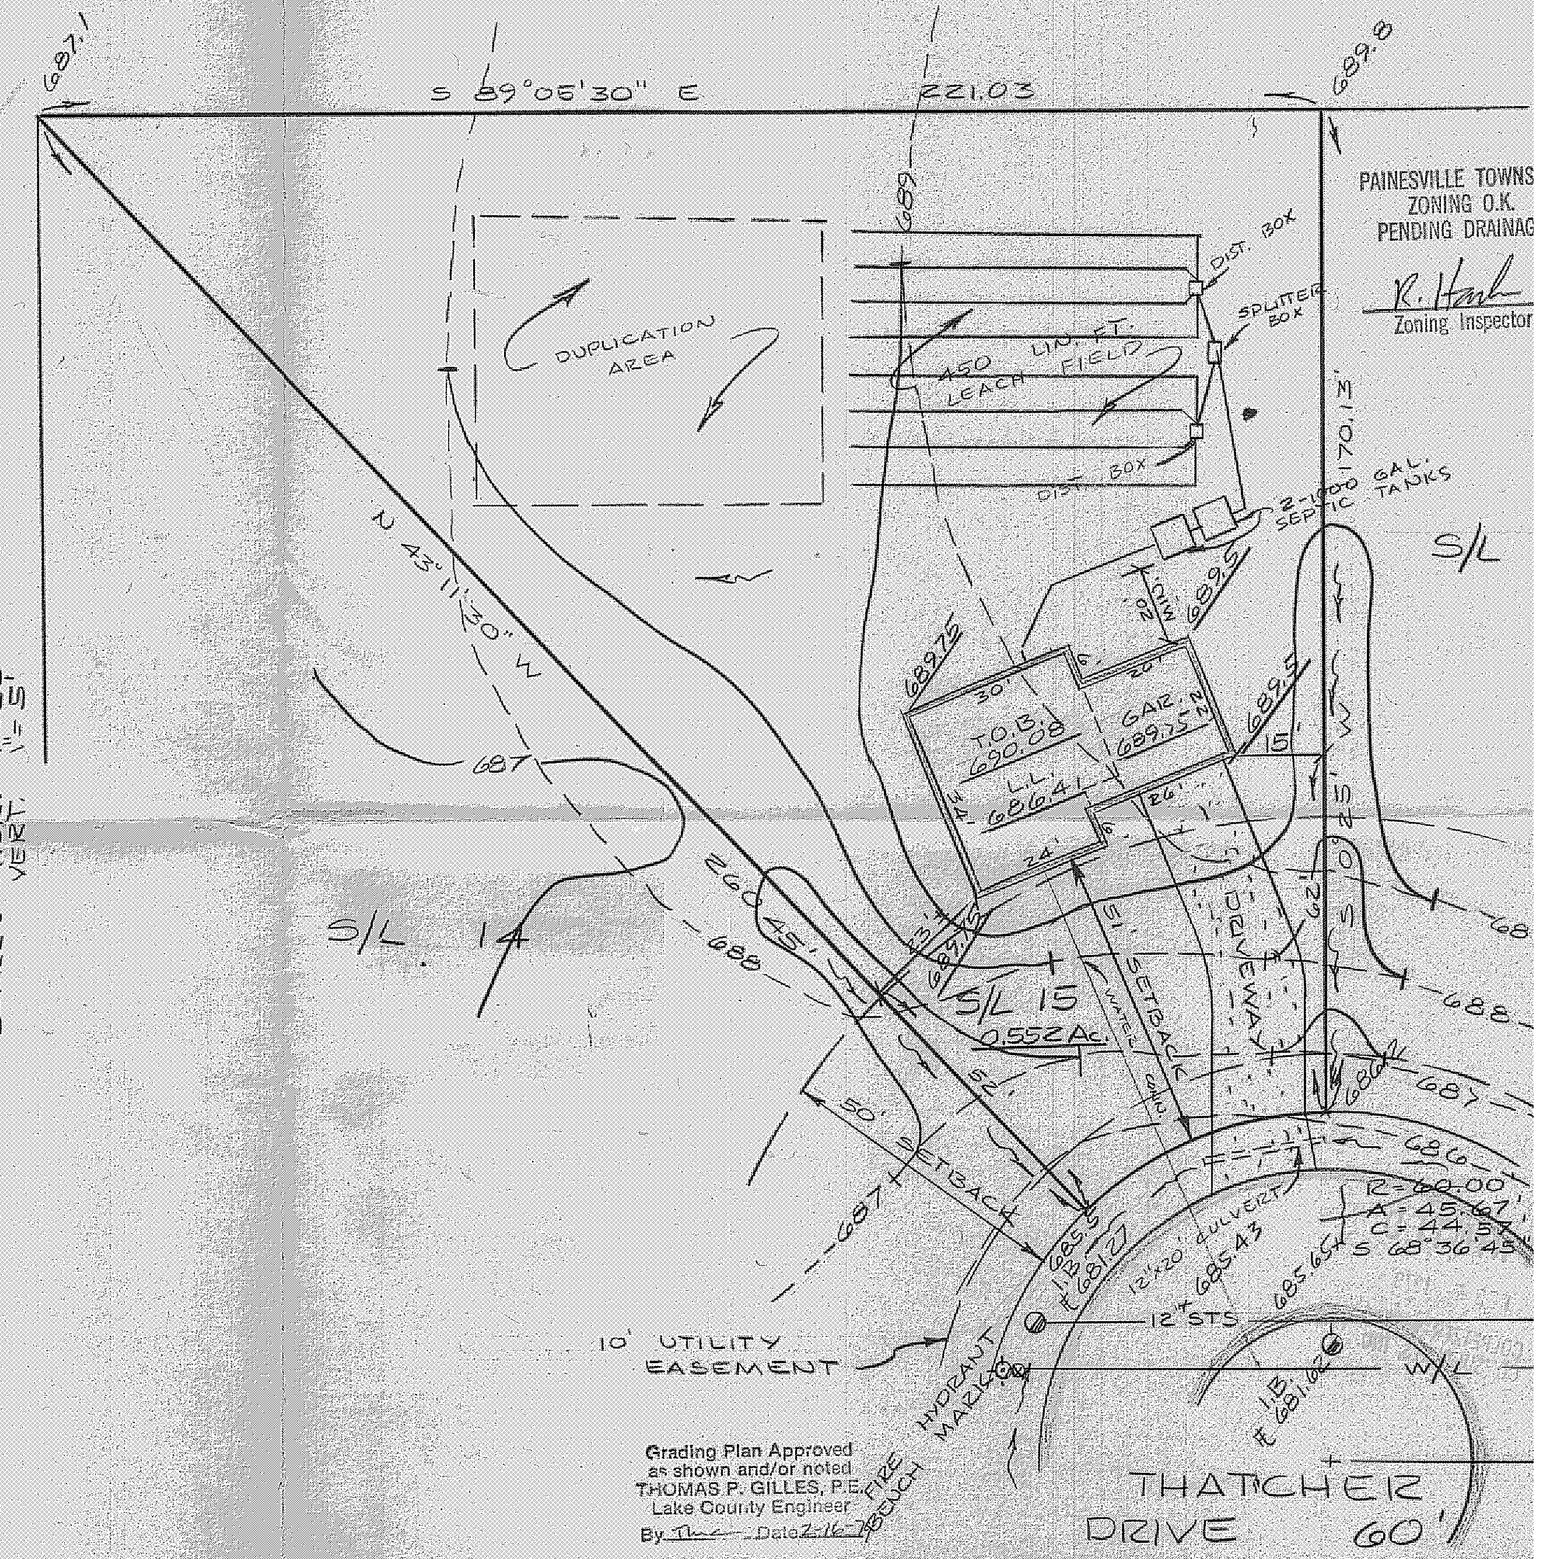

Grading Plan Approved
as shown and/or noted
THOMAS P. GILLES, P.E.
Lake County Engineer
By _____ Date 2-16-79

NOTES:
1. UNDERLINED ELEVATIONS ARE PROPOSED FINISH GRADES.
2. BENCH MARK: TOP F. HYD. END OF THATCHER DR. ELEV. 687.33
3. T.O.B. = TOP OF BLOCK
4. L.L. = LOWER LEVEL

DESIGN CERTIFICATION
THIS PLAT WAS PREPARED BY ME, AND IS CORRECT TO THE BEST OF MY KNOWLEDGE AND BELIEF.
Ellis Jacklin
REG. SURVEYOR NO. 4785

AS BUILT CERTIFICATION
I HEREBY CERTIFY THAT THE CIRCLED GRADES ARE EXISTING FINISH GRADES CHECKED IN THE FIELD ON _____ AND THAT SURVEY IS CORRECT TO THE BEST OF MY KNOWLEDGE AND BELIEF.
REG. SURVEYOR NO.

SITE PLAN FOR CASEMENT HOMES

SUBLOT 15 OF REEDSTOCK ESTATES, PAINESVILLE TWP, LA. CO., O.

DATE FEB. 1979
SCALE 1"=20'
DRAWN BY
CH'K'D BY
F.B.# 359 PG. 102

COLPETZER · WOODS
CONSULTANTS, INC.
MENTOR, OHIO 44060

SHEET 1
CONTRA 79