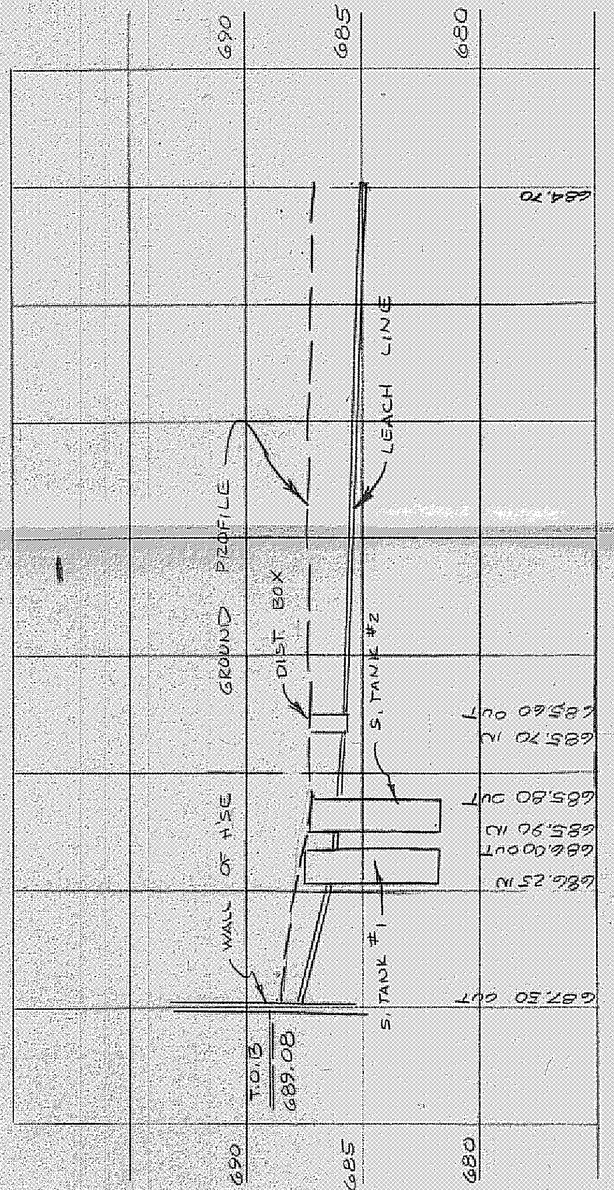

SEPTIC SYSTEM PROFILE

SCALE: HOR. 1" = 20'
VERT. 1" = 5'

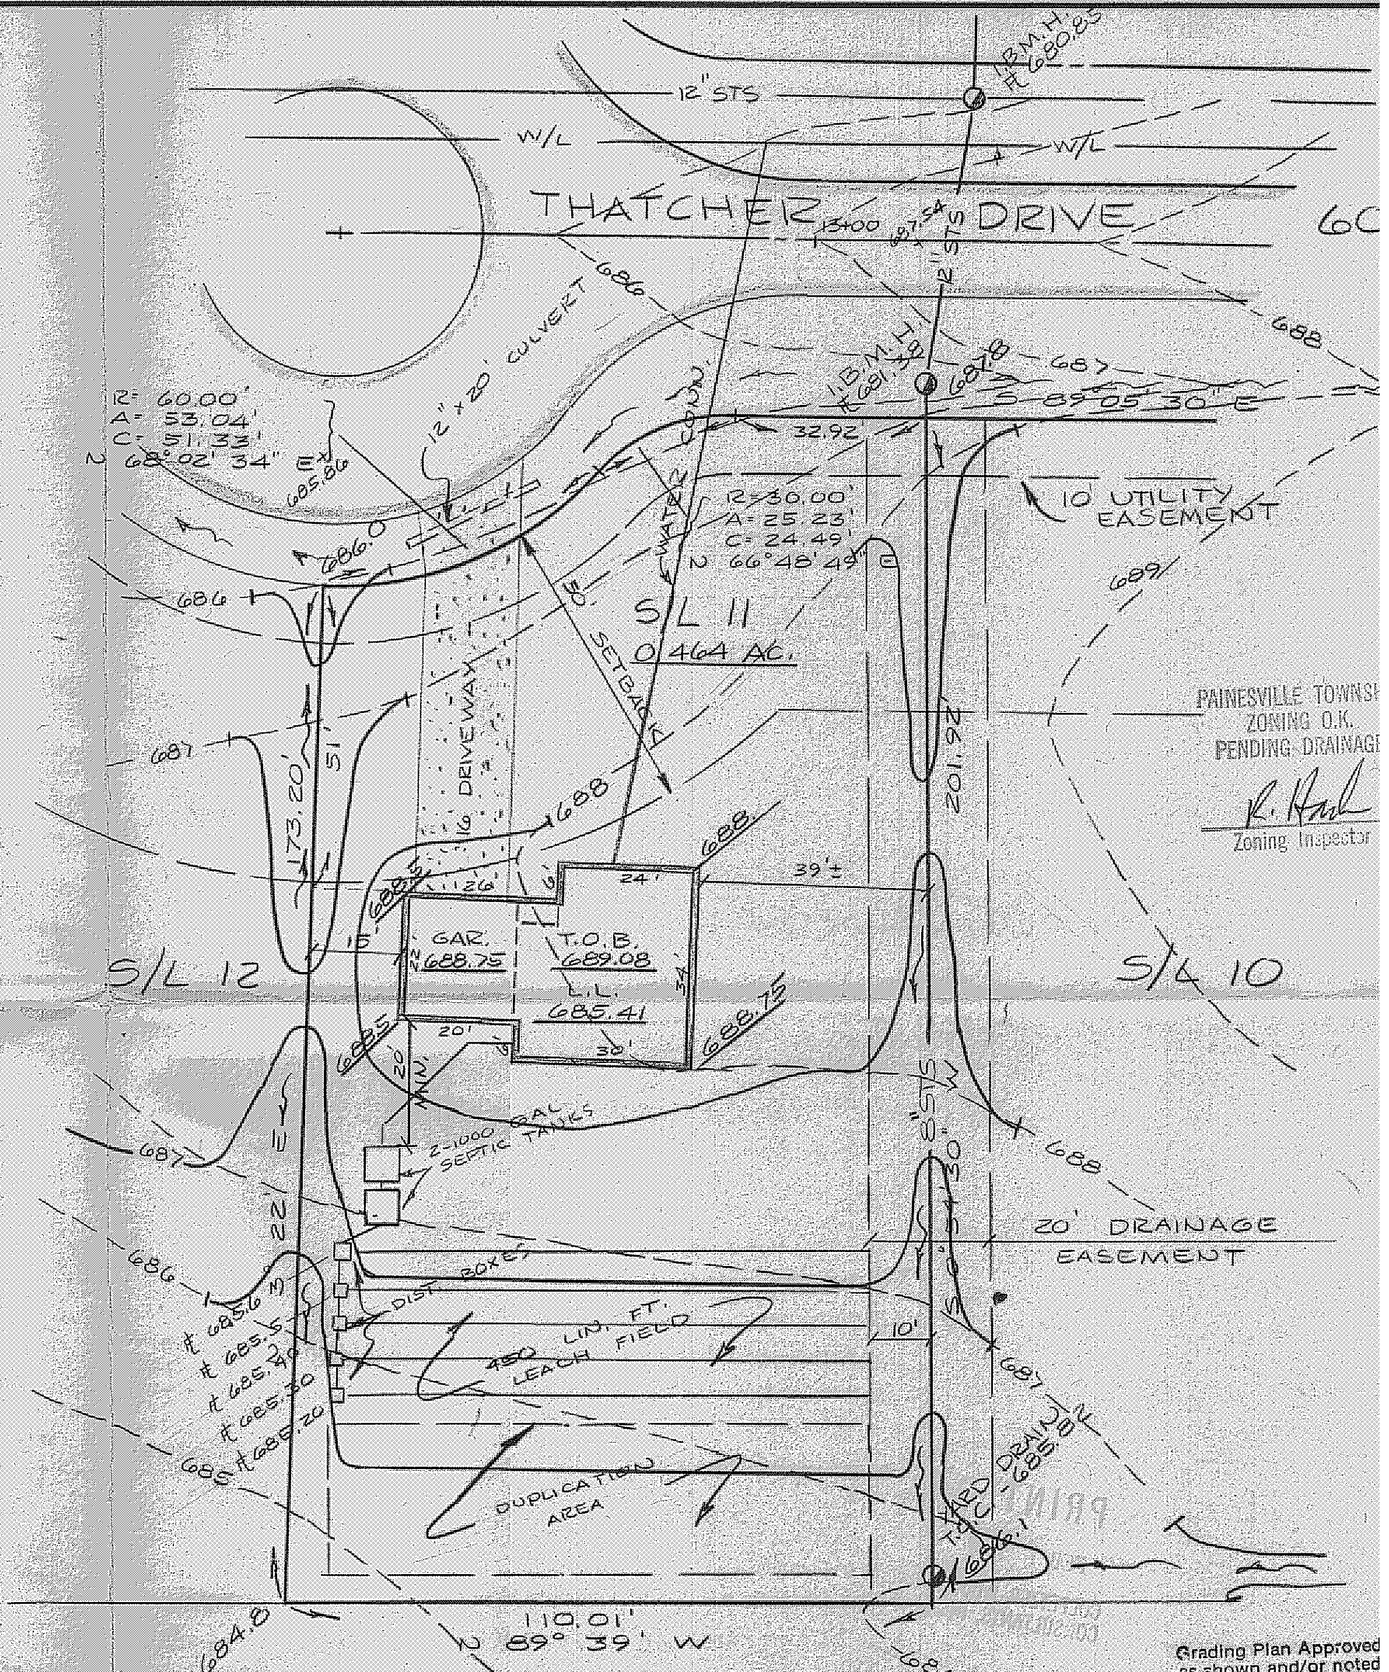

Grading Plan Approved as shown and/or noted
THOMAS P. GILLES, P.E.
Lake County Engineer
By _____ Date 2-16

NOTES:
1. UNDERLINED ELEVATIONS ARE PROPOSED FINISH GRADES.
2. BENCH MARK: TOP F.HYD. END OF THATCHER DR. ELEV. 687.33
3. T.O.B. = TOP OF BLOCK
4. L.L. = LOWER LEVEL

DESIGN CERTIFICATION
THIS PLAT WAS PREPARED BY ME AND IS CORRECT TO THE BEST OF MY KNOWLEDGE AND BELIEF.
REG. SURVEYOR NO. 4785

AS BUILT CERTIFICATION
I HEREBY CERTIFY THAT THE CIRCLED GRADES ARE EXISTING FINISH GRADES CHECKED IN THE FIELD ON _____ AND THAT SURVEY IS CORRECT TO THE BEST OF MY KNOWLEDGE AND BELIEF.
REG. SURVEYOR NO. _____

SITE PLAN
FOR
CASEMENT HOMES
SUBLOT 11 OF REEDSTOCK ESTATES, PAINESVILLE TWP, LA. CO., O

DATE FEB. 1979
SCALE 1" = 20'
DRAWN BY
CH'K'D BY
P.B.# 359 PG. 102

COLPETZER · WOODS
CONSULTANTS, INC.
MENTOR, OHIO 44060

SHEET 1
CONTRACT 79-0