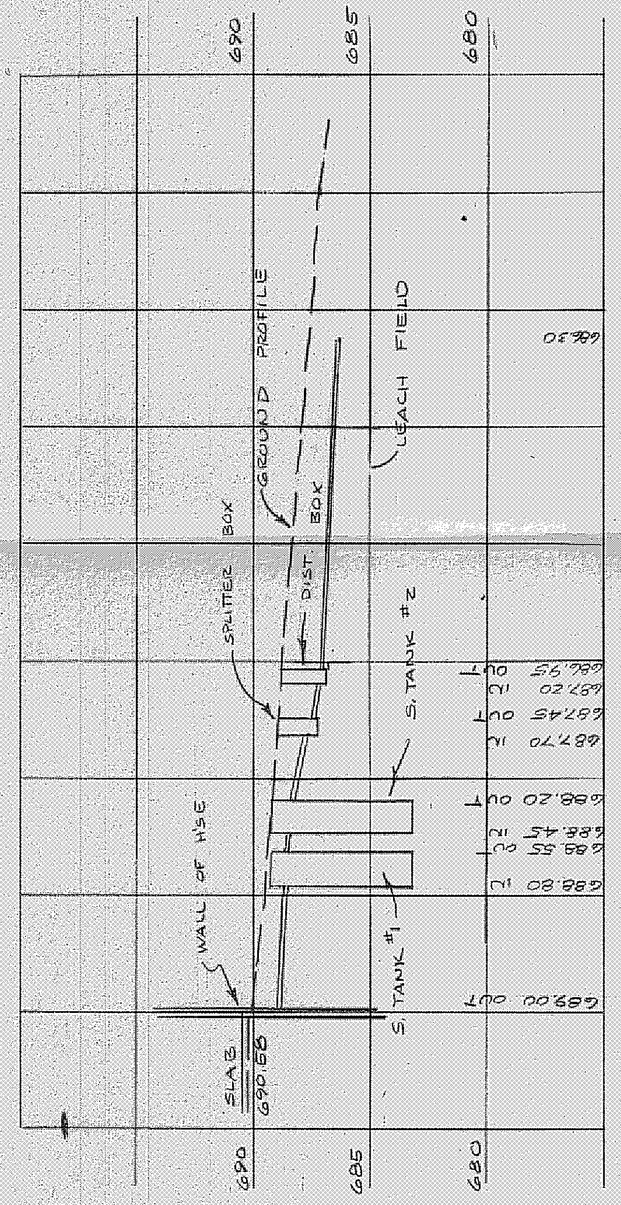

SEPTIC SYSTEM PROFILE

SCALE: HOR. 1" = 20'
VERT. 1" = 5'

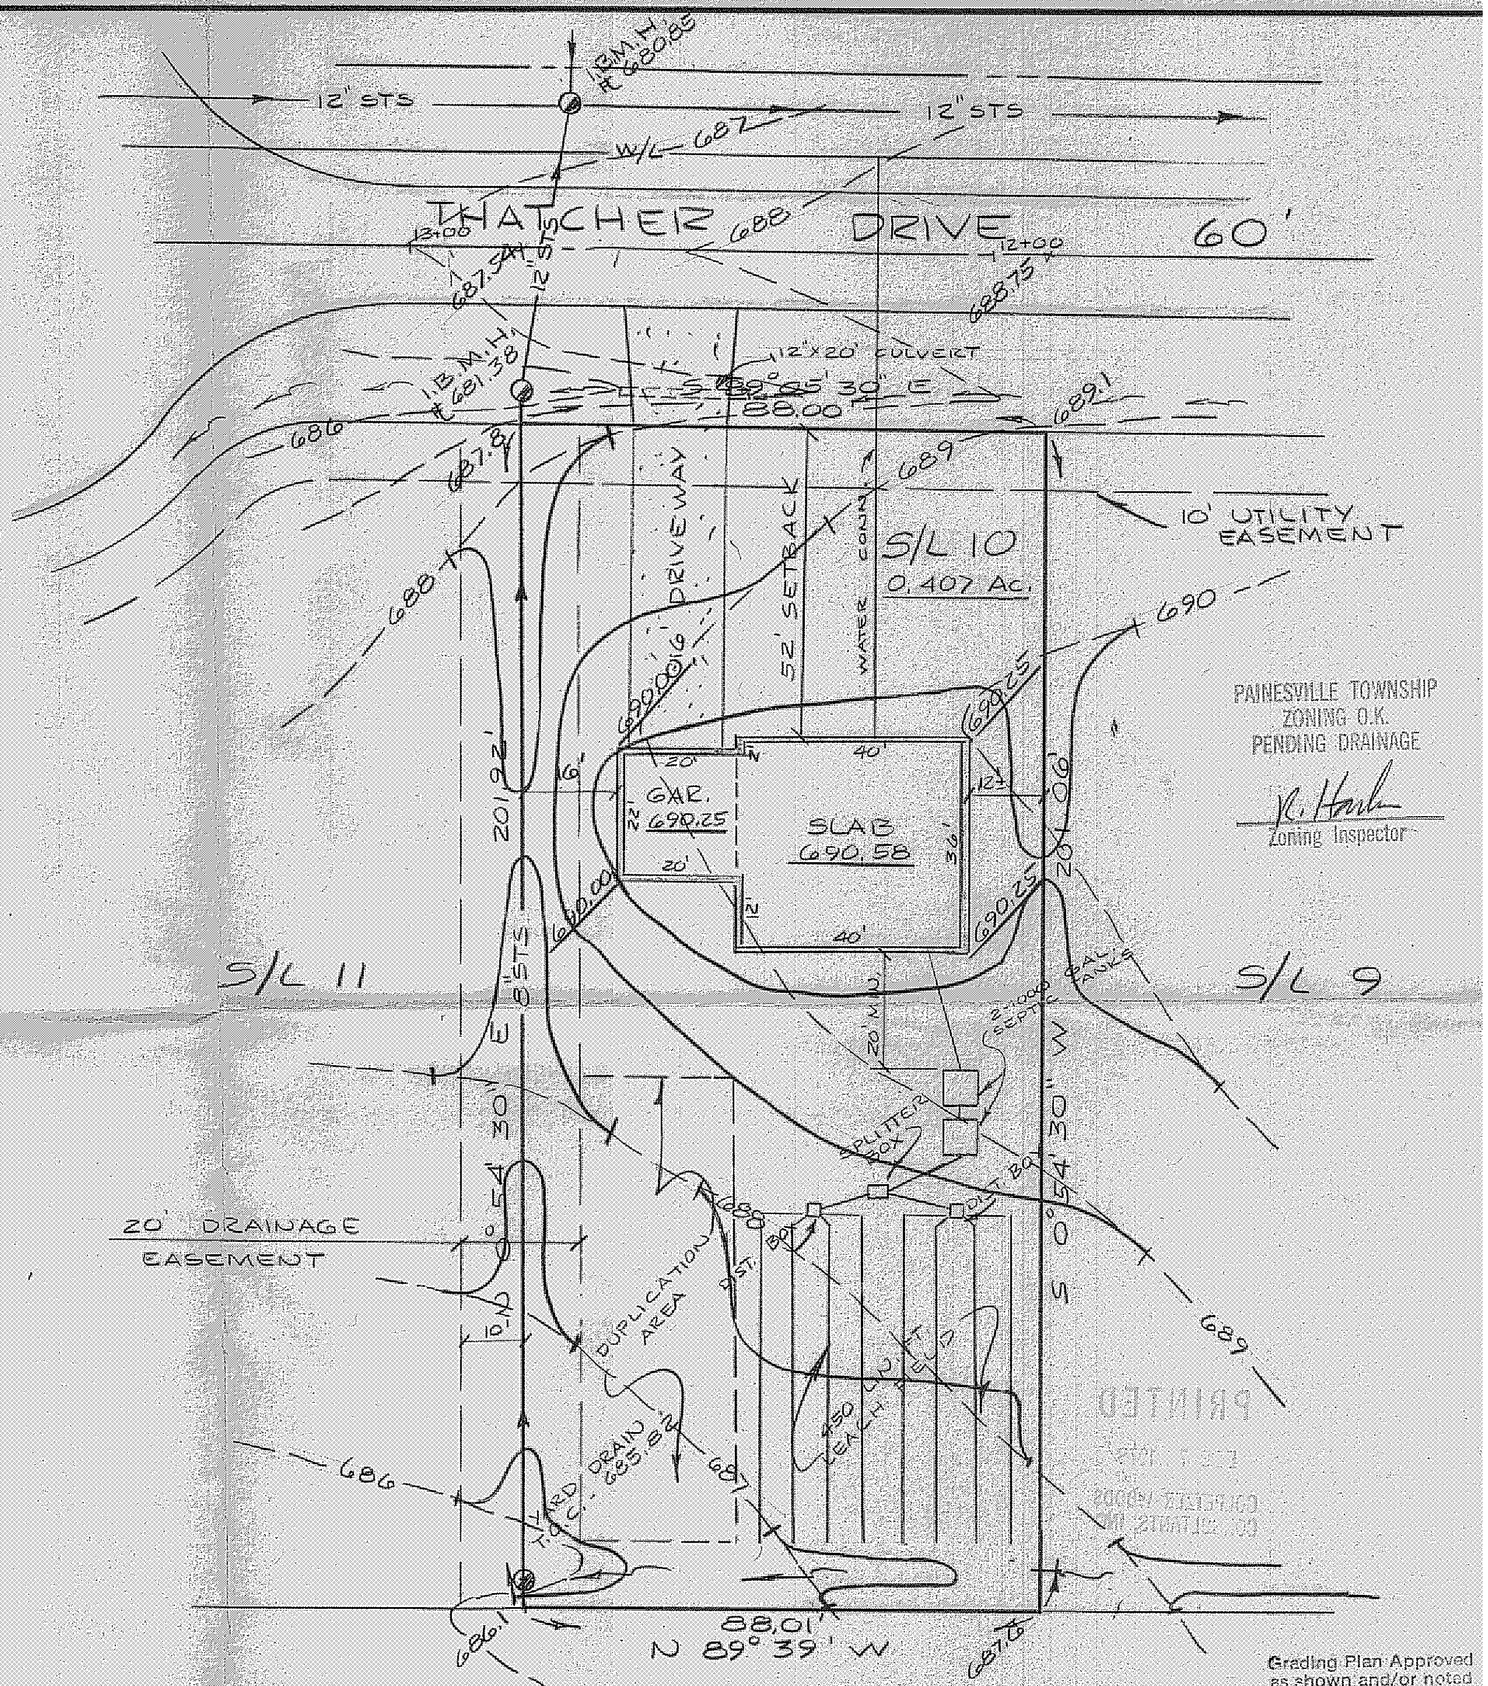

NOTES:

1. UNDERLINED ELEVATIONS ARE PROPOSED FINISH GRADES.
2. BENCH MARK: TOP F.HYD. END OF THATCHER DR. ELEV. 687.33
3. SLAB = FINISH GRADE OF SLAB
4. T.O.C. = TOP OF CASTING

DESIGN CERTIFICATION

THIS PLAT WAS PREPARED BY ME AND IS CORRECT TO THE BEST OF MY KNOWLEDGE AND BELIEF

REG. SURVEYOR NO. 4785

AS BUILT CERTIFICATION

I HEREBY CERTIFY THAT THE CIRCLED GRADES ARE EXISTING FINISH GRADES CHECKED IN THE FIELD ON _____ AND THAT SURVEY IS CORRECT TO THE BEST OF MY KNOWLEDGE AND BELIEF

REG. SURVEYOR NO. _____

SITE PLAN
FOR
CASEMENT HOMES
SUBLOT 10 OF REEDSTOCK ESTATES PAINESVILLE TWP, LA CO., O

DATE FEB 1979
SCALE 1" = 20'
DRAWN BY
CH'K'D BY
F.B.# 359 PG. 102

COLPETZER · WOODS
CONSULTANTS, INC.
MENTOR, OHIO 44060

SHEET 1
CONTRACT 79-