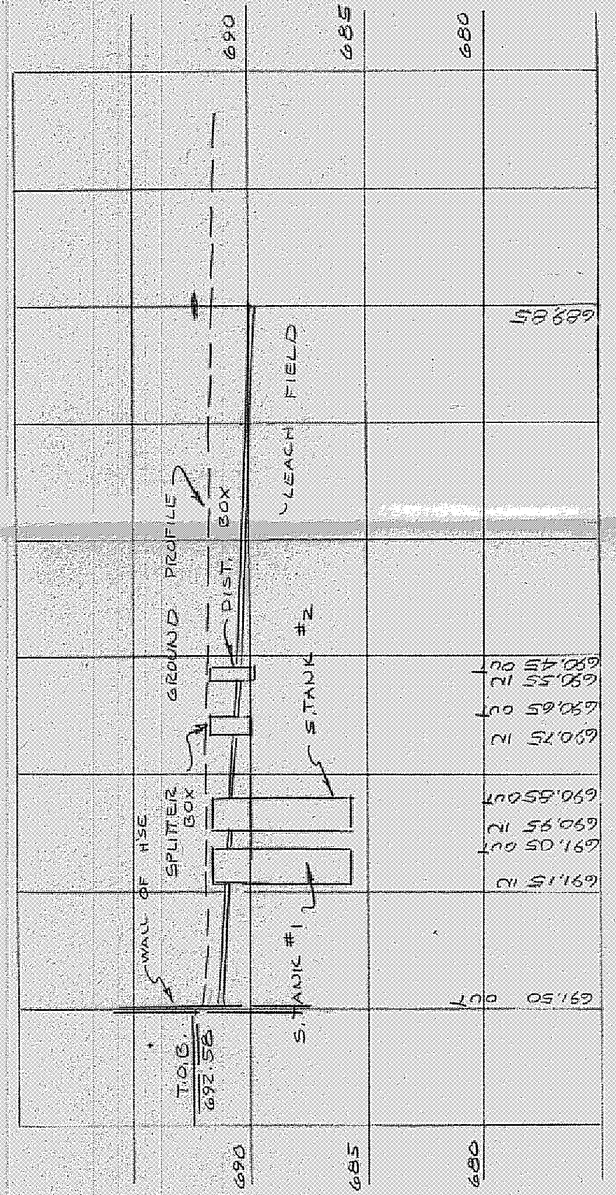

SEPTIC SYSTEM PROFILE
SCALE: HOR. 1"=20'
VERT. 1"=5'

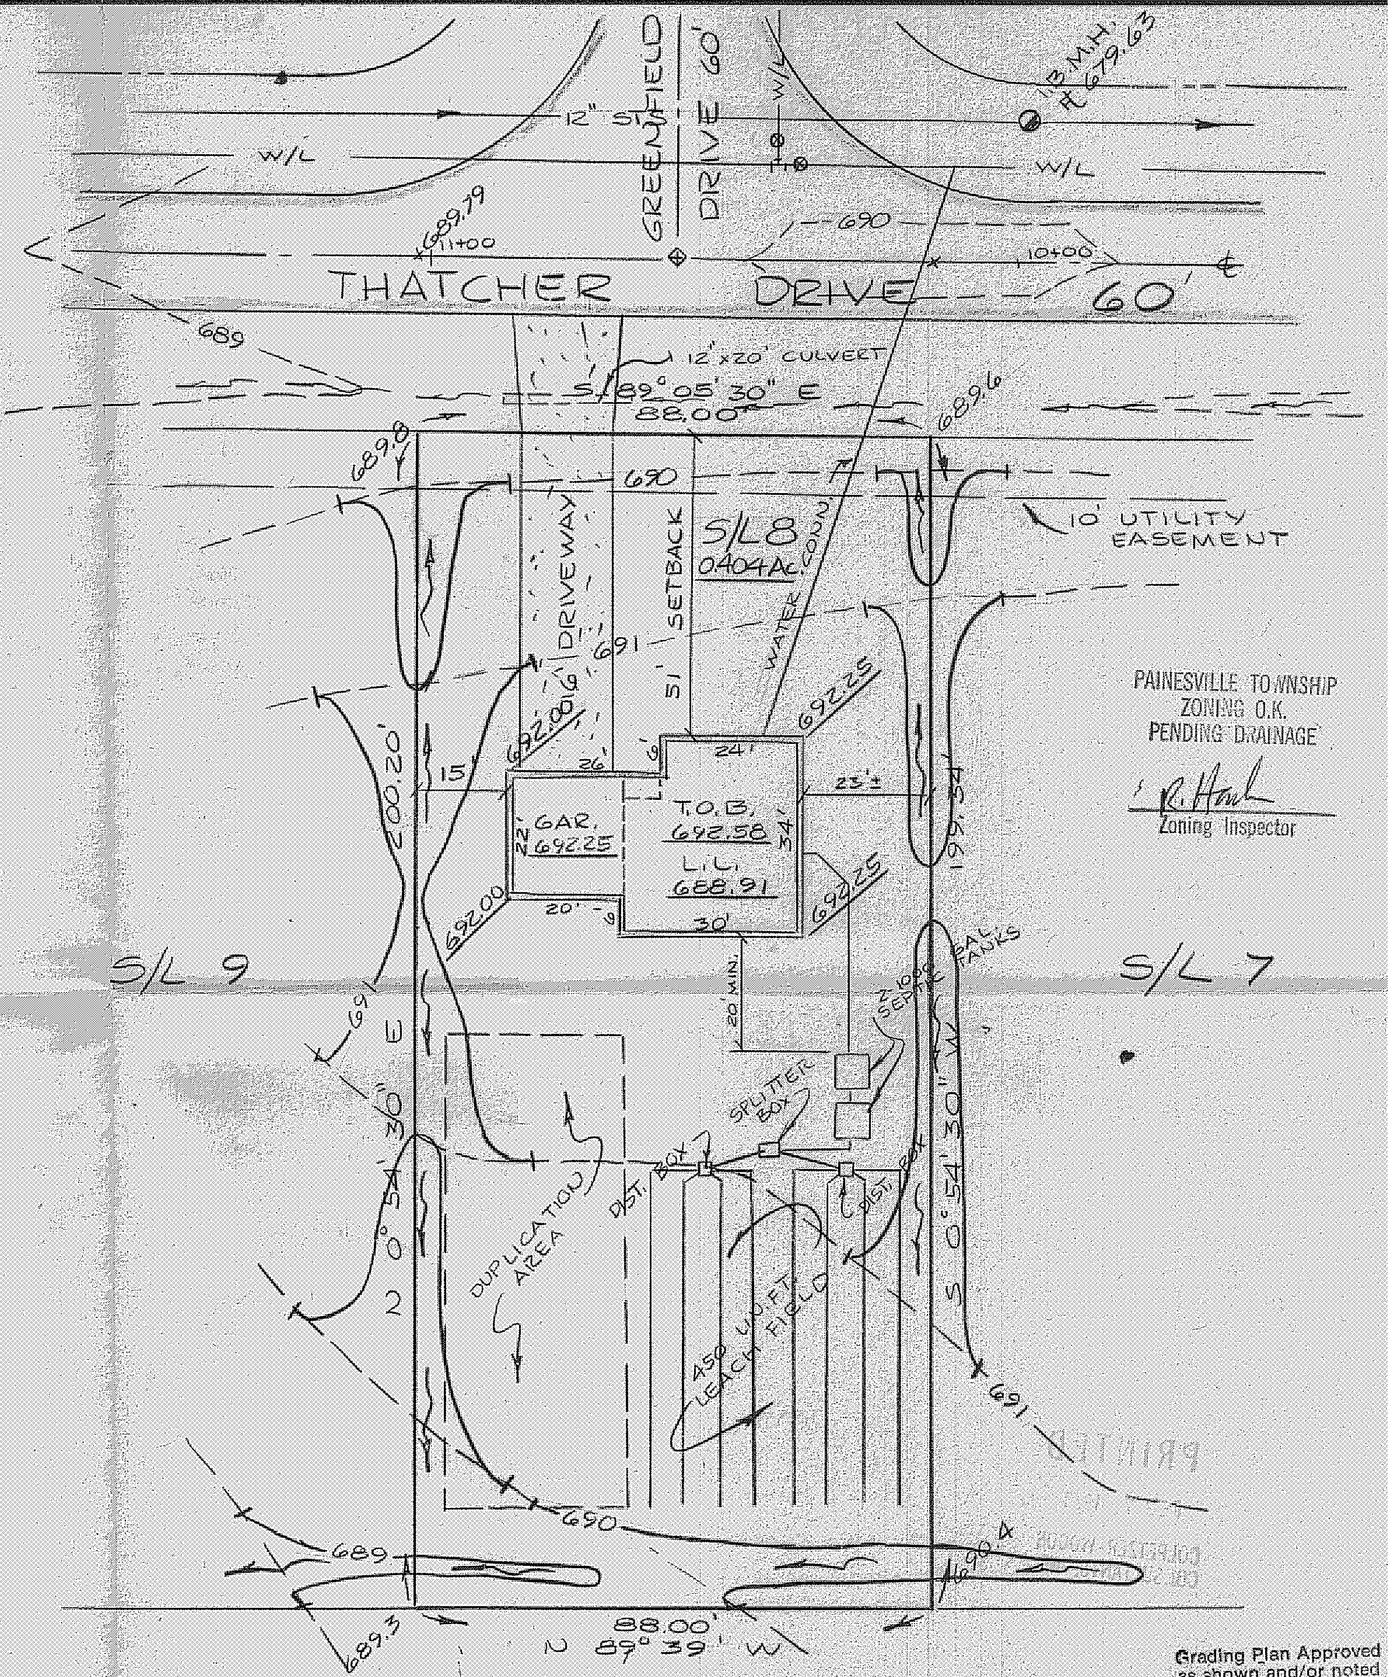

PAINESVILLE TOWNSHIP
ZONING O.K.
PENDING DRAINAGE
R. Hank
Zoning Inspector

Grading Plan Approved
as shown and/or noted
THOMAS P. GILLES, P.E.
Lake County Engineer
By: _____ Date: 2-16-

NOTES:
1. UNDERLINED ELEVATIONS ARE PROPOSED FINISH GRADES.
2. BENCH MARK: TOP F.HYD. END OF THATCHER DR. ELEV. 687.33
3. T.O.B. = TOP OF BLOCK
4. L.L. = LOWER LEVEL

DESIGN CERTIFICATION
THIS PLAT WAS PREPARED BY ME, AND IS CORRECT TO THE BEST OF MY KNOWLEDGE AND BELIEF.
REG. SURVEYOR No. 14785

AS BUILT CERTIFICATION
I HEREBY CERTIFY THAT THE CIRCLED GRADES ARE EXISTING FINISH GRADES CHECKED IN THE FIELD ON _____ AND THAT SURVEY IS CORRECT TO THE BEST OF MY KNOWLEDGE AND BELIEF.
REG. SURVEYOR No. _____

SITE PLAN
FOR
CASEMENT HOMES
SUBLOT 8 OF REEDSTOCK ESTATES, PAINESVILLE TWP., LA. CO., OH.

DATE FEB. 1978
SCALE 1"=20'
DRAWN BY
CH'K'D BY
F.B.# 365 PG. 102

COLPETZER · WOODS
CONSULTANTS, INC.
MENTOR, OHIO 44060

SHEET 1
CONTRACT 79-0